


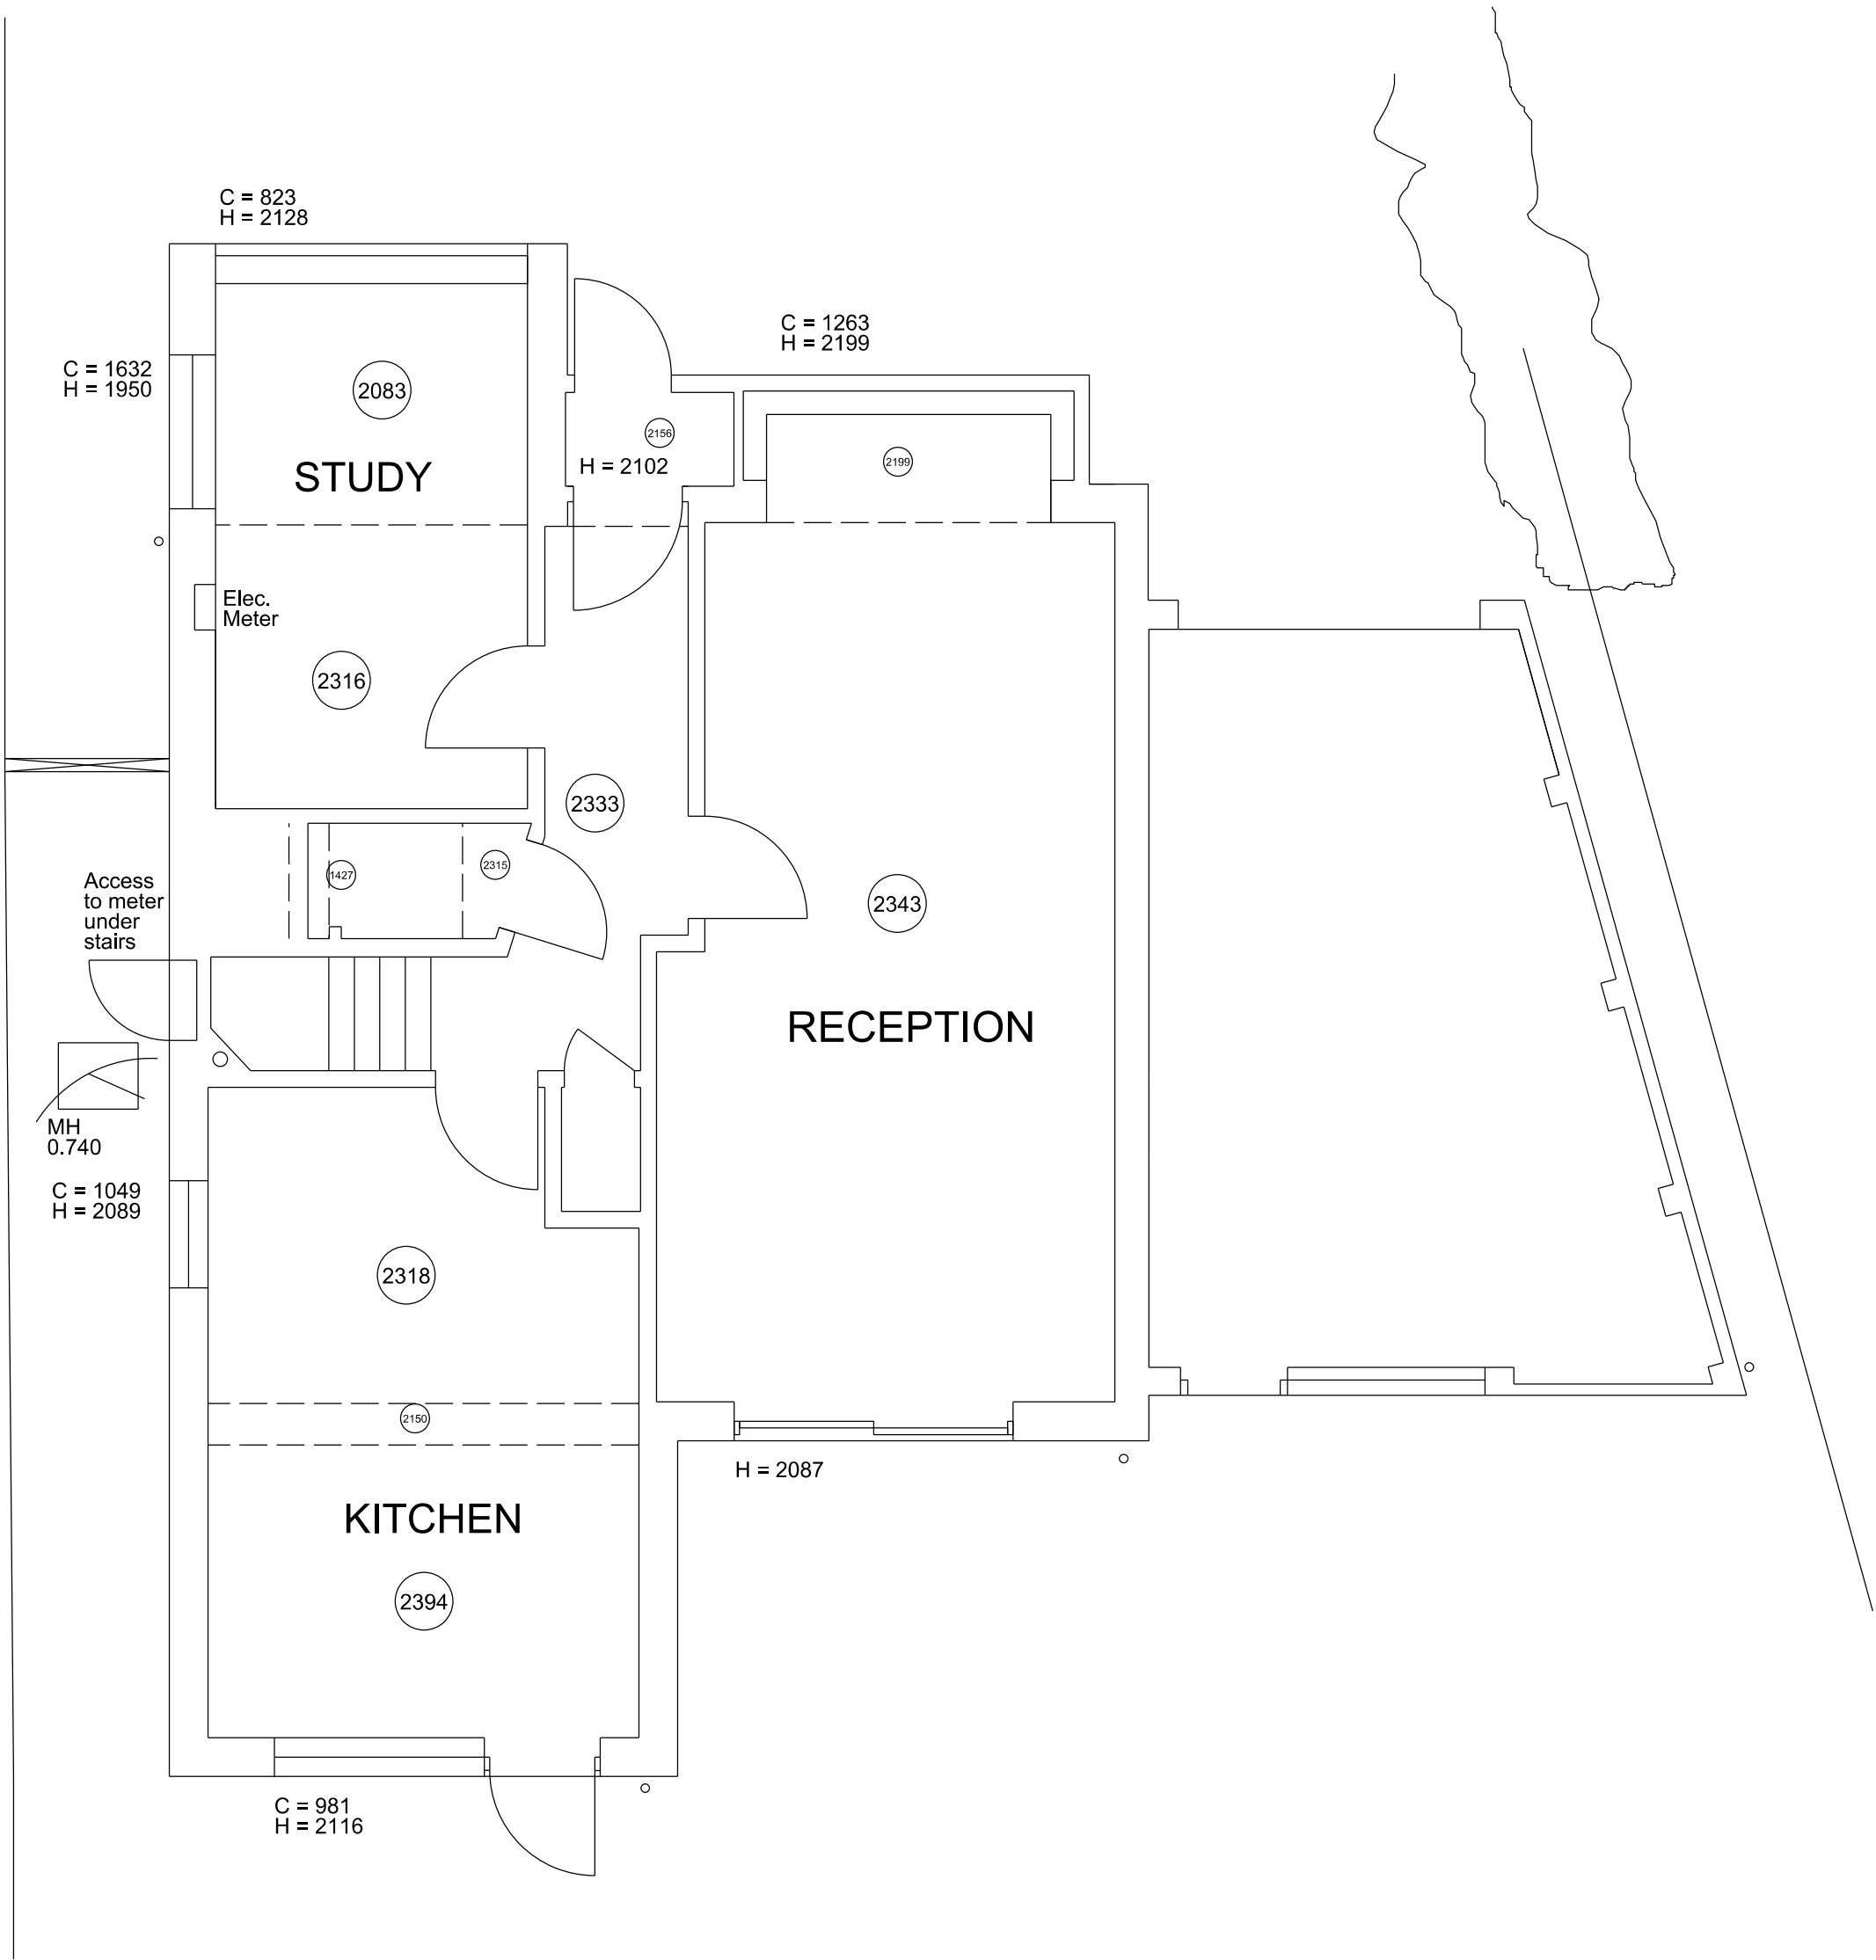
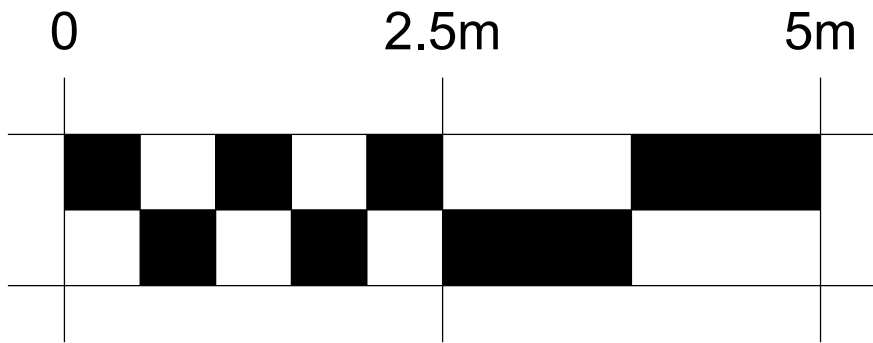


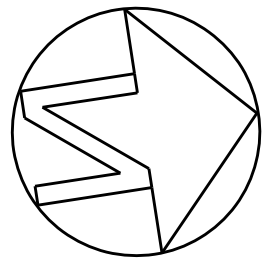

EXISTING GROUND FLOOR PLAN
SCALE 1:50 @ A1

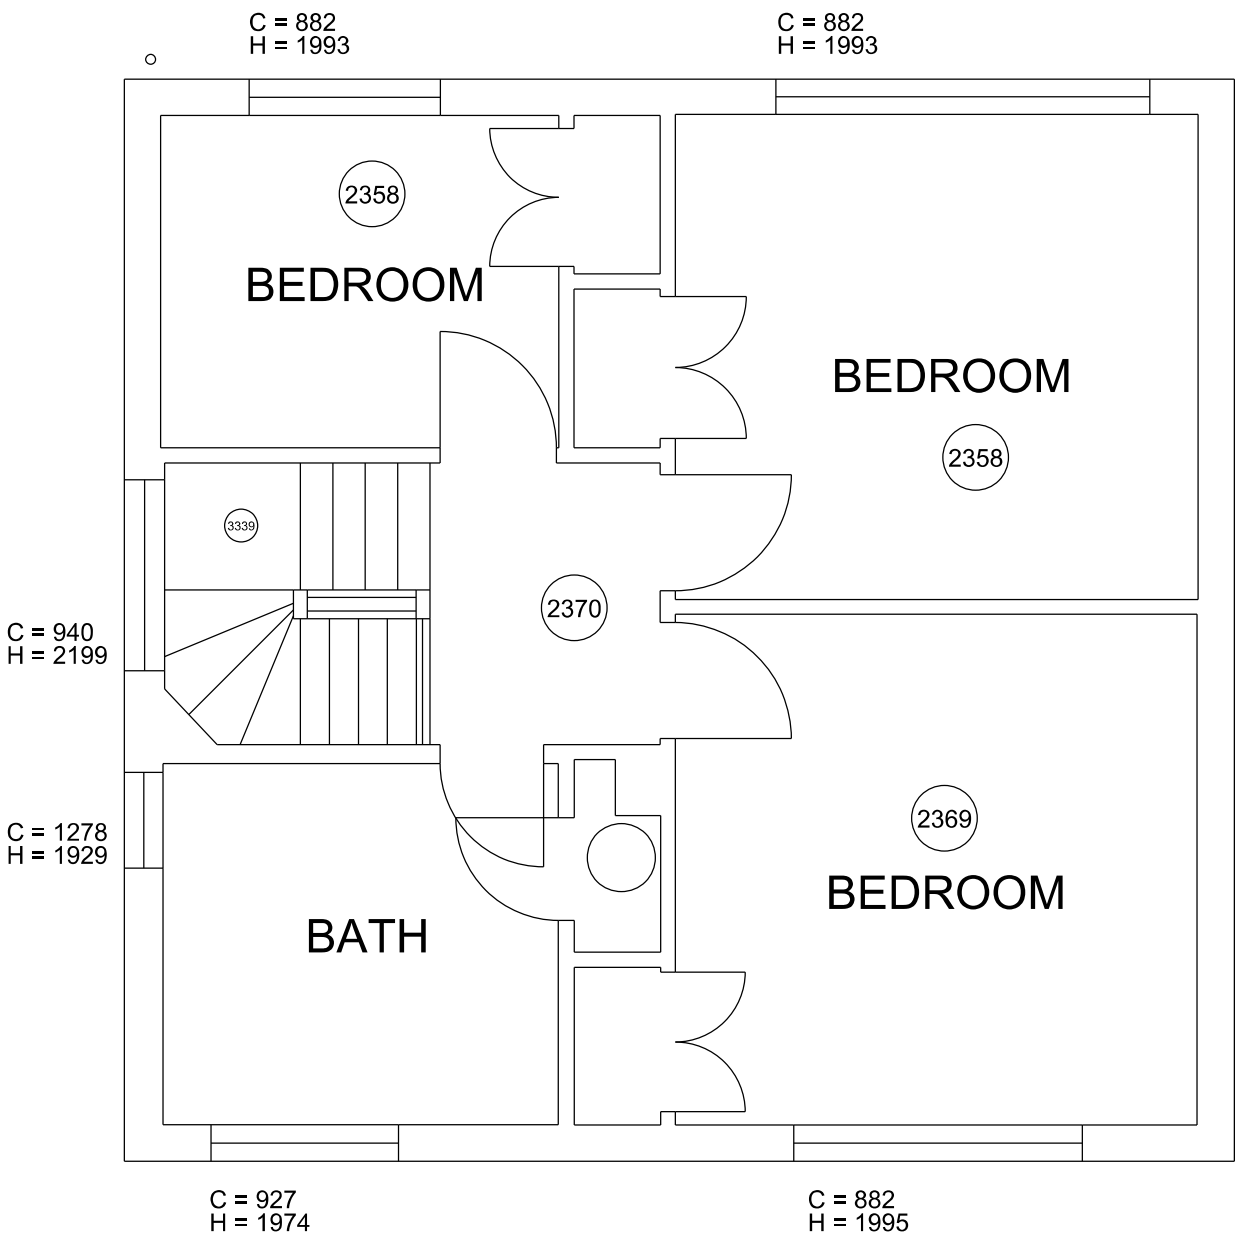

EXISTING FIRST FLOOR PLAN
SCALE 1:50 @ A1

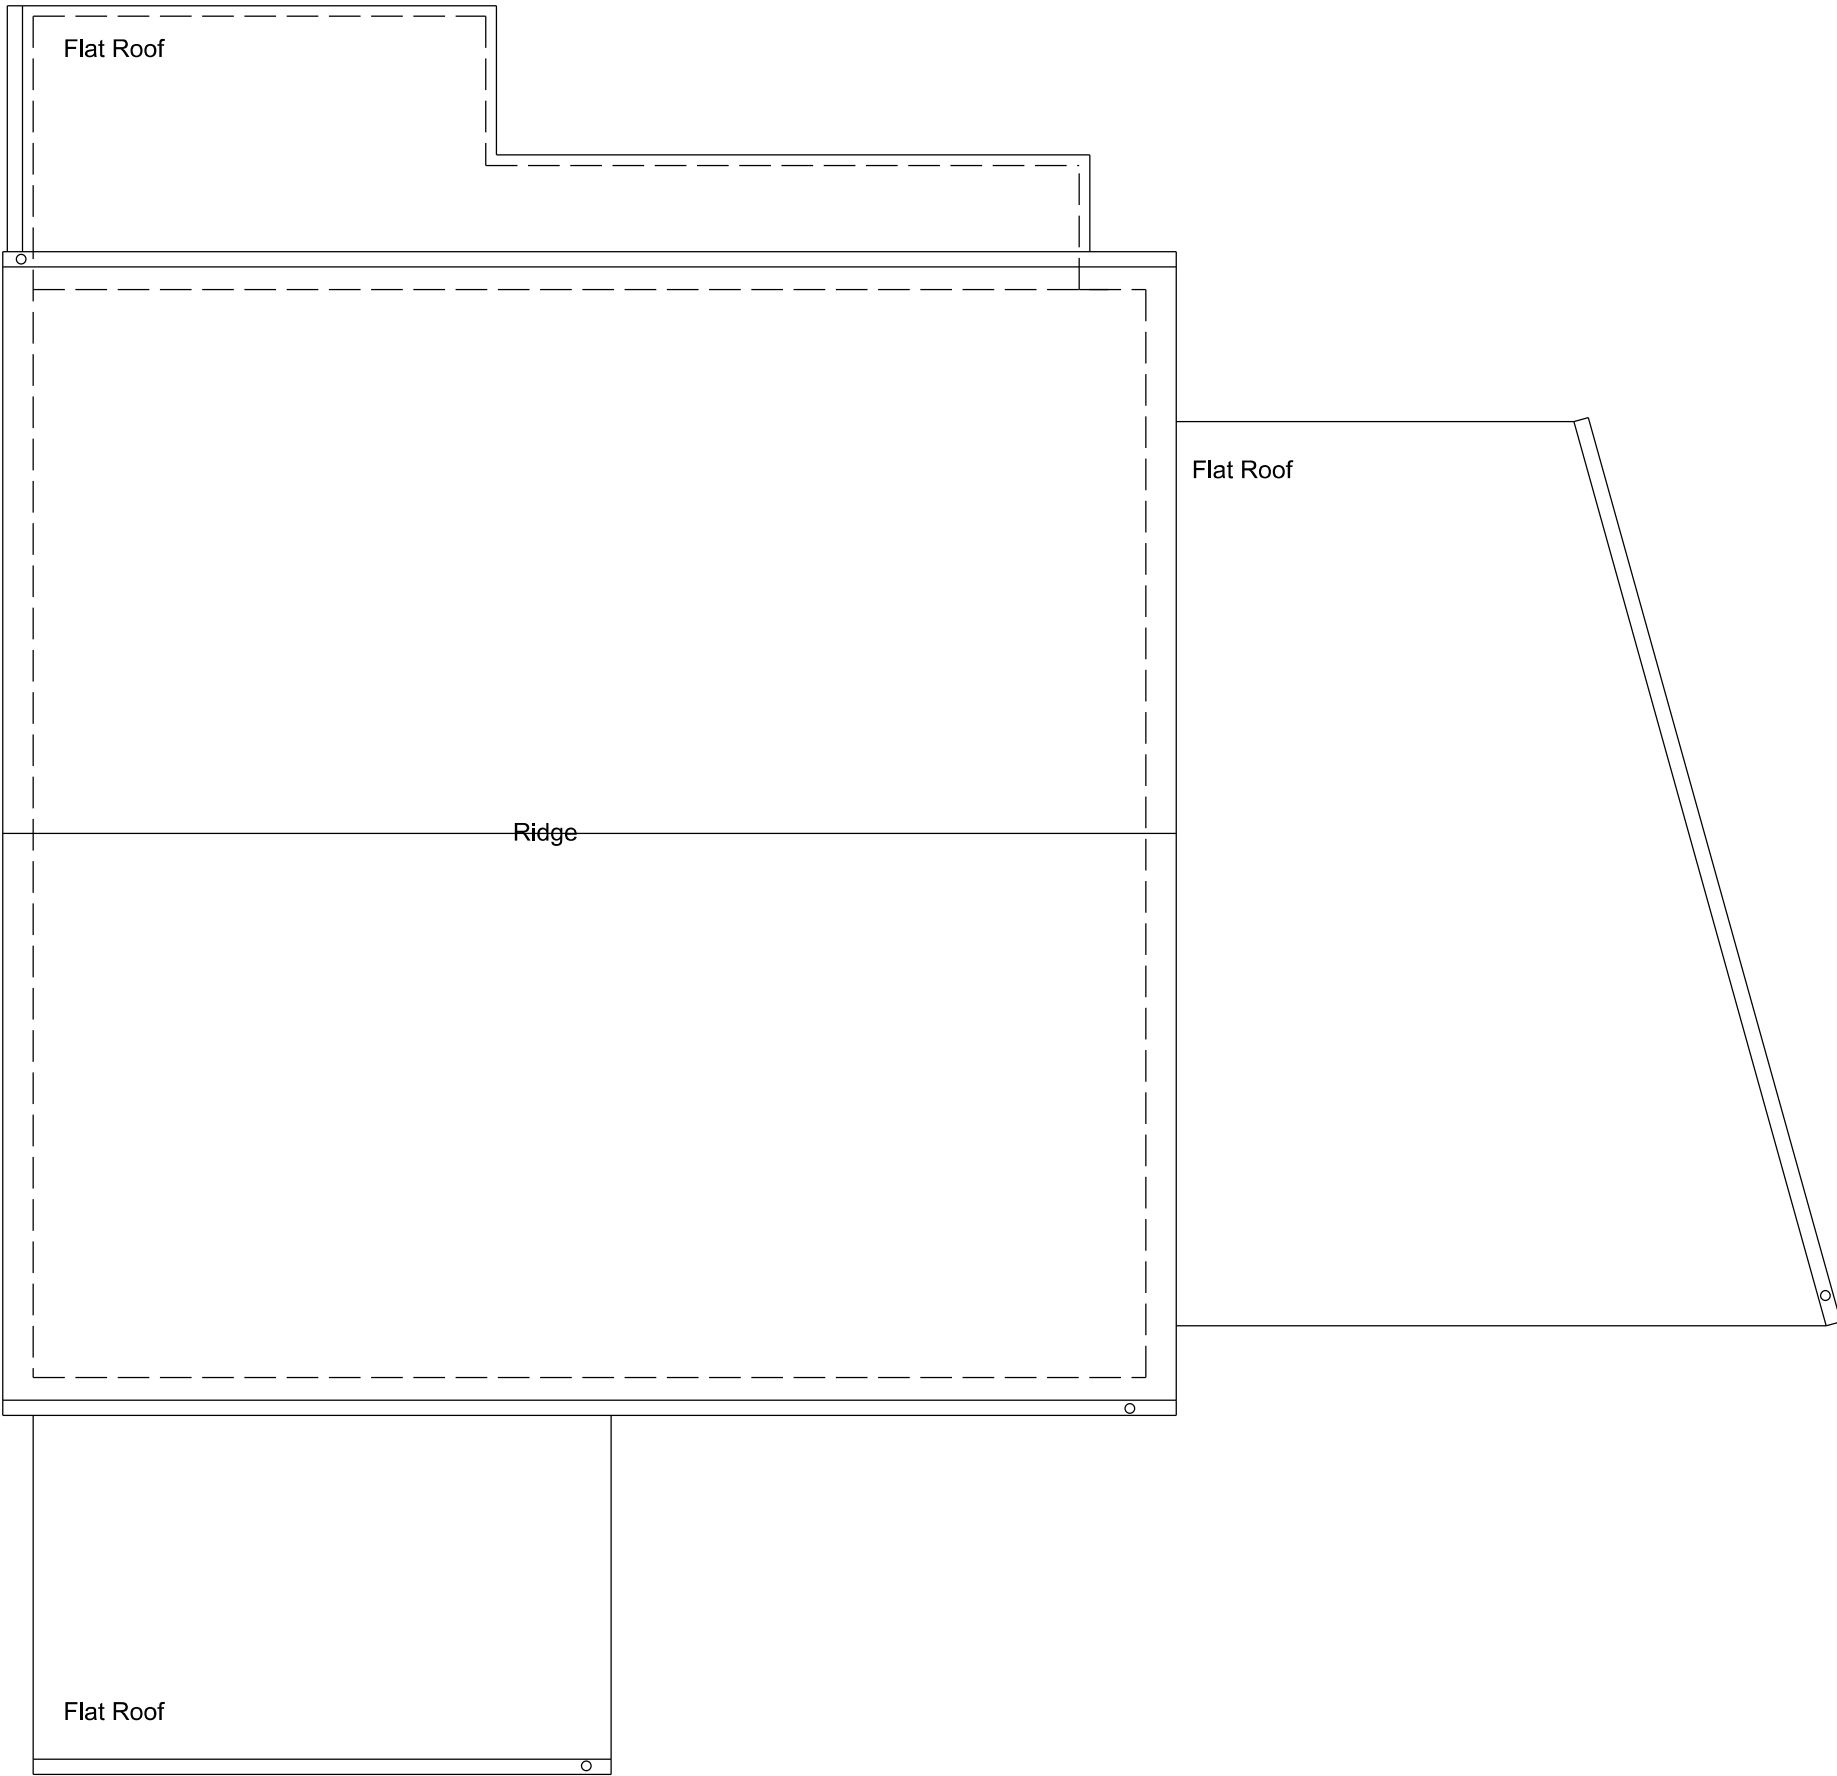

EXISTING ROOF PLAN
SCALE 1:50 @ A1

GENERAL NOTES:														CLIENT: CHRIS PARKER ADDRESS: 14 BRAMBLE CLOSE, CRAWLEY, RH10 3QB		PROJECT: PROPOSED SINGLE STOREY REAR/SIDE EXTENSION, FIRST FLOOR REAR AND FRONT EXTENSION, FRONT PORCH EXTENSION, NEW PITCHED ROOF TO FRONT AND REAR STRUCTURE, EXTERNAL AND INTERNAL ALTERATIONS		83 High Street, Caterham, Surrey CR3 5UF															
1. DO NOT SCALE FROM THIS DRAWING, UNLESS FOR PLANNING PURPOSES 2. ALL DIMENSIONS TO BE VERIFIED ON SITE PRIOR TO ANY WORKS BEING COMMENCED AND ANY DISCREPANCIES TO BE REPORTED TO WALK-IN ARCHITECTURE. 3. ANY DISCREPANCIES BETWEEN THE DRAWING AND ANY WRITTEN SPECIFICATION IS TO BE REPORTED TO WALK-IN ARCHITECTURE. 4. THIS DRAWING TO BE READ IN CONJUNCTION WITH RELEVANT CONSULTANTS AND SPECIALIST DRAWINGS. 5. ALL WORKS TO COMPLY WITH THE RELEVANT BRITISH STANDARDS, CODES OF PRACTICES AND BUILDING REGULATIONS.														6. IF IN DOUBT ABOUT ANY OF THE WORKS, PLEASE ASK! 7. THIS DRAWING IS THE COPYRIGHT OF WALK-IN ARCHITECTURE AND IS NOT TO BE REPRODUCED IN ANY FORM WITHOUT PRIOR WRITTEN CONSENT. 8. ANY WORK DONE ON THE PARTY WALL OR BOUNDARY LINE NEEDS TO HAVE A PARTY WALL AWARD IN PLACE. 9. BOUNDARY LINES AND BOUNDARY LINE MEASUREMENTS ARE APPROXIMATE AND NEED TO BE CONFIRMED.		REV. P A		DATE 25/04/25 05/08/25		REVISIONS: ISSUED PRELIMINARY TO CLIENT ISSUED TO PLANNING		REV.		DATE		REVISIONS:		REV.		DATE		REVISIONS:	
SCALE: 1:50 @ A1														DRAWING TITLE: EXISTING FLOOR AND ROOF PLANS		WALK-IN ARCHITECTURE																	
DRAWN: AC DATE: 23/04/25														REVISION A		ISSUED FOR: PLANNING		DRAWING NUMBER: 680-01		Tel. 01883 345 558													
© COPYRIGHT EXISTS ON THE DESIGNS AND INFORMATION SHOWN ON THIS DRAWING This drawing may be scaled or cross referenced to the scale bar for planning application purposes only. Do not scale for any other purpose, use figured dimensions only. Subject to site survey and all necessary consents, all dimensions to be checked by user and any discrepancies, errors or omissions to be reported to Walk-In Architecture before work commences. This drawing is to be read in conjunction with all other relevant materials.																										www.walkinarchitecture.com		info@walkinarchitecture.com					