
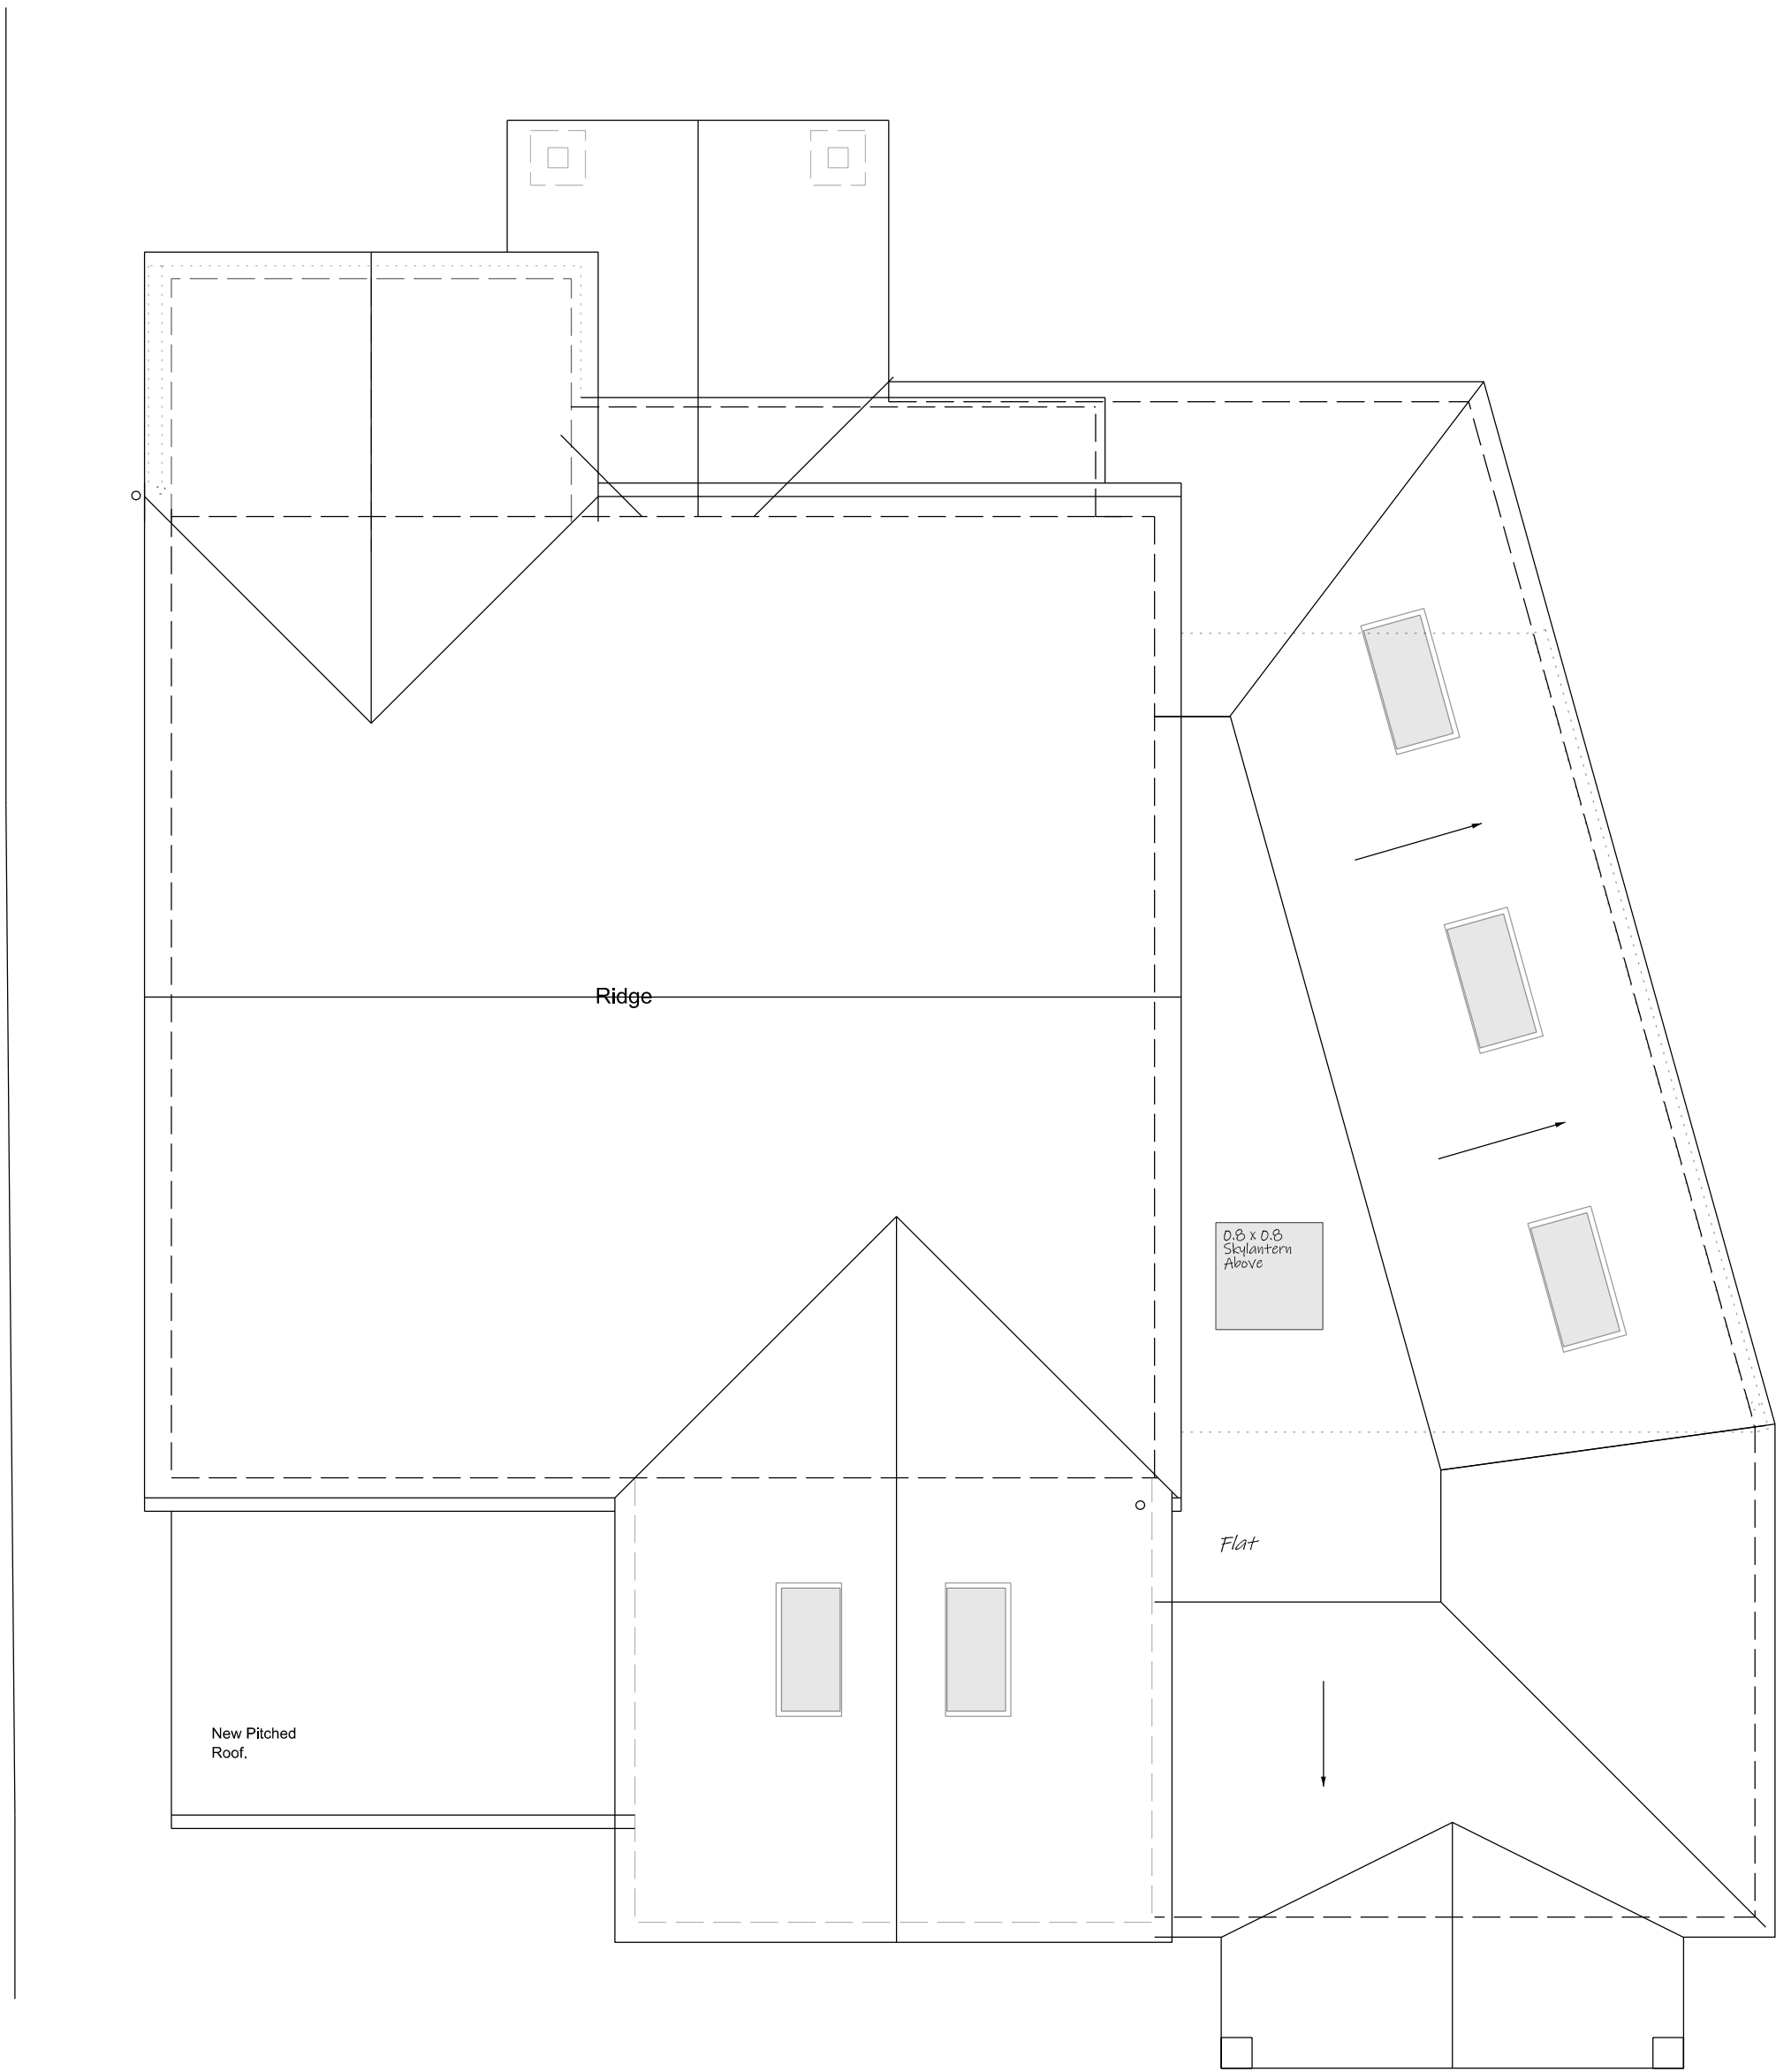
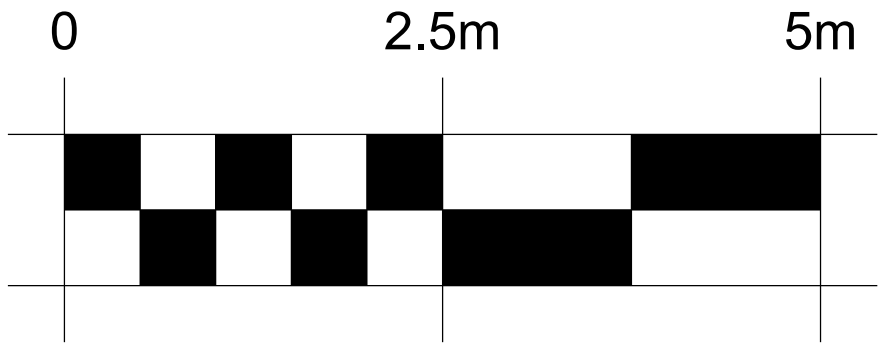


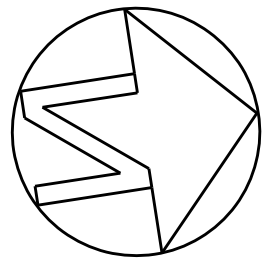

PROPOSED ROOF PLAN
SCALE 1:50 @ A1

GENERAL NOTES:															REV.		DATE		REVISIONS:		REV.		DATE		REVISIONS:		REV.		DATE		REVISIONS:		CLIENT: CHRIS PARKER ADDRESS: 14 BRAMBLE CLOSE, CRAWLEY, RH10 3QB		PROJECT: PROPOSED SINGLE STOREY REAR/SIDE EXTENSION, FIRST FLOOR REAR AND FRONT EXTENSION, FRONT PORCH EXTENSION, NEW PITCHED ROOF TO FRONT AND REAR STRUCTURE, EXTERNAL AND INTERNAL ALTERATIONS		83 High Street, Caterham, Surrey CR3 5UF							
1. DO NOT SCALE FROM THIS DRAWING, UNLESS FOR PLANNING PURPOSES															P		250425		ISSUED PRELIMINARY TO CLIENT																									
2. ALL DIMENSIONS TO BE VERIFIED ON SITE PRIOR TO ANY WORKS BEING COMMENCED AND ANY DISCREPANCIES TO BE REPORTED TO WALK-IN ARCHITECTURE.															A		170625		ISSUED TO CLIENT																									
3. ANY DISCREPANCIES BETWEEN THE DRAWING AND ANY WRITTEN SPECIFICATION IS TO BE REPORTED TO WALK-IN ARCHITECTURE.															B		050825		ISSUED TO PLANNING																									
4. THIS DRAWING TO BE READ IN CONJUNCTION WITH RELEVANT CONSULTANTS AND SPECIALIST DRAWINGS.	
5. ALL WORKS TO COMPLY WITH THE RELEVANT BRITISH STANDARDS, CODES OF PRACTICES AND BUILDING REGULATIONS.	
6. IF IN DOUBT ABOUT ANY OF THE WORKS, PLEASE ASK!	
7. THIS DRAWING IS THE COPYRIGHT OF WALK-IN ARCHITECTURE AND IS NOT TO BE REPRODUCED IN ANY FORM WITHOUT PRIOR WRITTEN CONSENT.	
8. ANY WORK DONE ON THE PARTY WALL OR BOUNDARY LINE NEEDS TO HAVE A PARTY WALL AWARD IN PLACE.	
9. BOUNDARY LINES AND BOUNDARY LINE MEASUREMENTS ARE APPROXIMATE AND NEED TO BE CONFIRMED.	
10. COPYRIGHT EXISTS ON THE DESIGNS AND INFORMATION SHOWN ON THIS DRAWING	
This drawing may be scaled or cross referenced to the scale bar for planning application purposes only. Do not scale for any other purpose. Use figured dimensions only. Subject to site survey and all necessary consents. All dimensions to be checked by user and any discrepancies, errors or omissions to be reported to Walk-In Architecture before work commences. This drawing is to be read in conjunction with all other relevant materials.	