



RETAINING WALL :
Northeast Elevation
(scale 1:100)

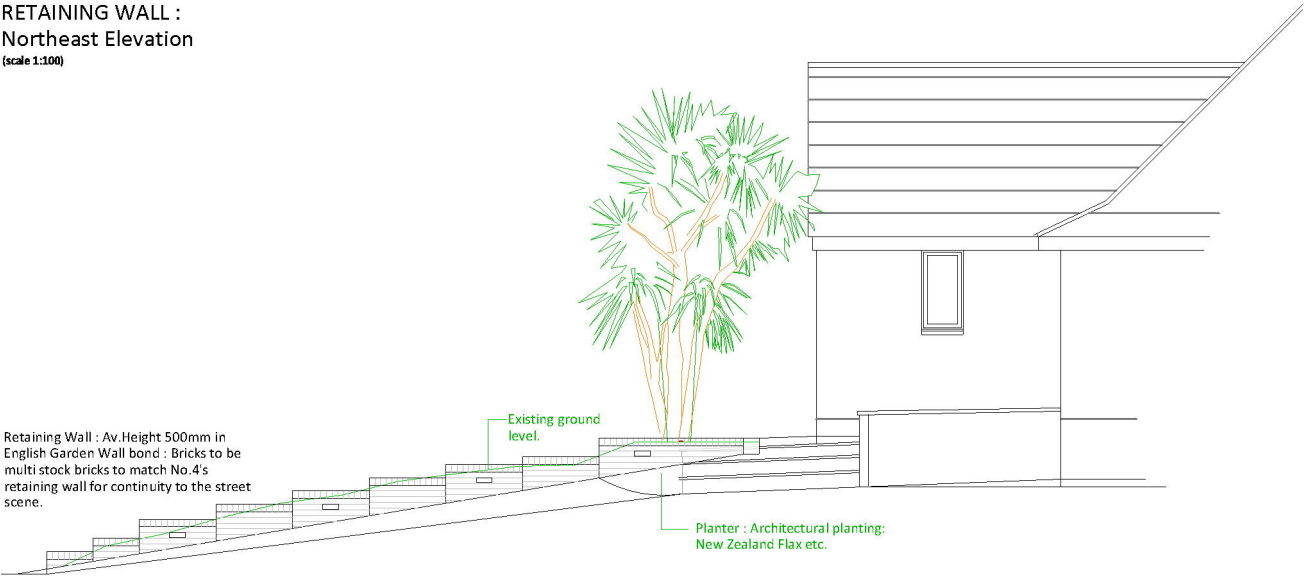


RETAINING WALL :
Southeast Elevation
(scale 1:100)



Proposed Driveway Plan
(scale 1:100)

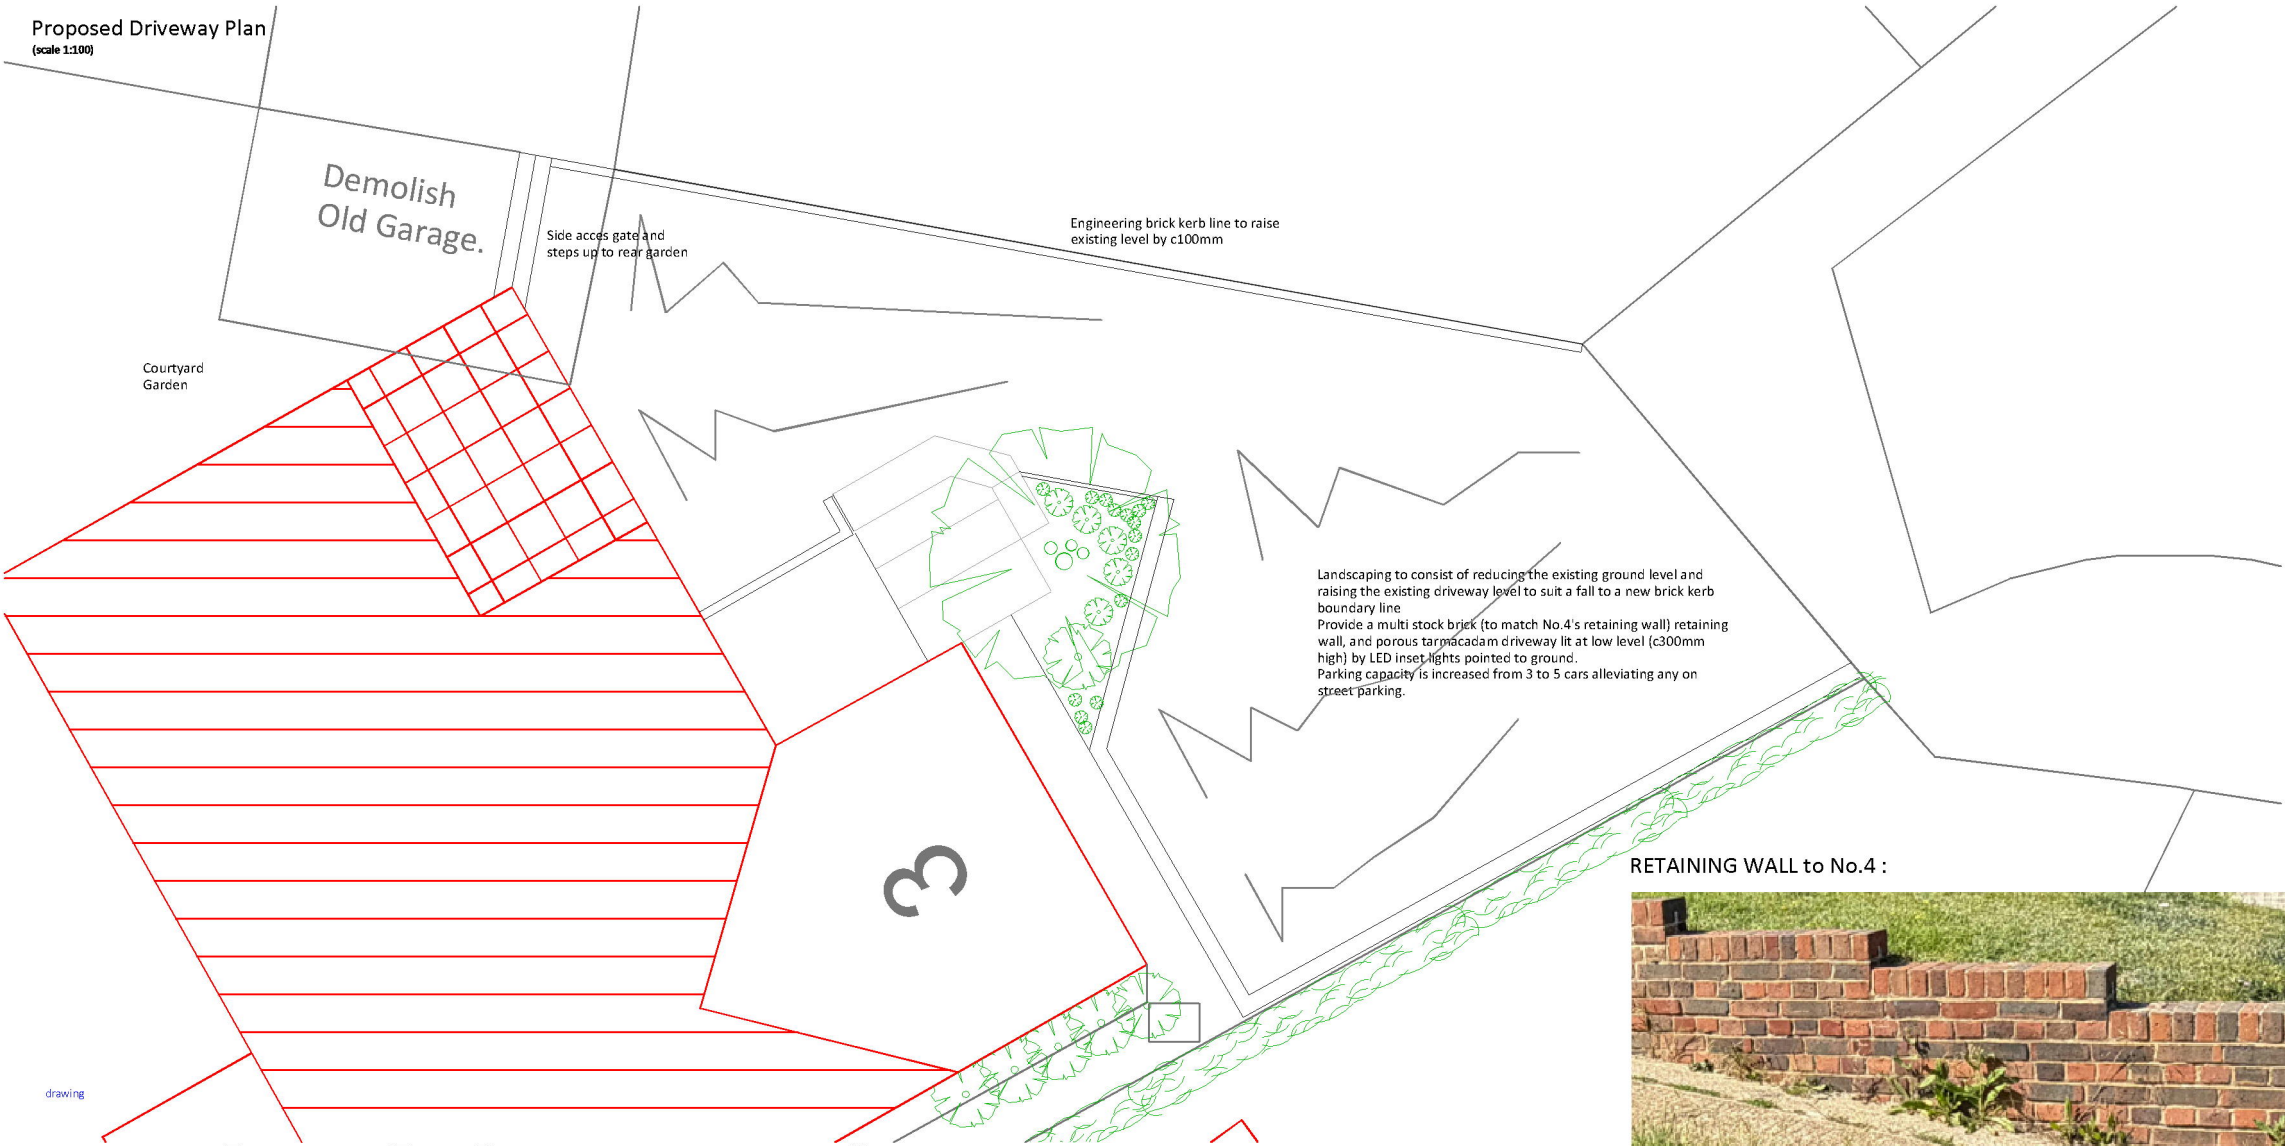

RETAINING WALL :
Indicative section
(scale 1:20)

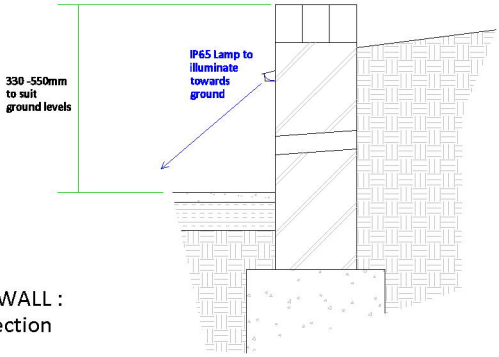

Owner: Darren Burns 07826 513940
darren@remedy-consulting.com

client

Mrs. E. Smith

project

3 Turners Mill Close
HAYWARDS HEATH
RH16 1NL

Ground Floor Extension and
Loft Conversion/Extension.

date

MAY26

scale

AsShown

status

PLANNING

job no

03TURNMICL - LPPDr

dwg no

revision

P1

PROPOSED Driveway