




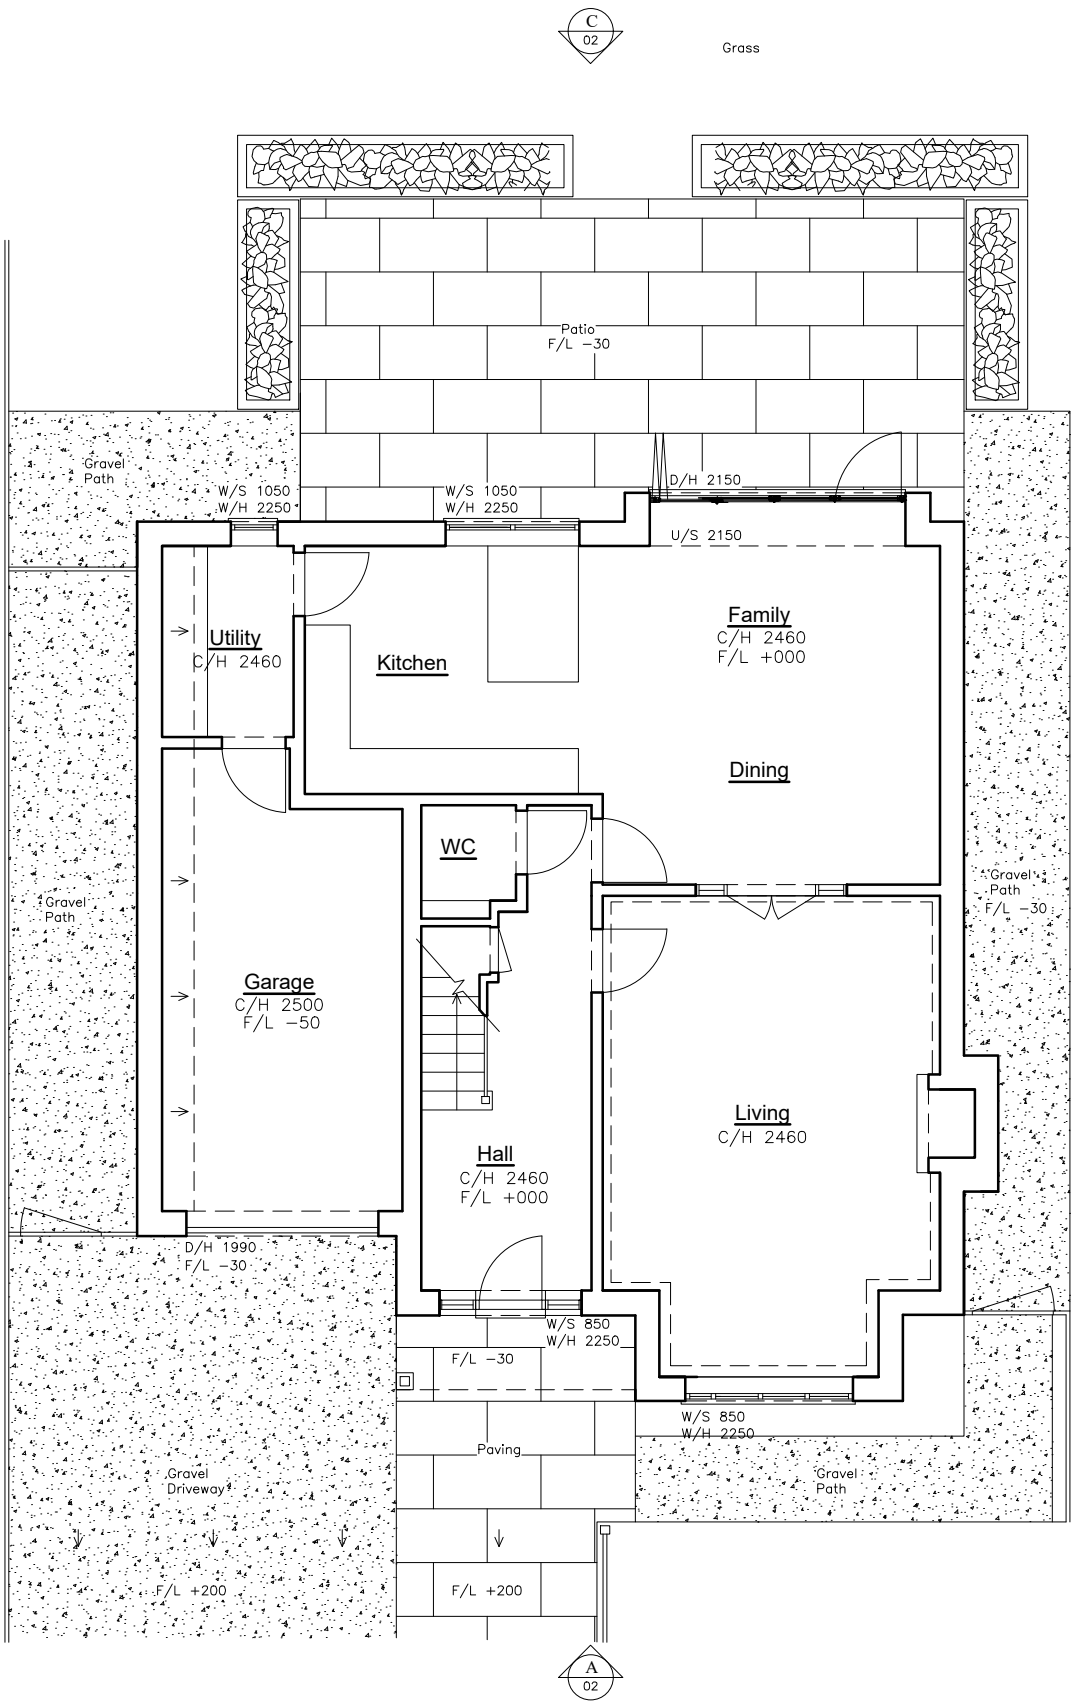

Existing Ground Floor Plan

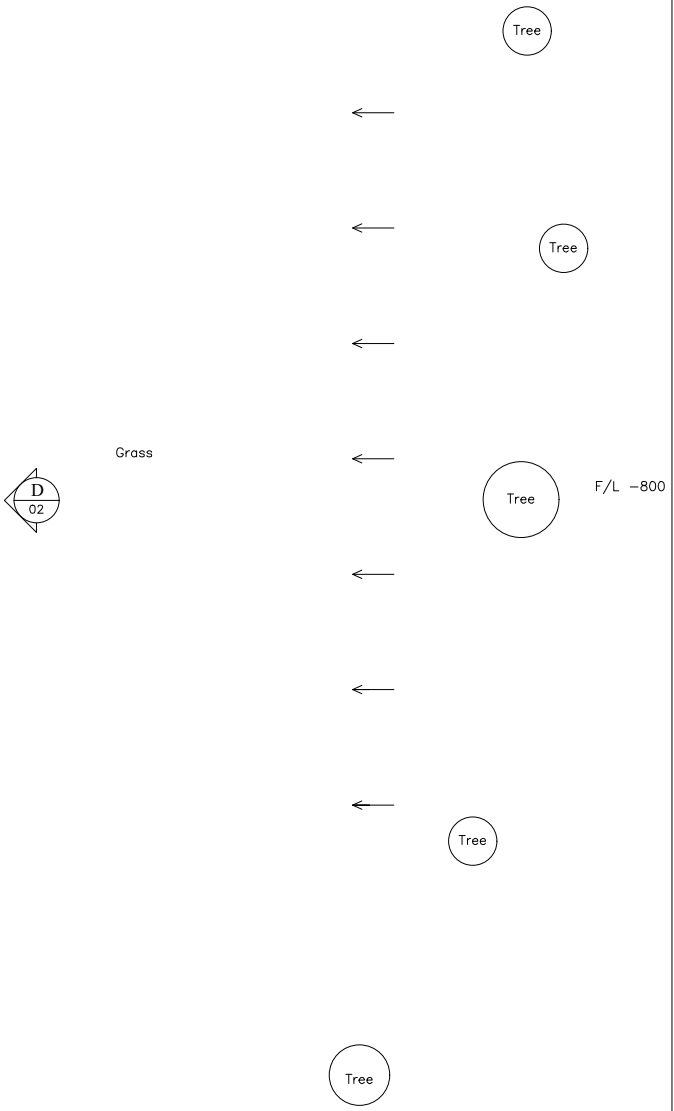

PLANNING DRAWING

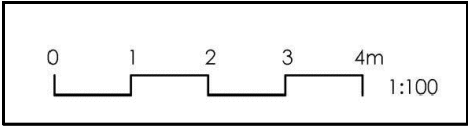

Title Existing Ground Floor Plan				SARAH BREEZE RIBA			
Drawn by SB		Checked by NK&LK		Client Neil and Lucie Kerr			
Scale A3 @ 1:100		Date 27/04/26		Project 5 Watermead Balcombe West Sussex RH17 6EY			
Project no.	Dwg. no.	Revision	Prelim.				
BA227	00	--					