



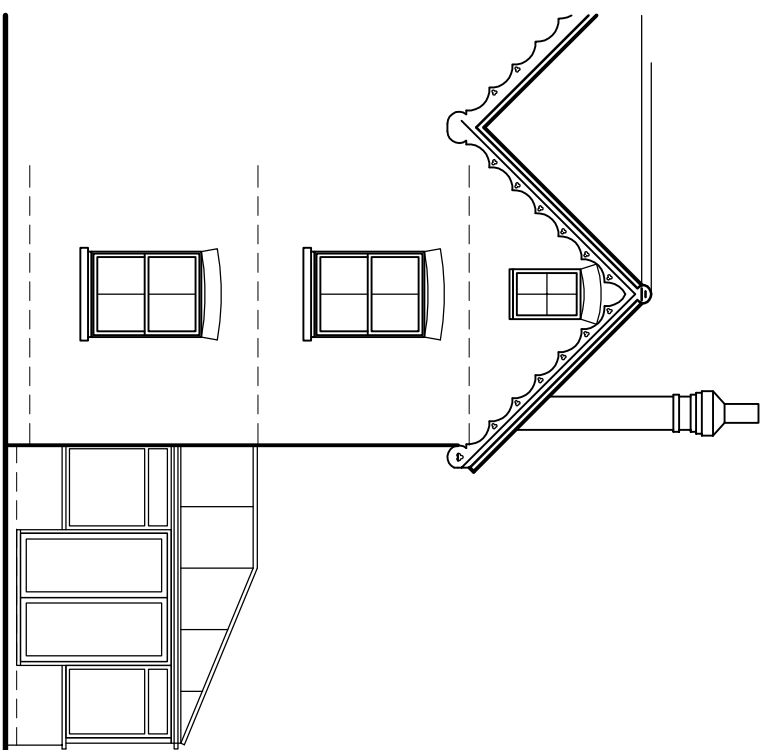


North Elevation

As Existing
1:50

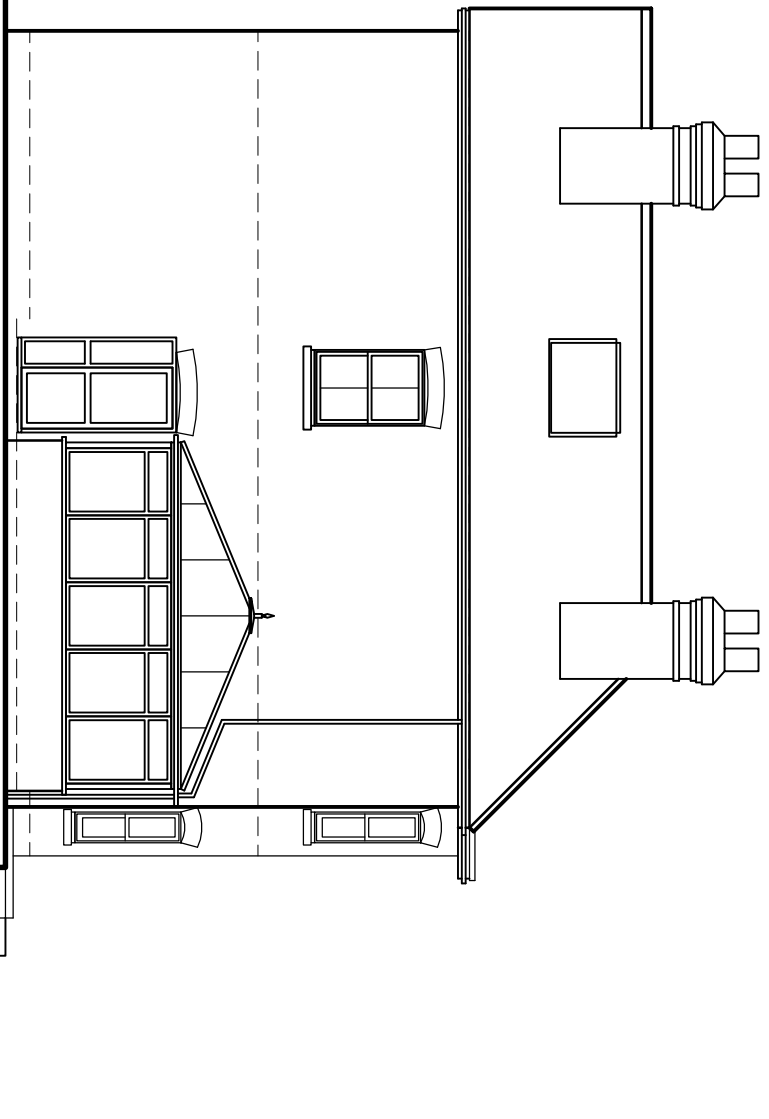


West Elevation

As Existing
1:50

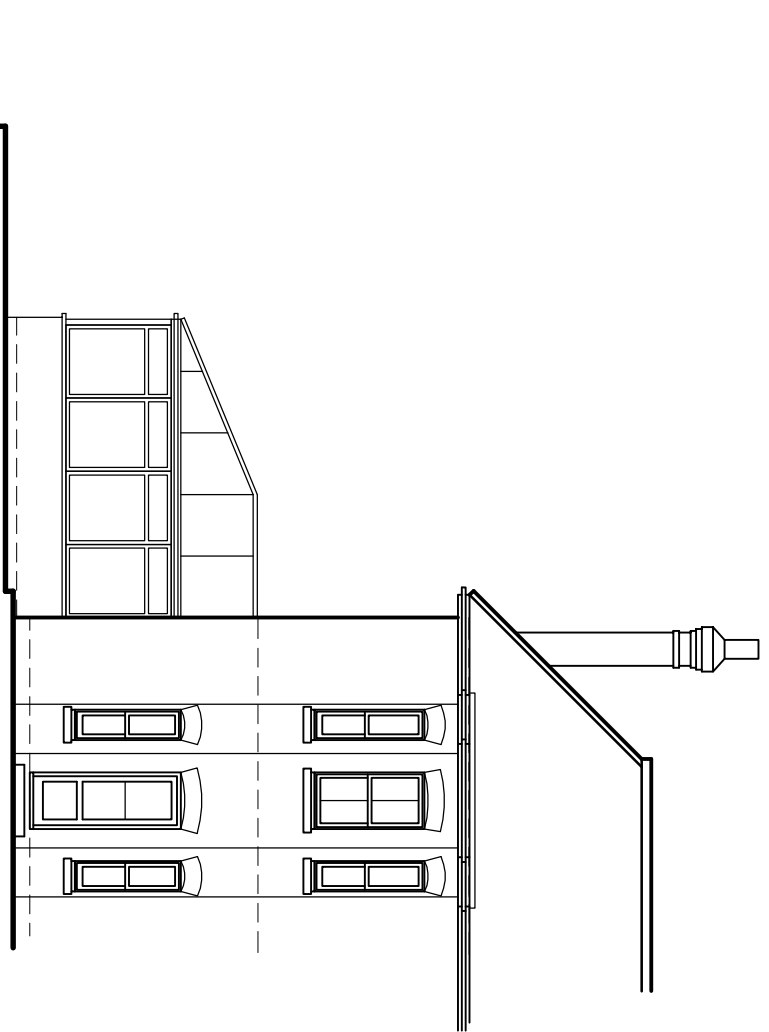


South Elevation

As Existing
1:100

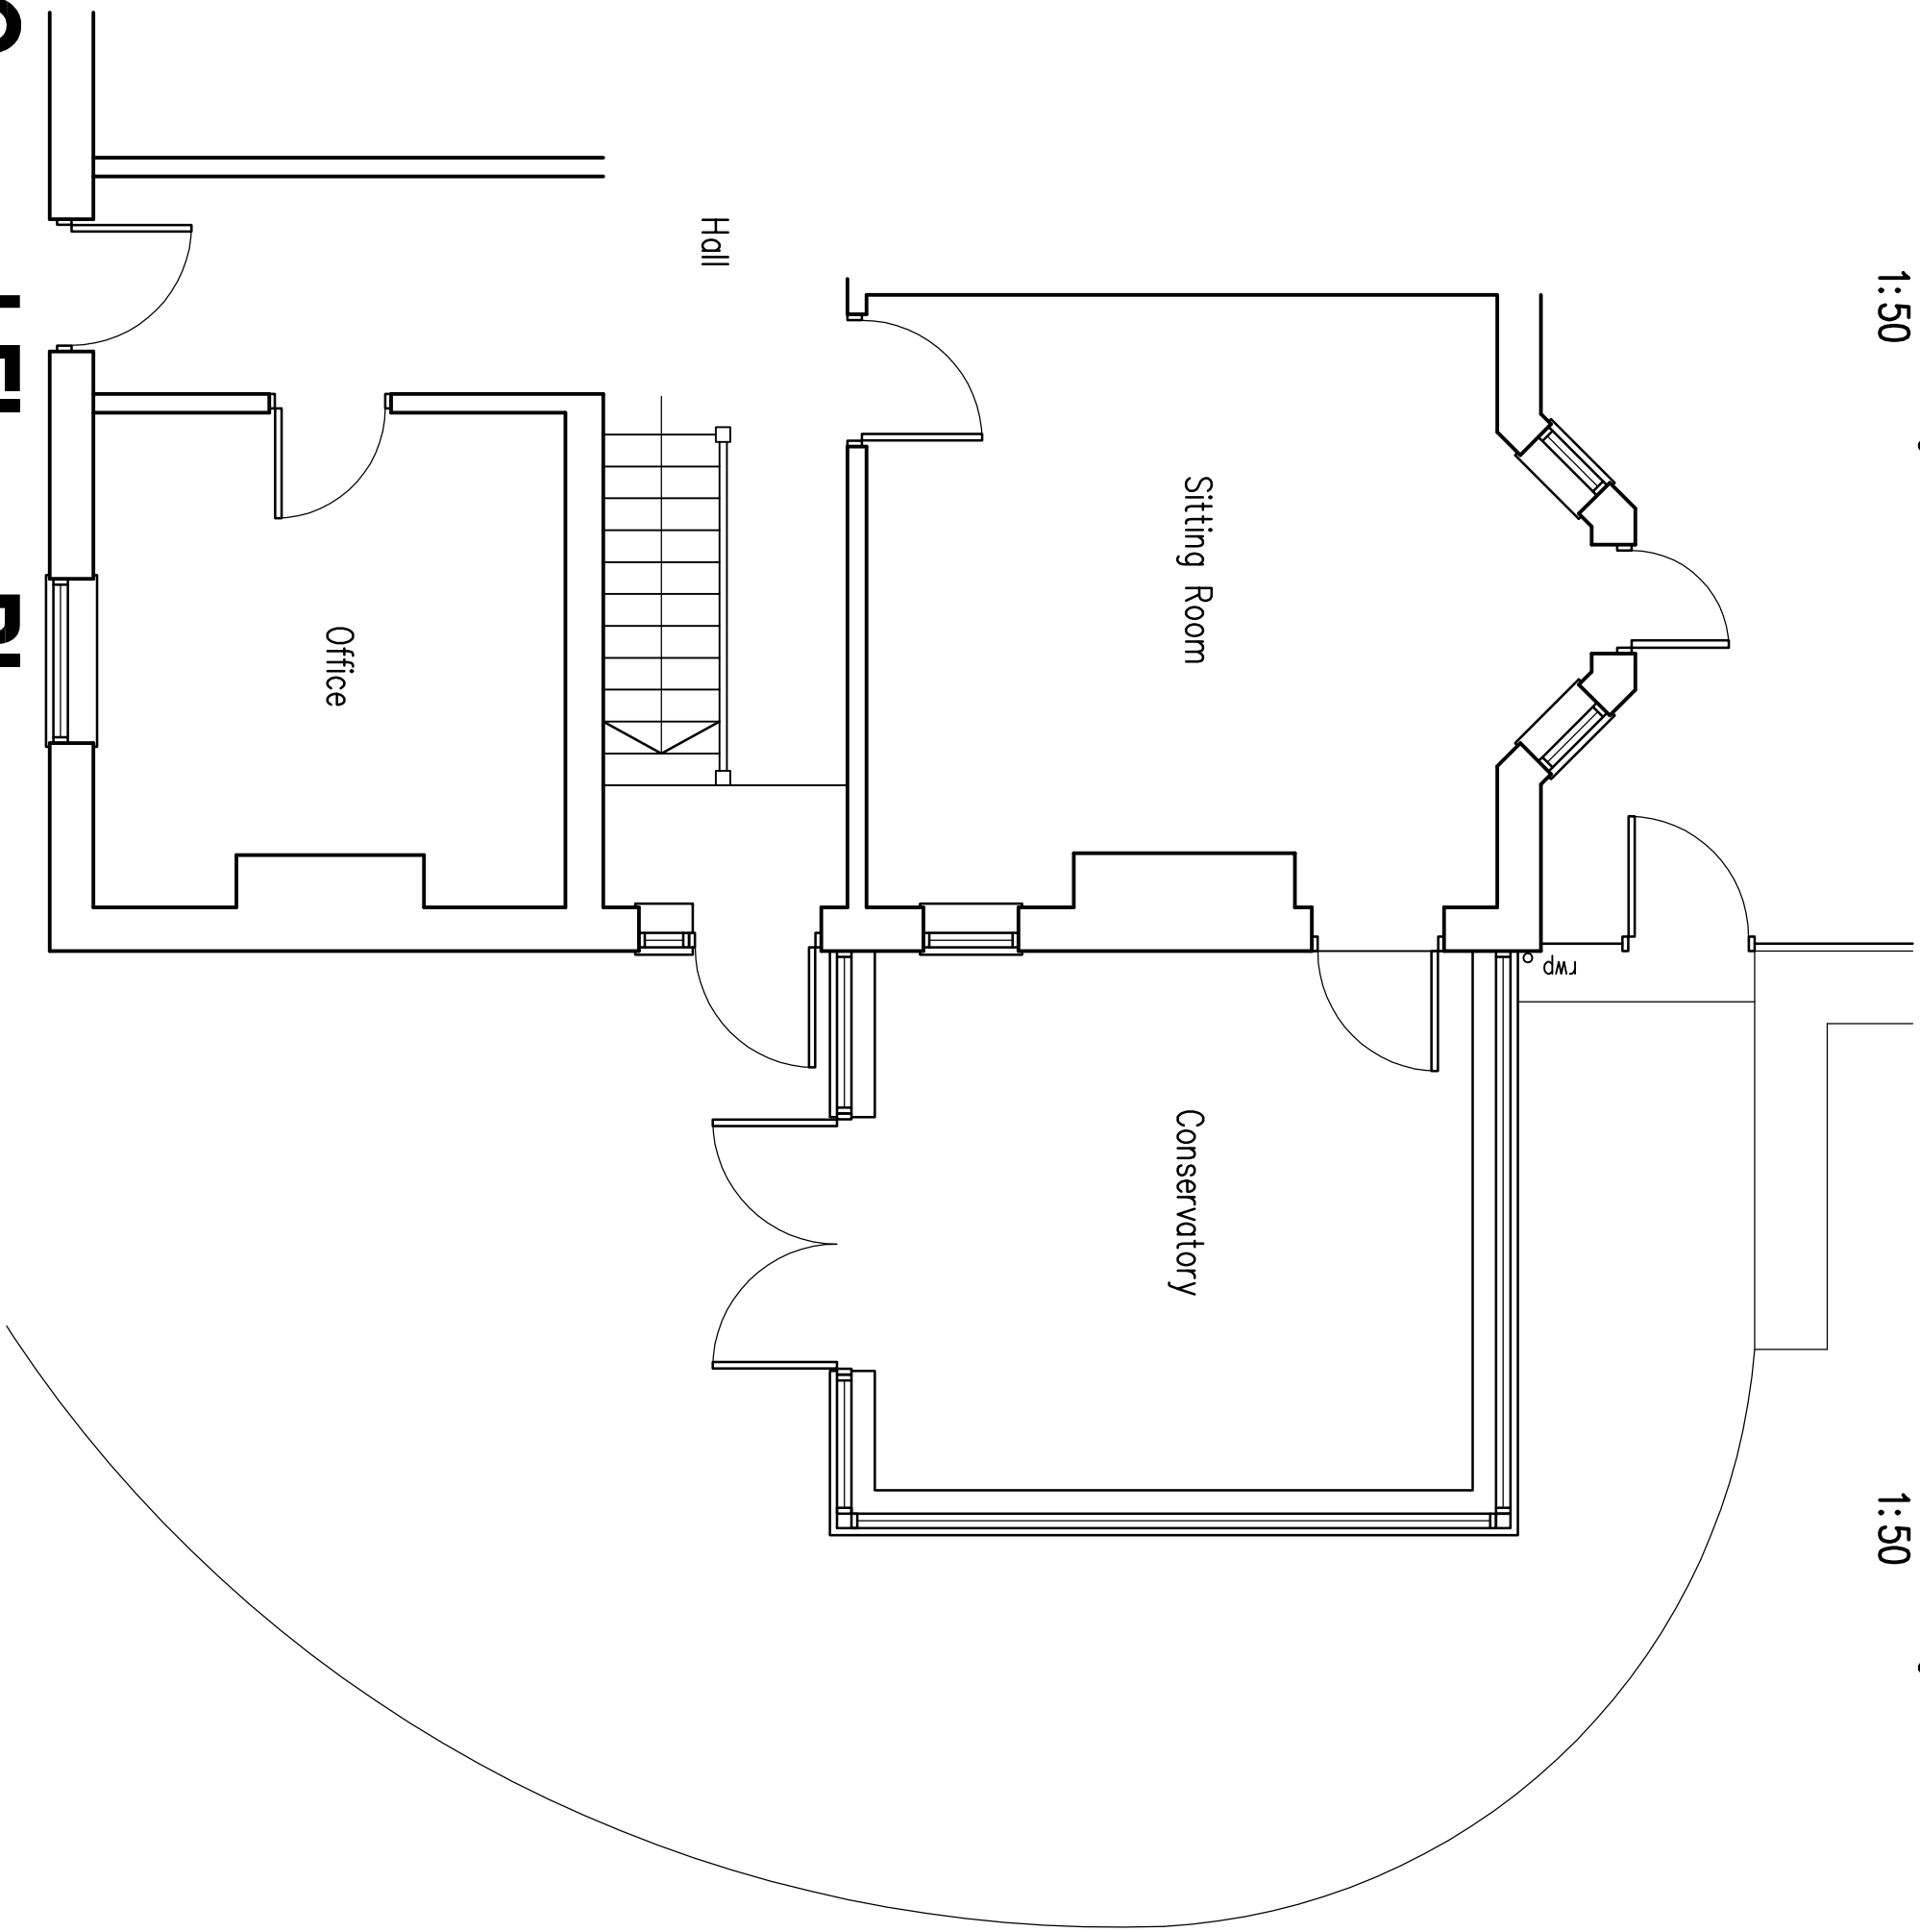


Ground Floor Plan

As Existing
1:50

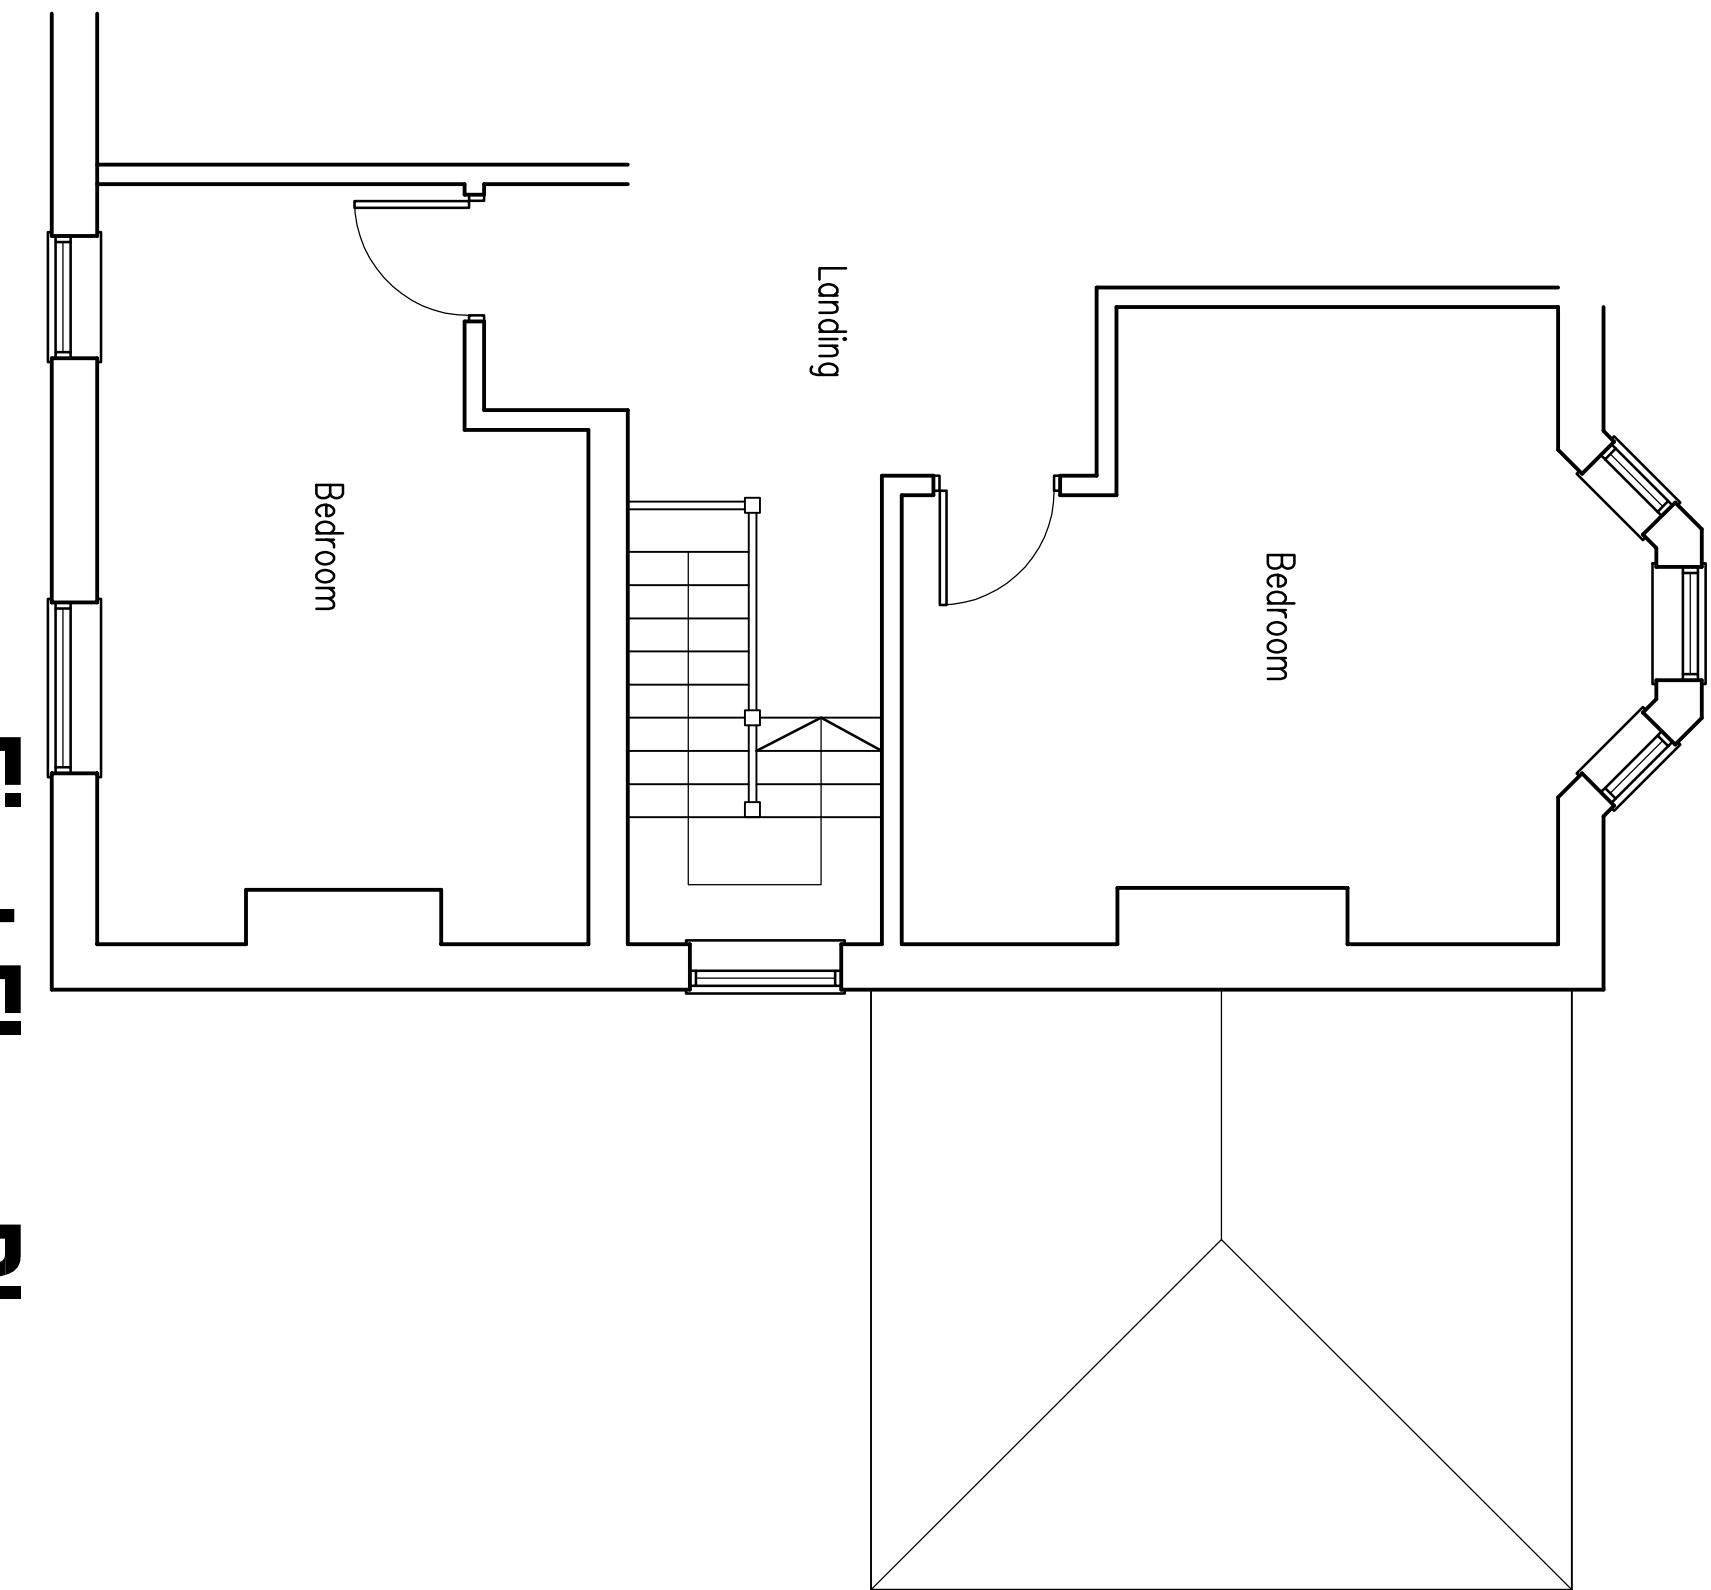

First Floor Plan

As Existing
1:50

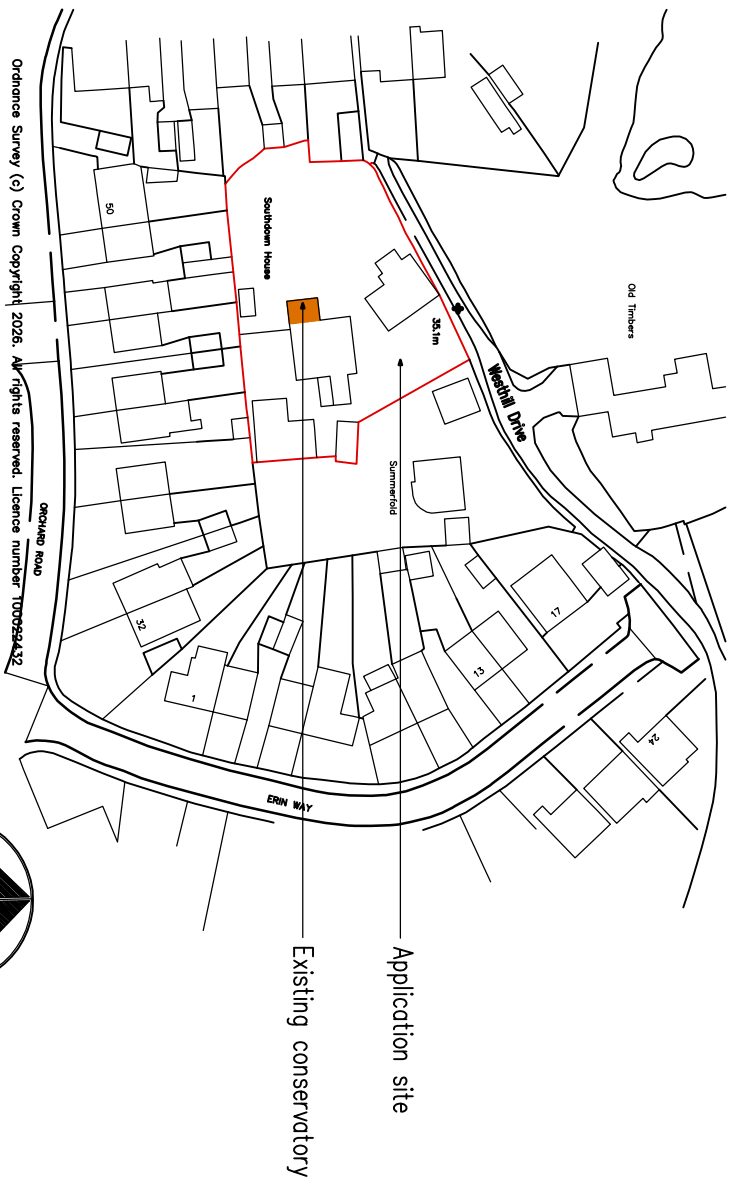


Location Plan

1:1250



Block Plan

1:500

 

1:500 Scale Bar



1:1250 Scale Bar



1:50 Scale Bar



1:100 Scale Bar

11 May 2026 Block & Location plans added

Project:
Works to existing conservatory
Southdowns House
Westhill Drive
Burgess Hill

Drawing title:
Floor Plans & Elevations
As Existing
Block & Location Plans

Client:
Mr & Mrs Newton

Copyright of:
Clive Voller Associates
Chartered Building Surveyors
15 Station Road
Burgess Hill
West Sussex
RH15 9DE
Tel: 01444 871010
Fax: 01444 870099
Web: www.clivevoller.com



Scale:
1:50, 1:100, 1:500, 1:1250 @ A1

Date:
May 2026

Drawn:

Dwg No. 4160-01

Rev'n
A