



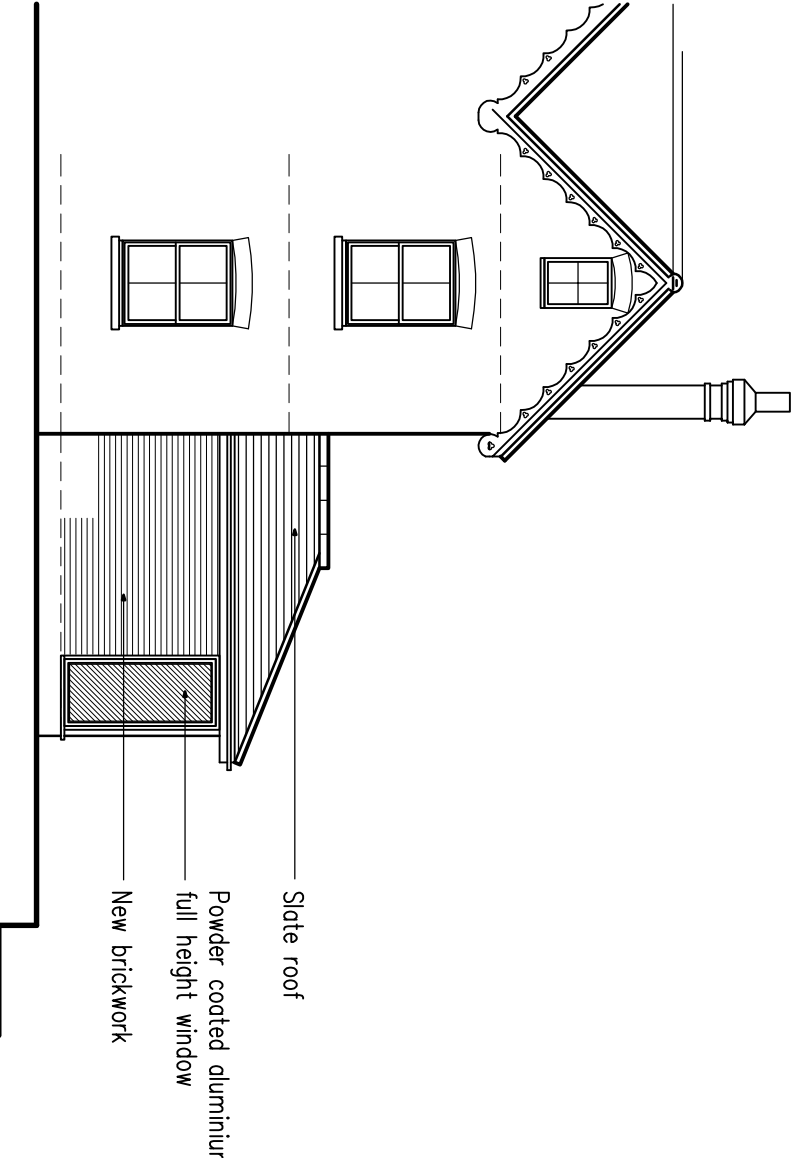


North Elevation

As Proposed
1:50

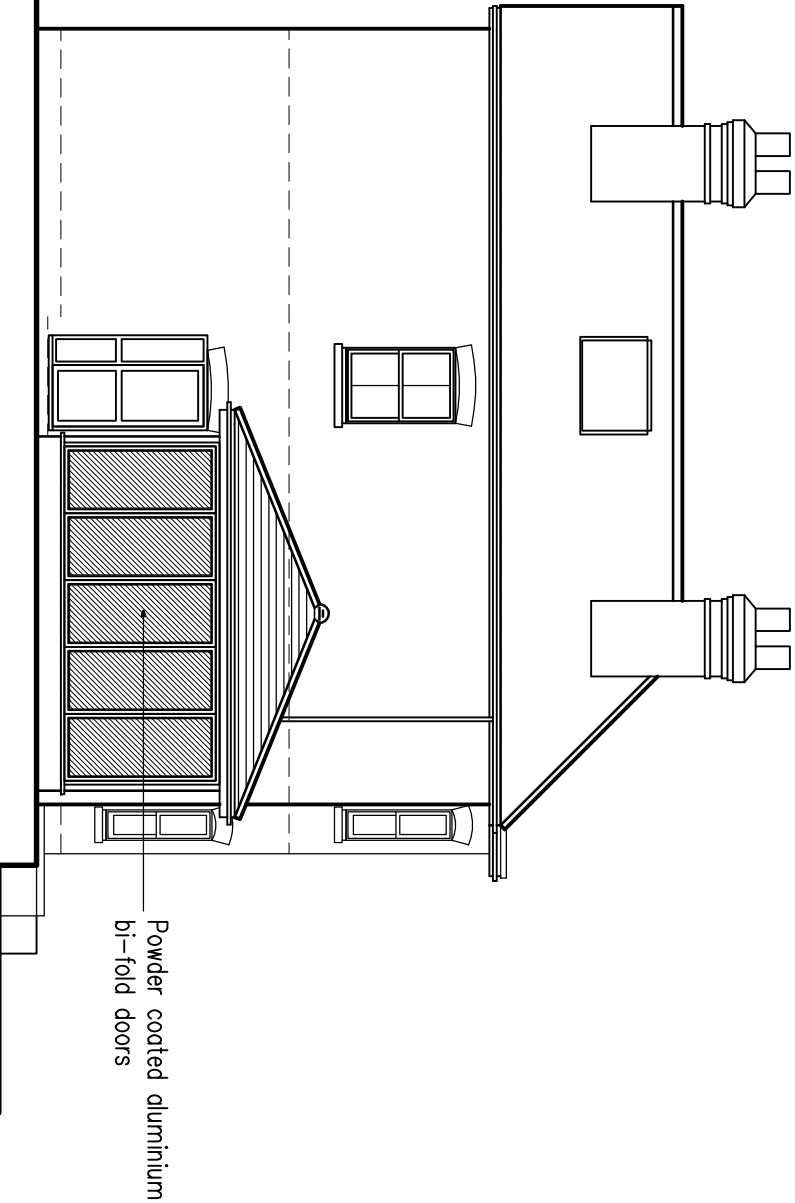


West Elevation

As Proposed
1:50

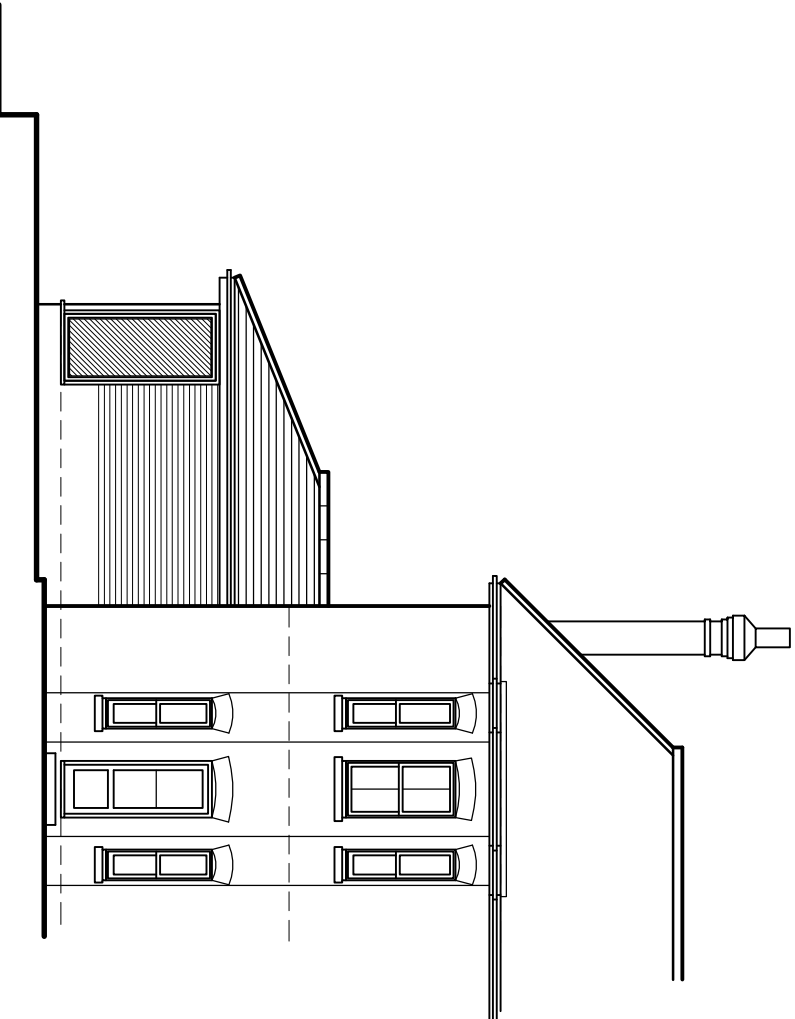


South Elevation

As Proposed
1:100

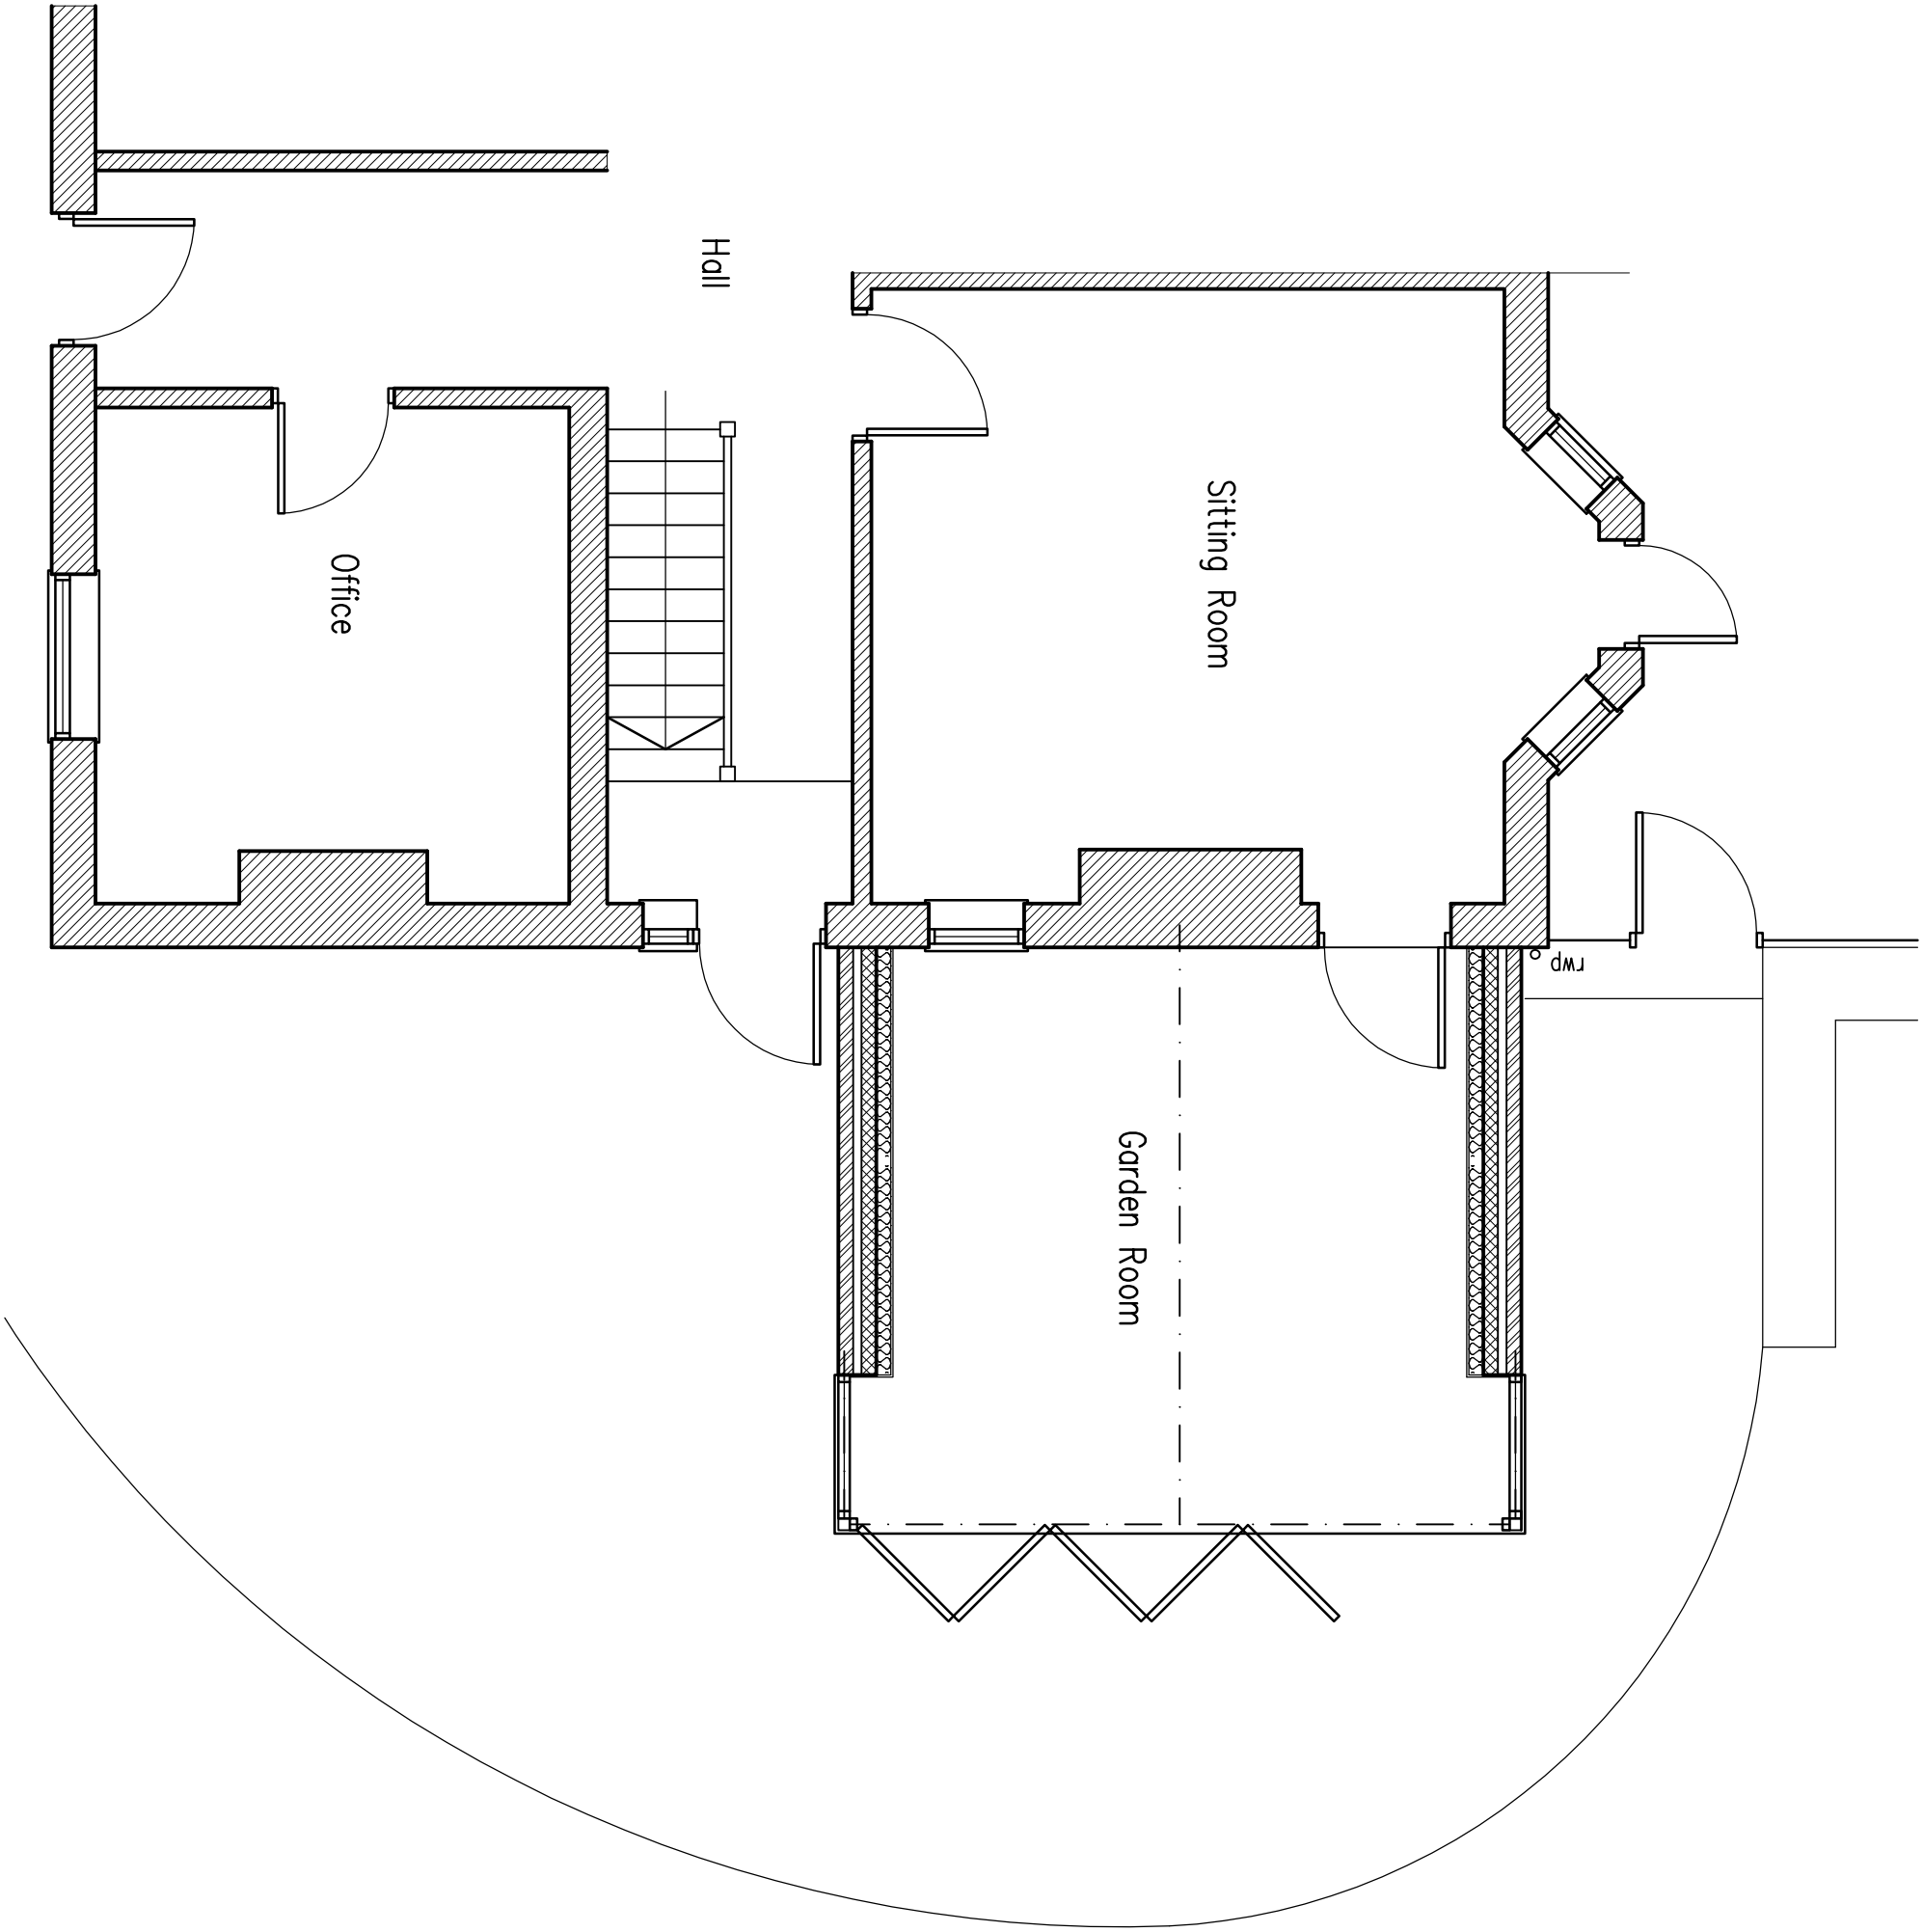


Ground Floor Plan

As Proposed
1:50

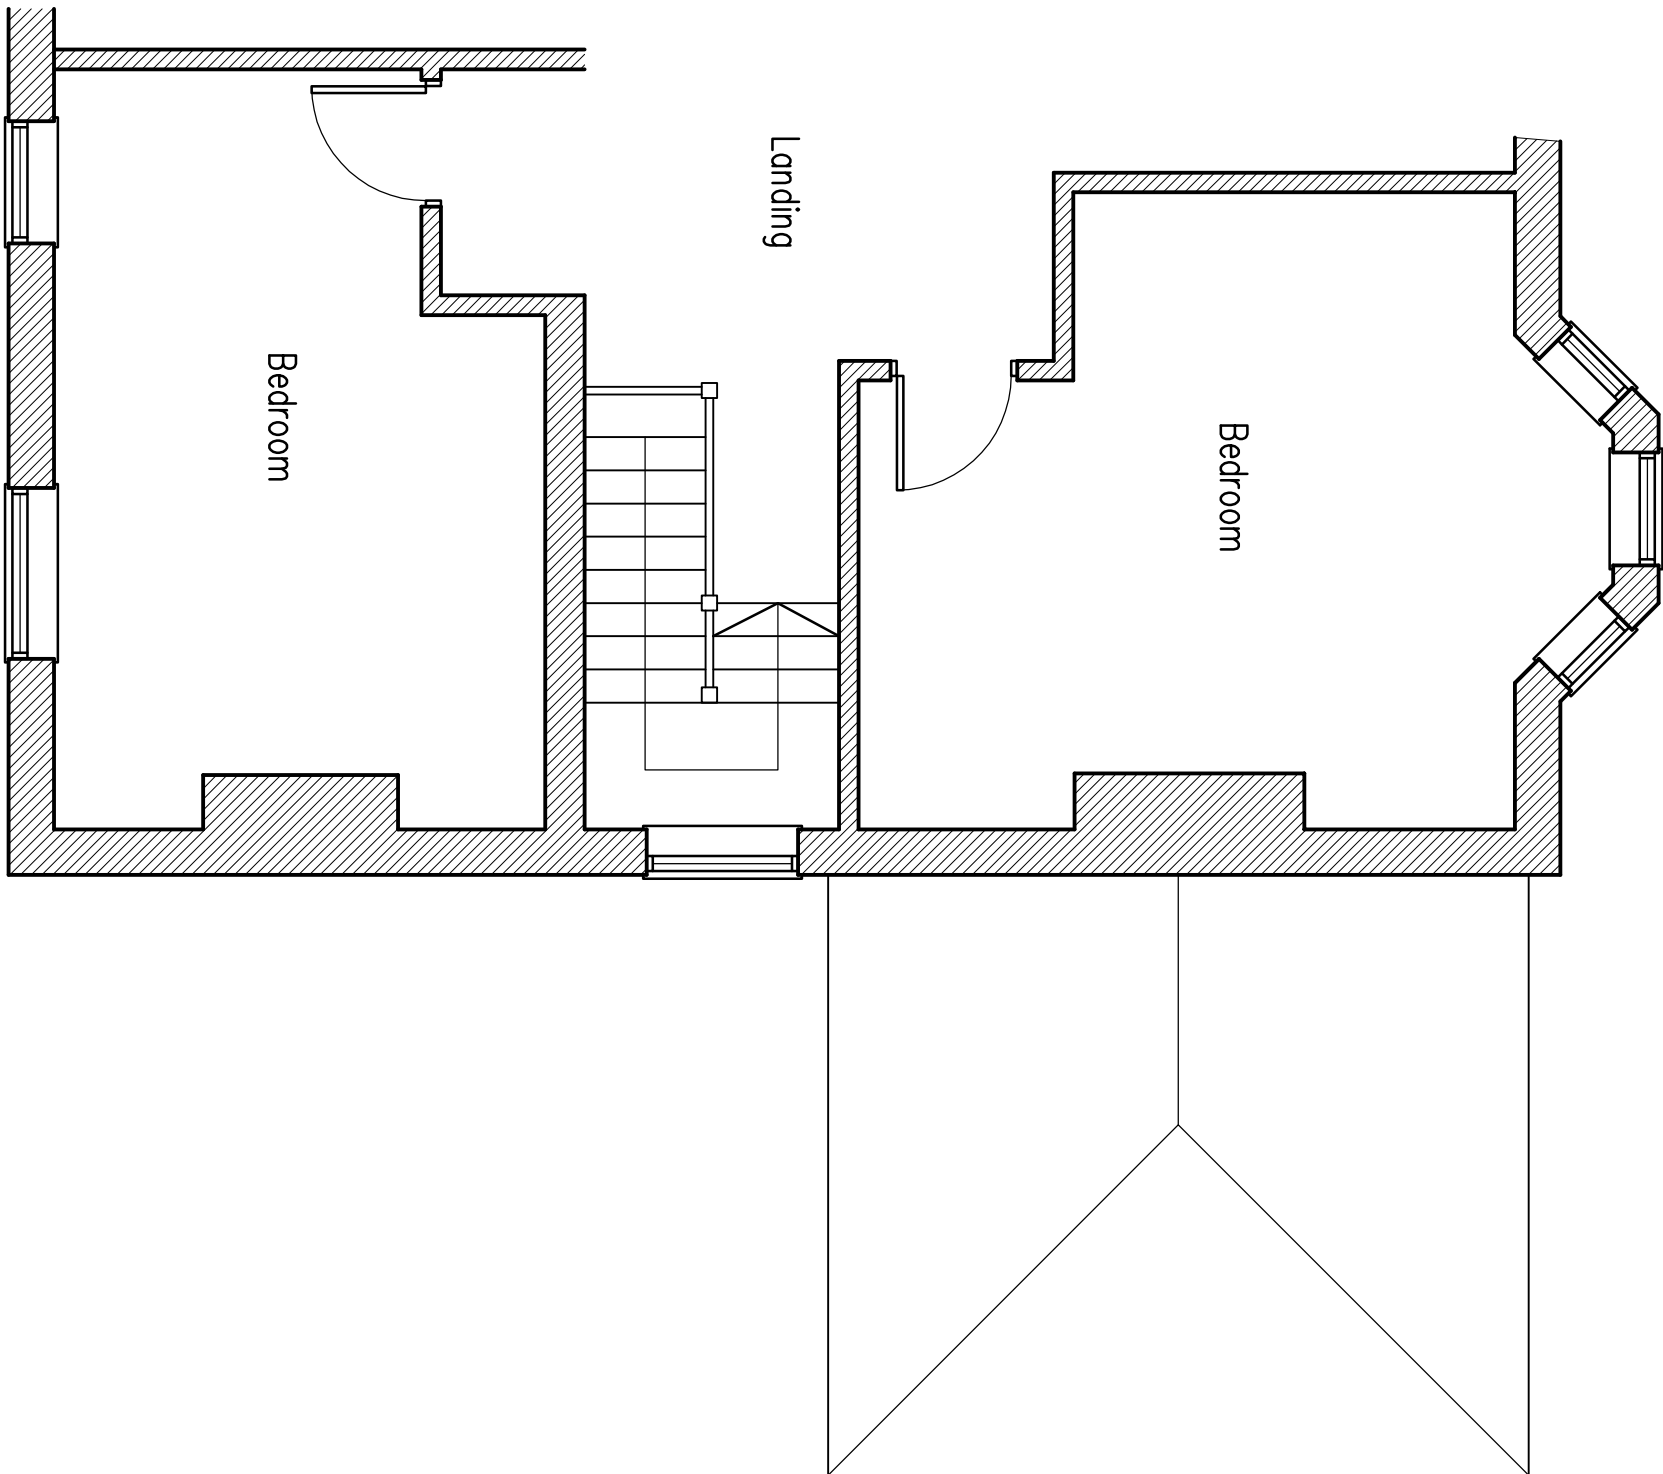

First Floor Plan

As Proposed
1:50

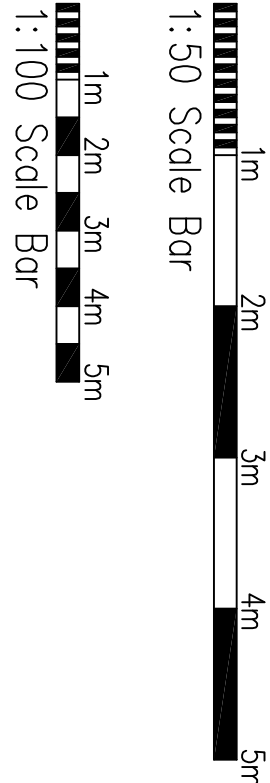

Project:
Works to existing conservatory
Southdowns House
Westhill Drive
Burgess Hill

Drawing title:
Floor Plans & Elevations
As Proposed

Client:
Mr & Mrs Newton

Copyright of:
Clive Voller Associates
Chartered Building Surveyors
15 Station Road
Burgess Hill
West Sussex
RH15 9DE
Tel: 01444 871010
Fax: 01444 870099
Web: www.clivevoller.com



Scale:
1:50, 1:100 @ A1

Date:
May 2026

Drawn:

Dwg. No. 4160-02

Rev'n