


800mmx800mm Nevada range. Raw unfinished oak, engineered timber floor in a versailles panel style. See Flooring Surgeons for details.



900mmx600mm Campange range. Large format rectangle, limestone effect porcelain tile. See Lapidia for details.



100mmx100mm English Heritage range. Blackfriars Cream - Octagon format, bespoke honed limestone tile. See Lapidia for details.

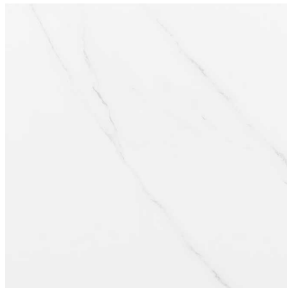

600mmx600mm Calacatta range. Large format square, white marble effect porcelain tile. See Master Tiles for details.



590mmx590mm Rockostone range. Large format square, ivory stone effect porcelain tile. See Master Tiles for details.



1200mmx600mm The Room Cream Italian range. Large format cream marble effect porcelain tile. See Tile Mountain for details.

Key

Existing original walls (from historic research)

New walls

Proposed flooring key

800mmx800mm Nevada range, raw unfinished oak, engineered timber floor in a versailles panel style. See Flooring Surgeons for details

900mmx600mm Campange range Large format rectangle, limestone effect porcelain tile. See Lapidia for details

100mmx100mm English Heritage range Blackfriars Cream - Octagon format, bespoke honed limestone tile. See Lapidia for details

Carpet flooring


Carpet flooring

Carpet flooring

600mmx600mm Calacatta range. Large format square, white marble effect porcelain tile. See Master Tiles for details.

590mmx590mm Rockostone range. Large format square, ivory stone effect porcelain tile. See Master Tiles for details.


1200mmx600mm The Room Cream Italian range. Large format cream marble effect porcelain tile. See Tile Mountain for details.

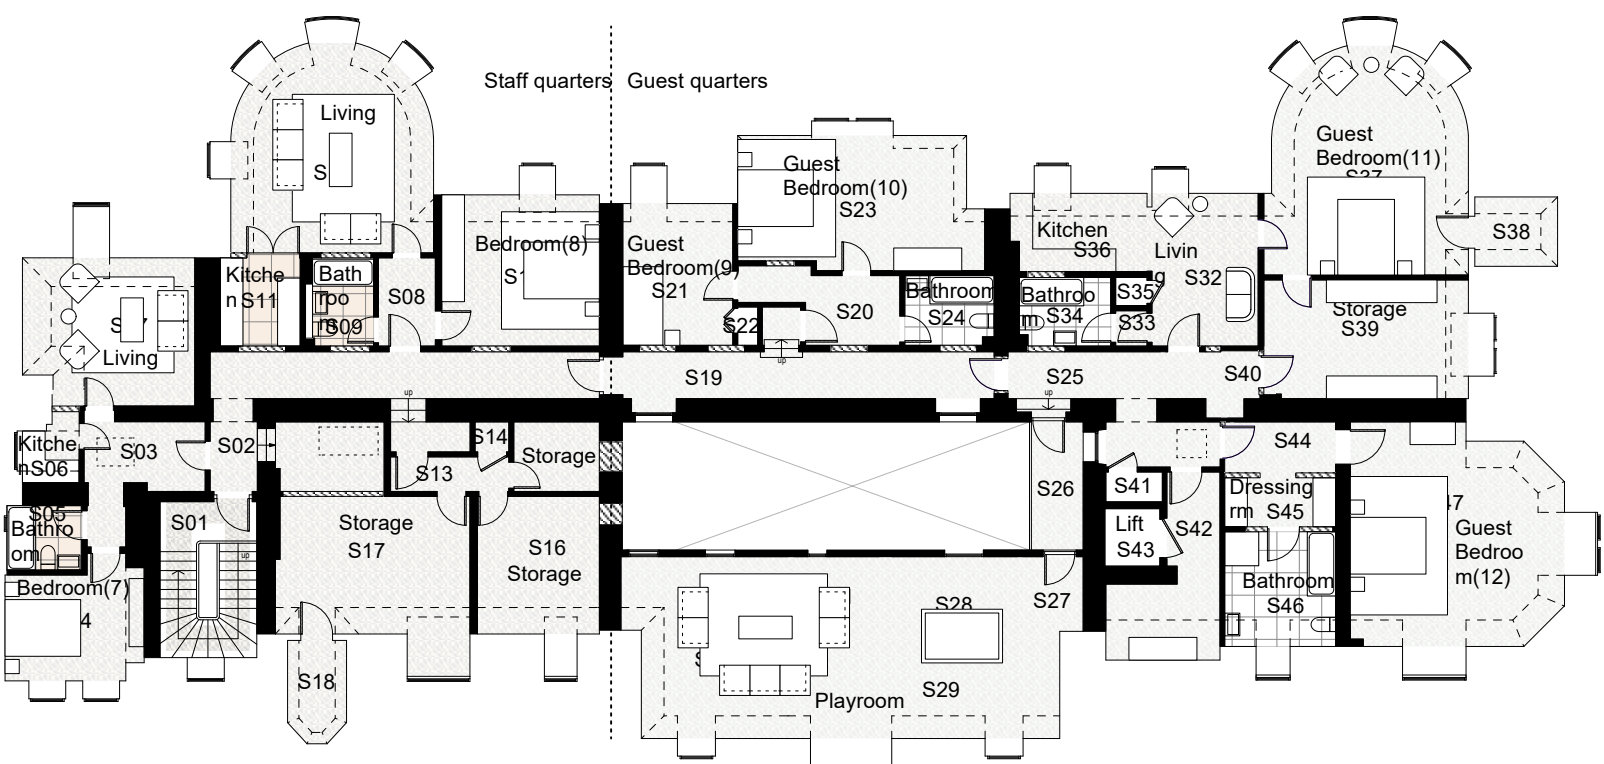

23 Vine Street, Brighton BN1 4AG
e: studio@sticklandwright.co.uk
t: 01273 964051
Company registered in England No. 11222477

Disclaimer:
This drawing is the copyright of Stickland Wright Ltd. and may not be reproduced or used except by written permission. Figured dimensions to have precedence over scaling. Check all site dimensions prior to fabrication. Refer any discrepancies found to Stickland Wright.

Revisions:		
B	14/08/2025	For client comment
C	26/08/2025	For planning
D	02/04/2026	For planning
E	01/05/2026	For client comment
F	28/05/2026	For Planning

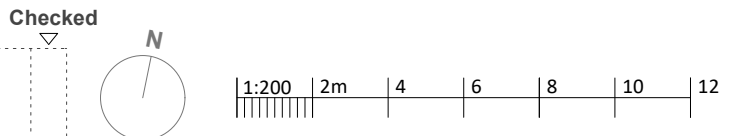

Dwg No.	25041-P-131 F
Drawing Title	Proposed Finishes SF floor plan
Address	Wykehurst House
Client	M Blencowe
Scale	1:200 @A3
Stage	Planning
Drawn by	CD
Checked by	ns