


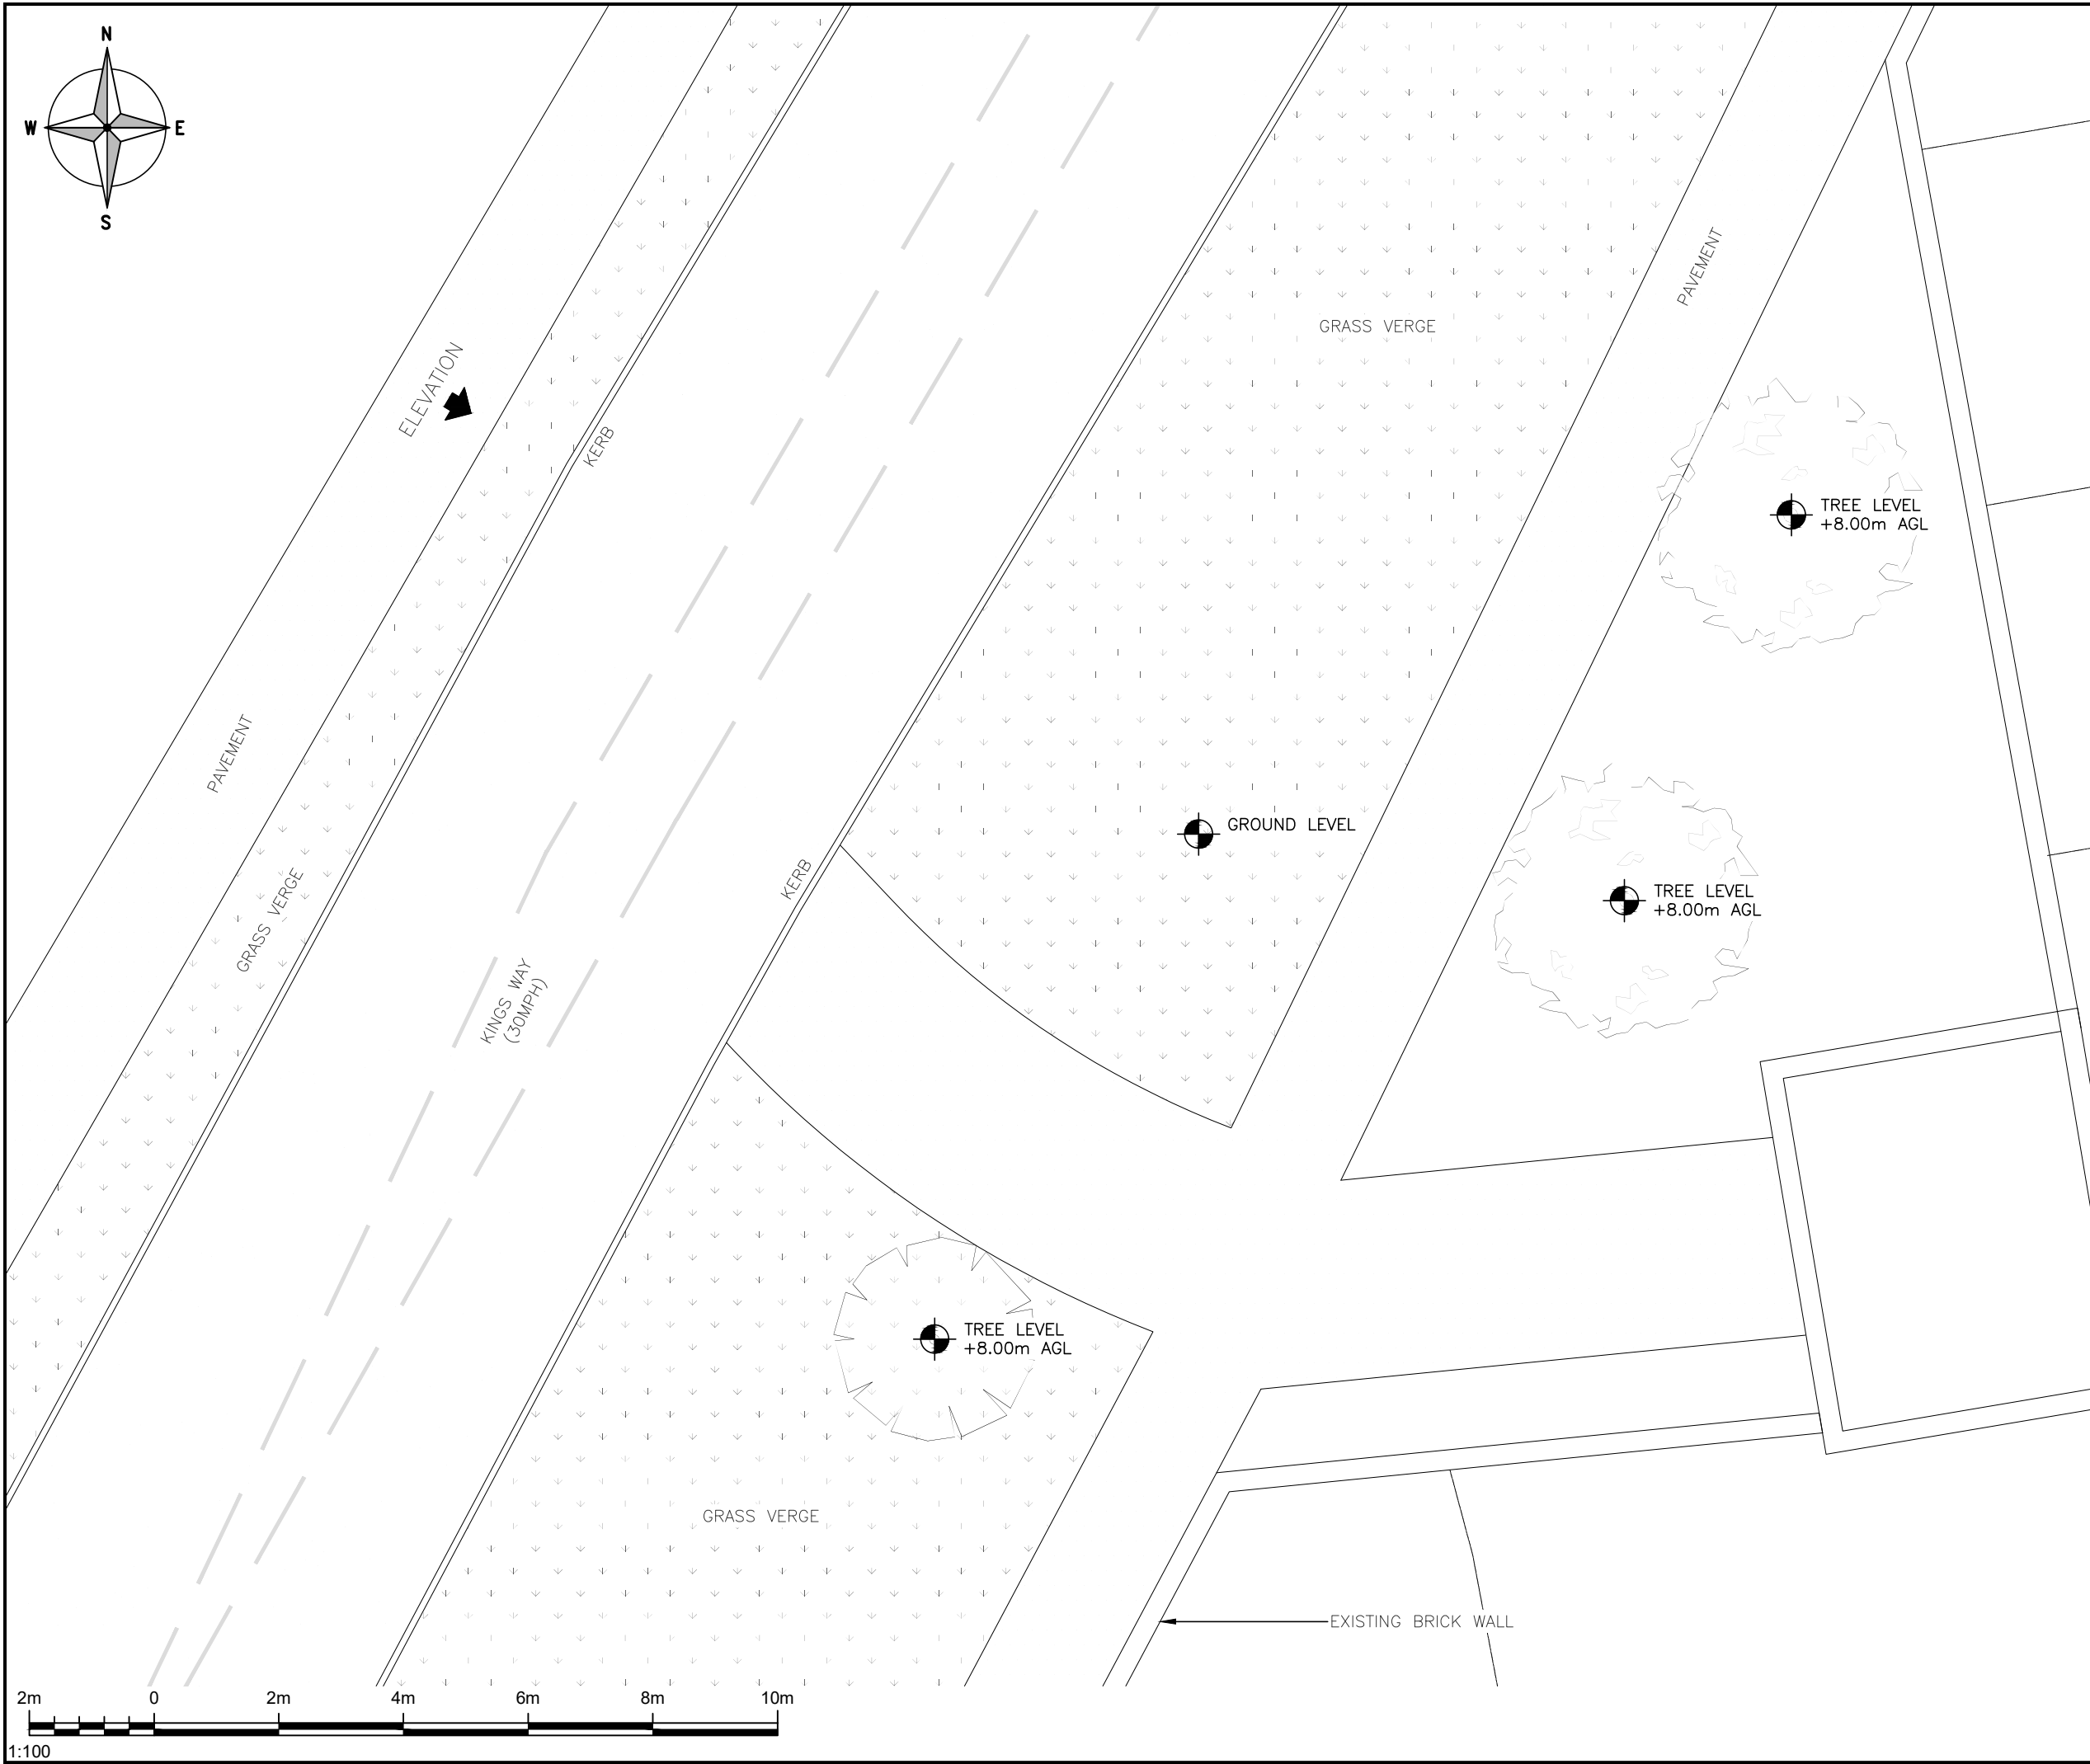

ALL DIMENSIONS ARE IN mm UNLESS NOTED OTHERWISE

N.G.R

E: 532502

N: 118510

NOTES:

|     |                     |    |    |          |
|-----|---------------------|----|----|----------|
| B   | POLE HEIGHT AMENDED | SH | TC | 13/10/25 |
| A   | PLANNING ISSUE      | AR | TC | 01/08/25 |
| REV | MODIFICATION        | BY | CH | DATE     |

**united living**  
**connected**  
United Living Connected  
4 Clearwater, Lingley Mere Business Park, Lingley Green  
Avenue,  
Great Sankey, Warrington, WA5 3UZ  
t. 44 (0)151 420 4128  
www.unitedliving.co.uk

**cornerstone**

|                                                      |                   |                            |                   |                  |
|------------------------------------------------------|-------------------|----------------------------|-------------------|------------------|
| Cell Name                                            |                   |                            |                   | Opt.             |
| KINGS WAY NORTH                                      |                   |                            |                   | A                |
| Cell ID No                                           |                   |                            |                   |                  |
| CSID                                                 | —                 | VF                         | ✓                 | TEF              |
| 201271                                               | —                 |                            |                   | 74631            |
| Project No.                                          | —                 | TM Cell ID                 | —                 | N/A              |
| 20127121                                             | —                 |                            |                   | —                |
| Site Address / Contact Details                       |                   |                            |                   |                  |
| KINGS WAY<br>BURGUSS HILL<br>WEST SUSSEX<br>RH15 0EA |                   |                            |                   |                  |
| Drawing Title:<br>EXISTING SITE PLAN                 |                   |                            |                   |                  |
| Purpose of issue:<br>PLANNING                        |                   |                            |                   | Dwg Rev:<br>B    |
| Drawing Number:<br>200                               |                   |                            |                   | Pack Issue:<br>B |
| Surveyed By:<br>PL                                   |                   | Original Sheet Size:<br>A3 |                   |                  |
| Drawn:<br>AR                                         | Date:<br>01/08/25 | Checked:<br>TC             | Date:<br>01/08/25 |                  |