


FOR PLANNING  
PURPOSES ONLY

NOT FOR CONSTRUCTION

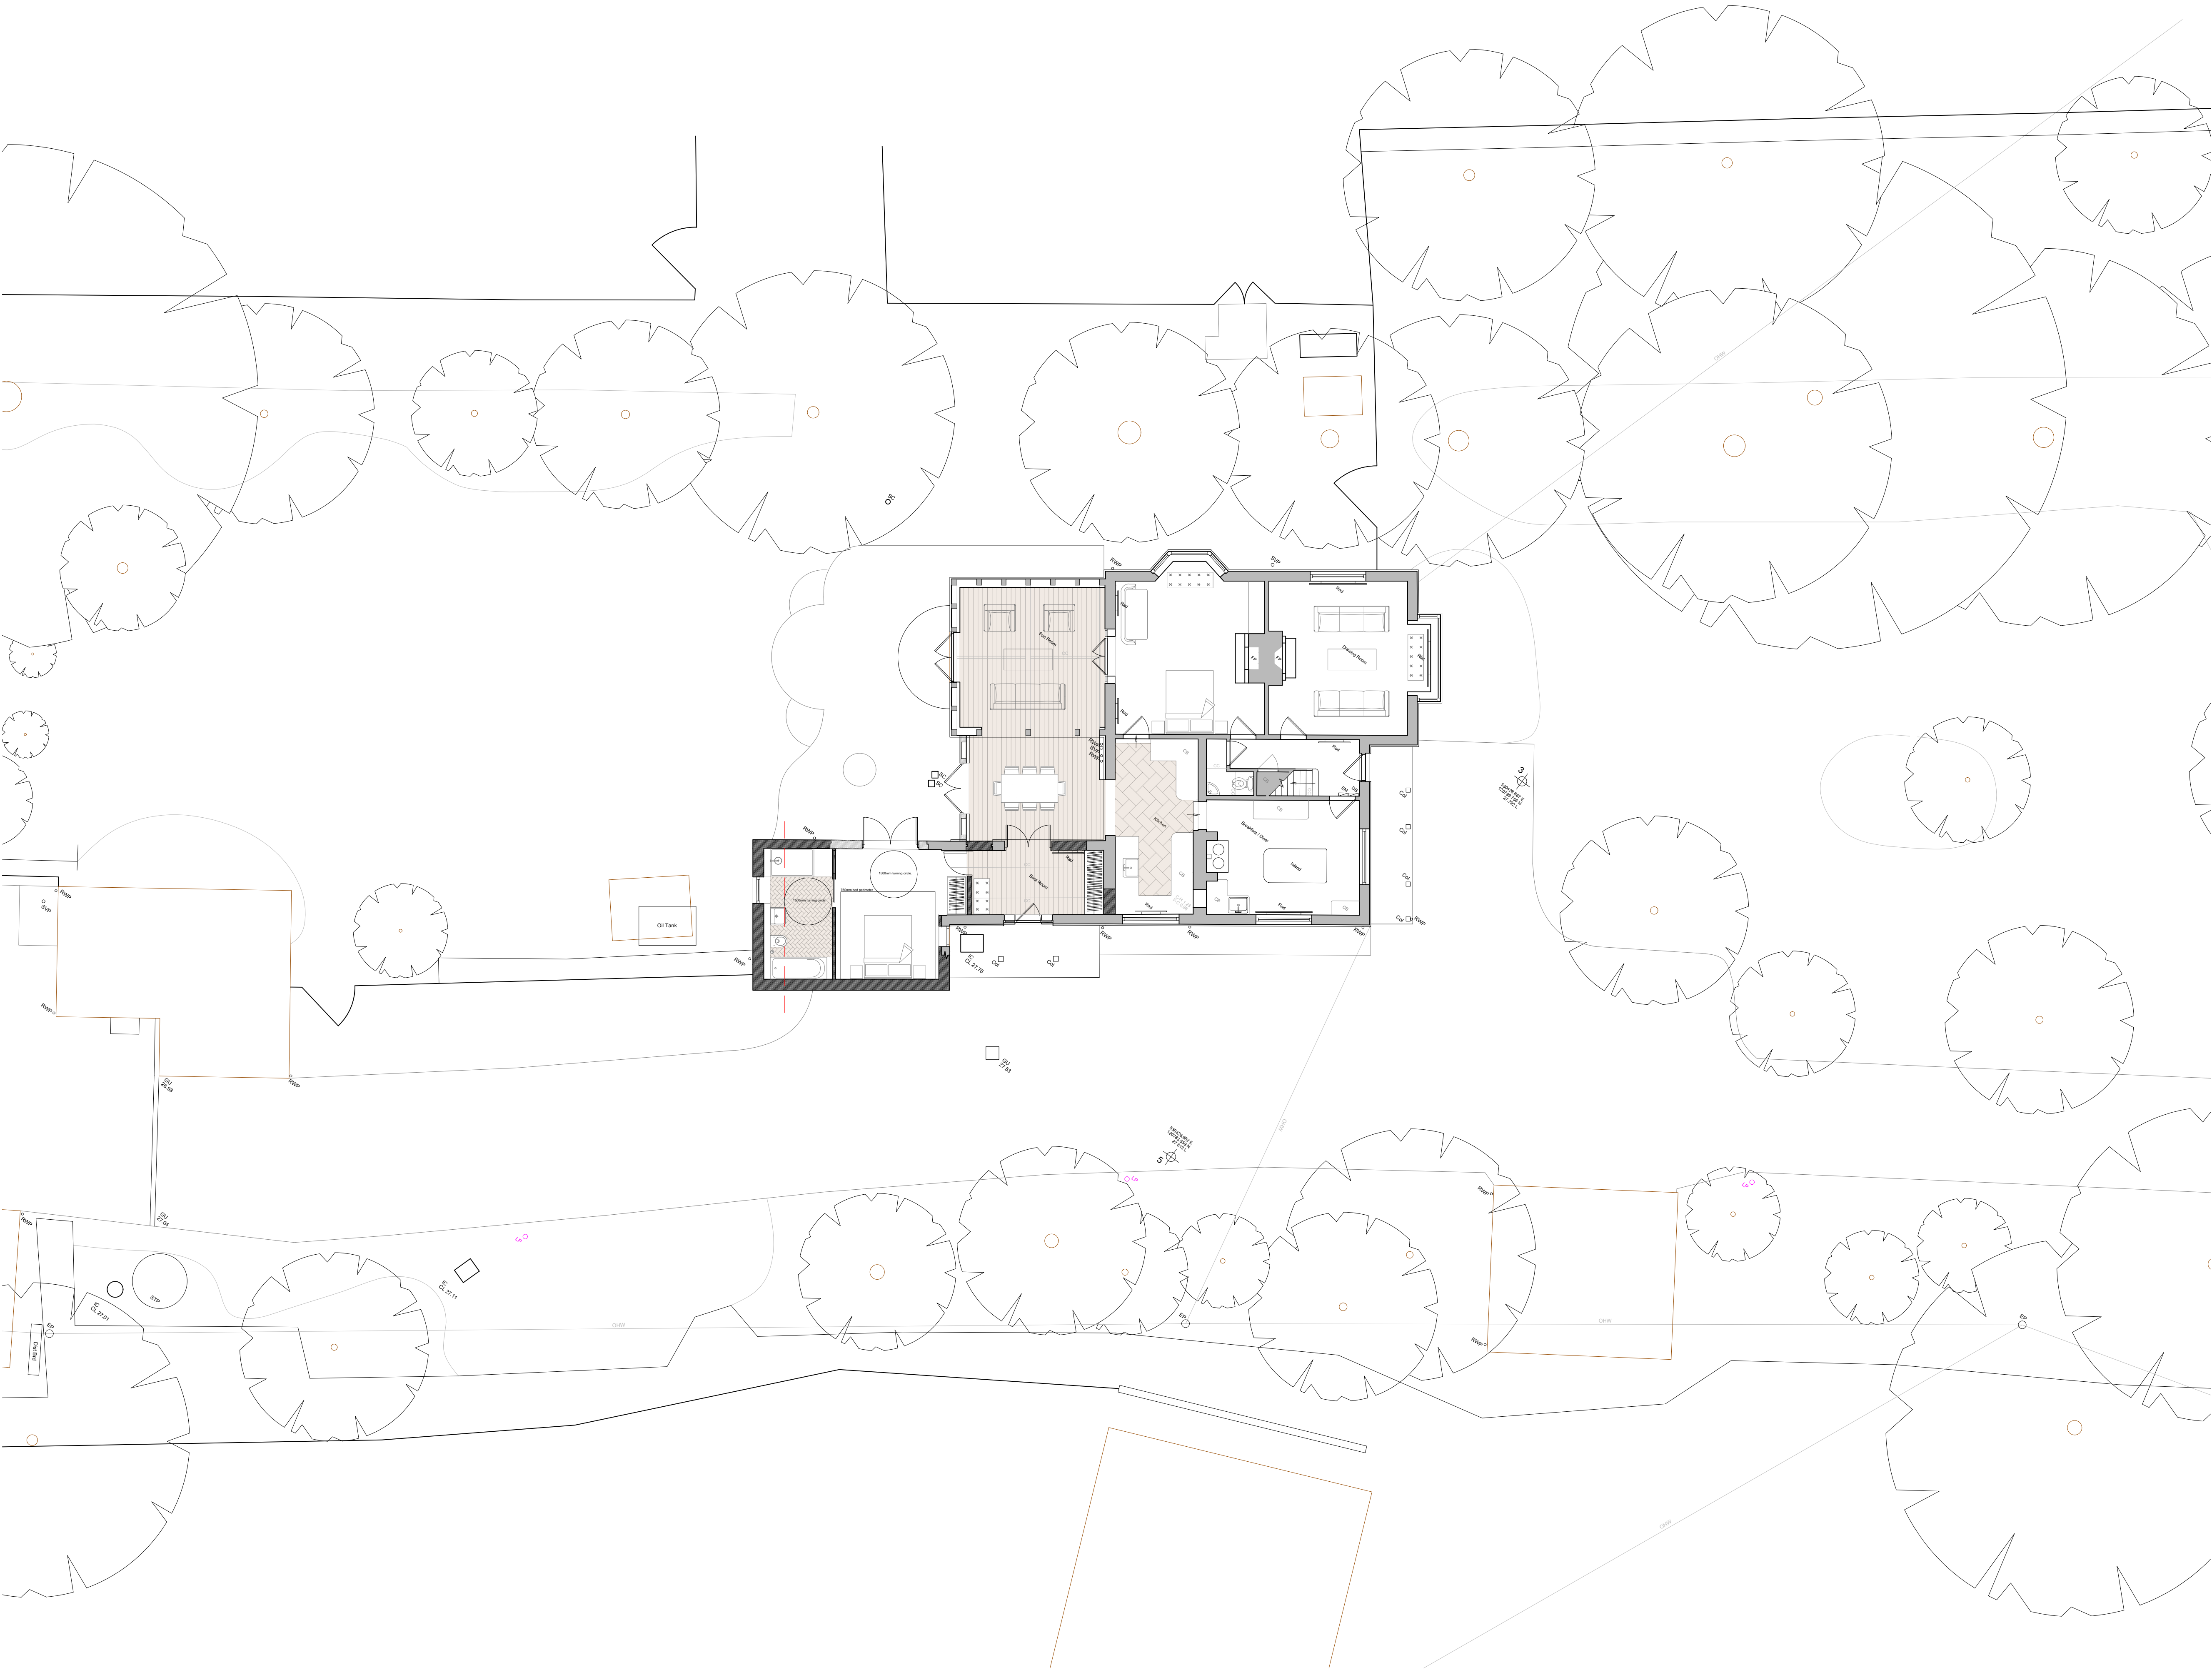

GROUND FLOOR PLAN IN CONTEXT - AS PROPOSED  
SCALE @ 1:100 ON AN A1 SHEET

|      |           |     |                                 |      |
|------|-----------|-----|---------------------------------|------|
| A.   | 27.01.26. | AE. | Amendment to bedroom extension. | CHK. |
| REV. | DATE.     | BY. | AMENDMENT.                      | CHK. |

**PLANNING**

  
2 Lucastes Mews, Paddockhall Road,  
Haywards Heath,  
West Sussex, RH16 1HE  
(01444) 452604  
hh@gouldbaxter.co.uk  
www.gouldbaxter.co.uk

NOTES:  
DO NOT SCALE OFF THIS DRAWING UNLESS FOR PLANNING PURPOSES.  
CHECK ALL DIMENSIONS ON SITE BEFORE ANY WORK IS COMMENCED.  
ALL GOODS MATERIALS AND WORKMANSHIP MUST CONFORM WITH  
CURRENT BUILDING REGULATIONS, BRITISH STANDARDS AND CODES OF  
PRACTICE.  
COPYRIGHT OF THIS DRAWING IS RETAINED BY GOULD PROPERTY  
CONSULTANTS LLP T/A GOULD-BAXTER AND IT MUST NOT BE REPRODUCED  
WITHOUT WRITTEN CONSENT.

CLIENT:  
Mr & Mrs Collins

PROJECT:  
Bridge Farm House  
Cuckfield Road  
Burgess Hill  
RH15 8RE

DRAWING:  
Ground Floor Plan in Context  
As Proposed

|                     |                       |                               |
|---------------------|-----------------------|-------------------------------|
| DATE:<br>08.07.2025 | SCALE AT A1:<br>1:100 | DRAWN BY: AE<br>CHECKED BY: * |
|---------------------|-----------------------|-------------------------------|

|                  |                      |           |
|------------------|----------------------|-----------|
| JOB NO.<br>GH926 | DRAWING NO.<br>PL.11 | REV.<br>A |
|------------------|----------------------|-----------|