




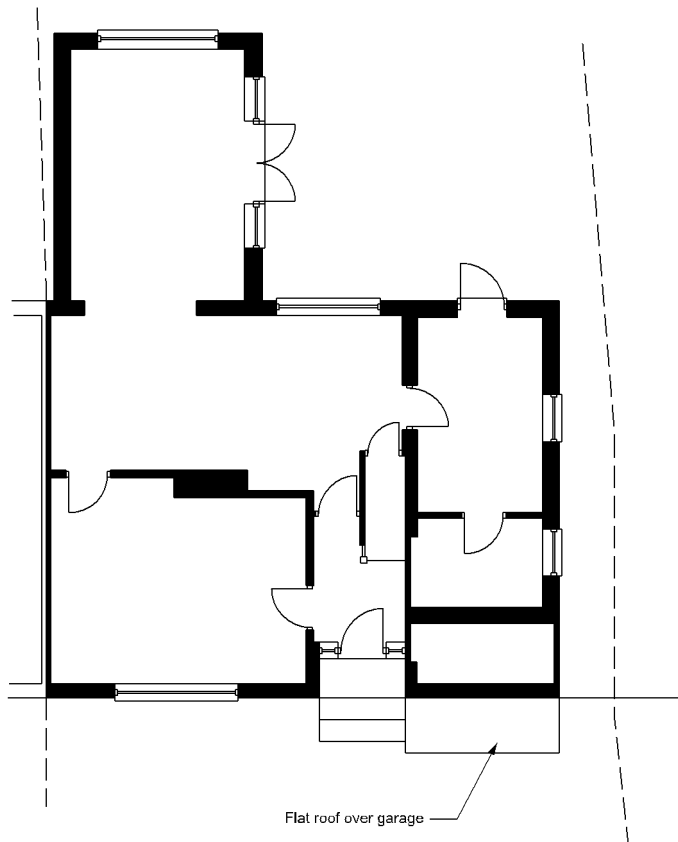

Existing Flat Roof
Scale 1:100

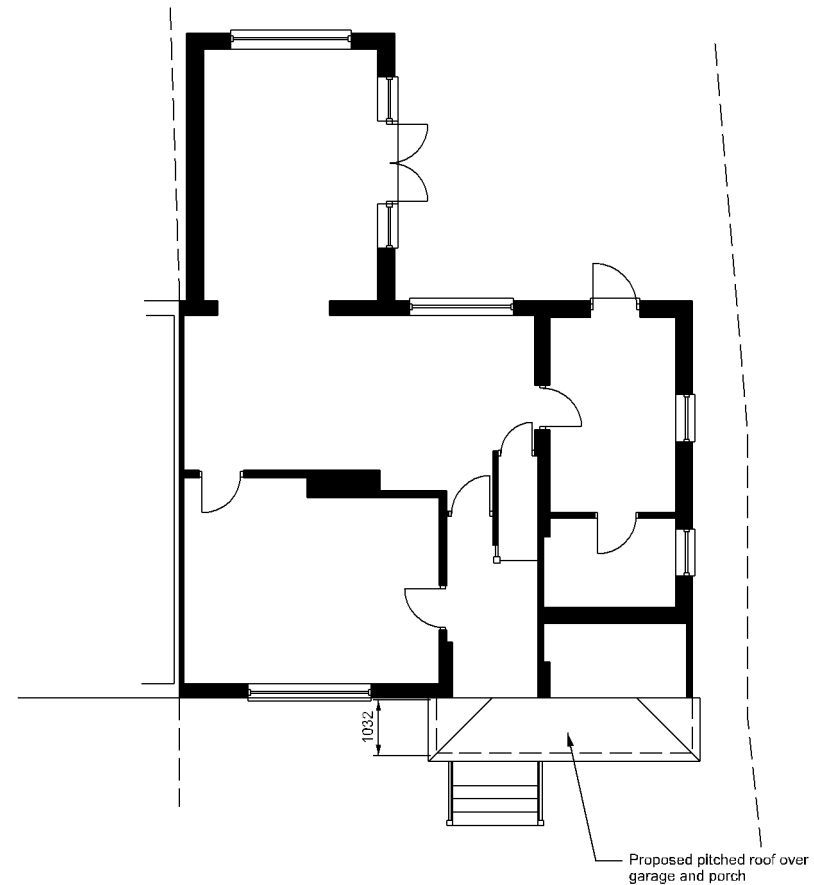

Proposed Pitched Roof
Scale 1:100

 

Client Mr & Mrs Shelley

Title
35 Heathcote Drive,
East Grinstead,
West Sussex,
RH19 1NB

Title
Proposed Porch to Front Elevation
Exsiting & Proposed Roof Plans

Drawn By

Size
A3

Date
10/11/25

Drawing Number
JBD/RH19/1NB/054

Rev
A