


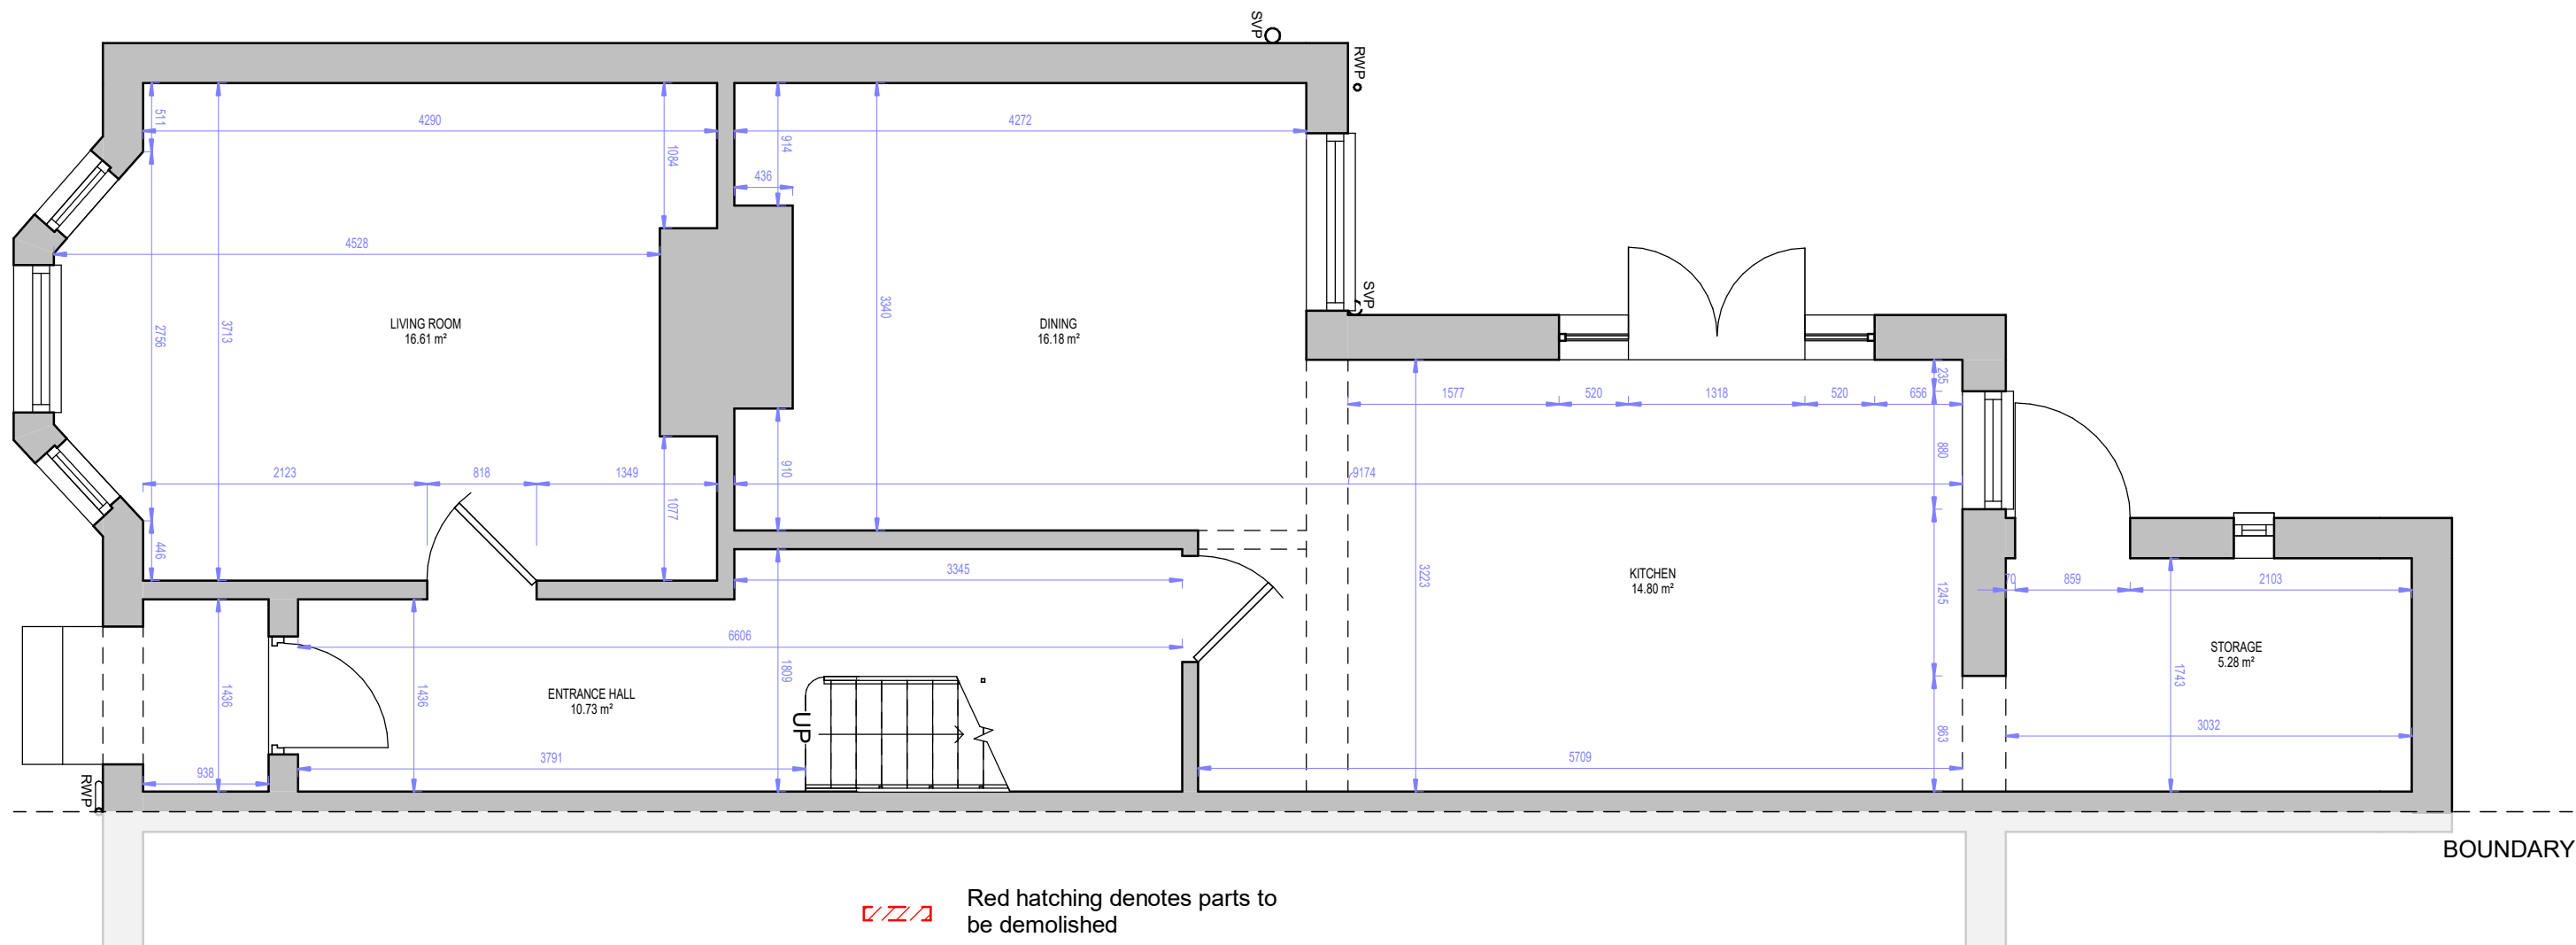

EXISTING GROUND FLOOR PLAN



ALL DIMS IN MILLIMETERS UNLESS NOTED OTHERWISE DO NOT SCALE EXCEPT FOR PLANNING PURPOSES IF IN DOUBT - ASK THIS DRAWING IS CONFIDENTIAL AND IS THE PROPERTY OF KEENAN PROJECT DESIGNS LTD © COPYRIGHT	KEENAN PROJECT DESIGNS	KEENAN PROJECT DESIGNS 08002335787 INFO@KEENANPROJECTDESIGNS.COM WWW.KEENANPROJECTDESIGN.COM	CLIENT: Tom Hickson	DATE: 10/12/24	DRAWN BY: Ugwu Kingsley	SCALE: 1:50@A3 1:25@A1
			ADDRESS: Abercorn, Cranston road, East Grinstead, RH193HQ	PROJECT LEAD: Luke Keenan	DRAWING NO: 2866-1	REV: C