


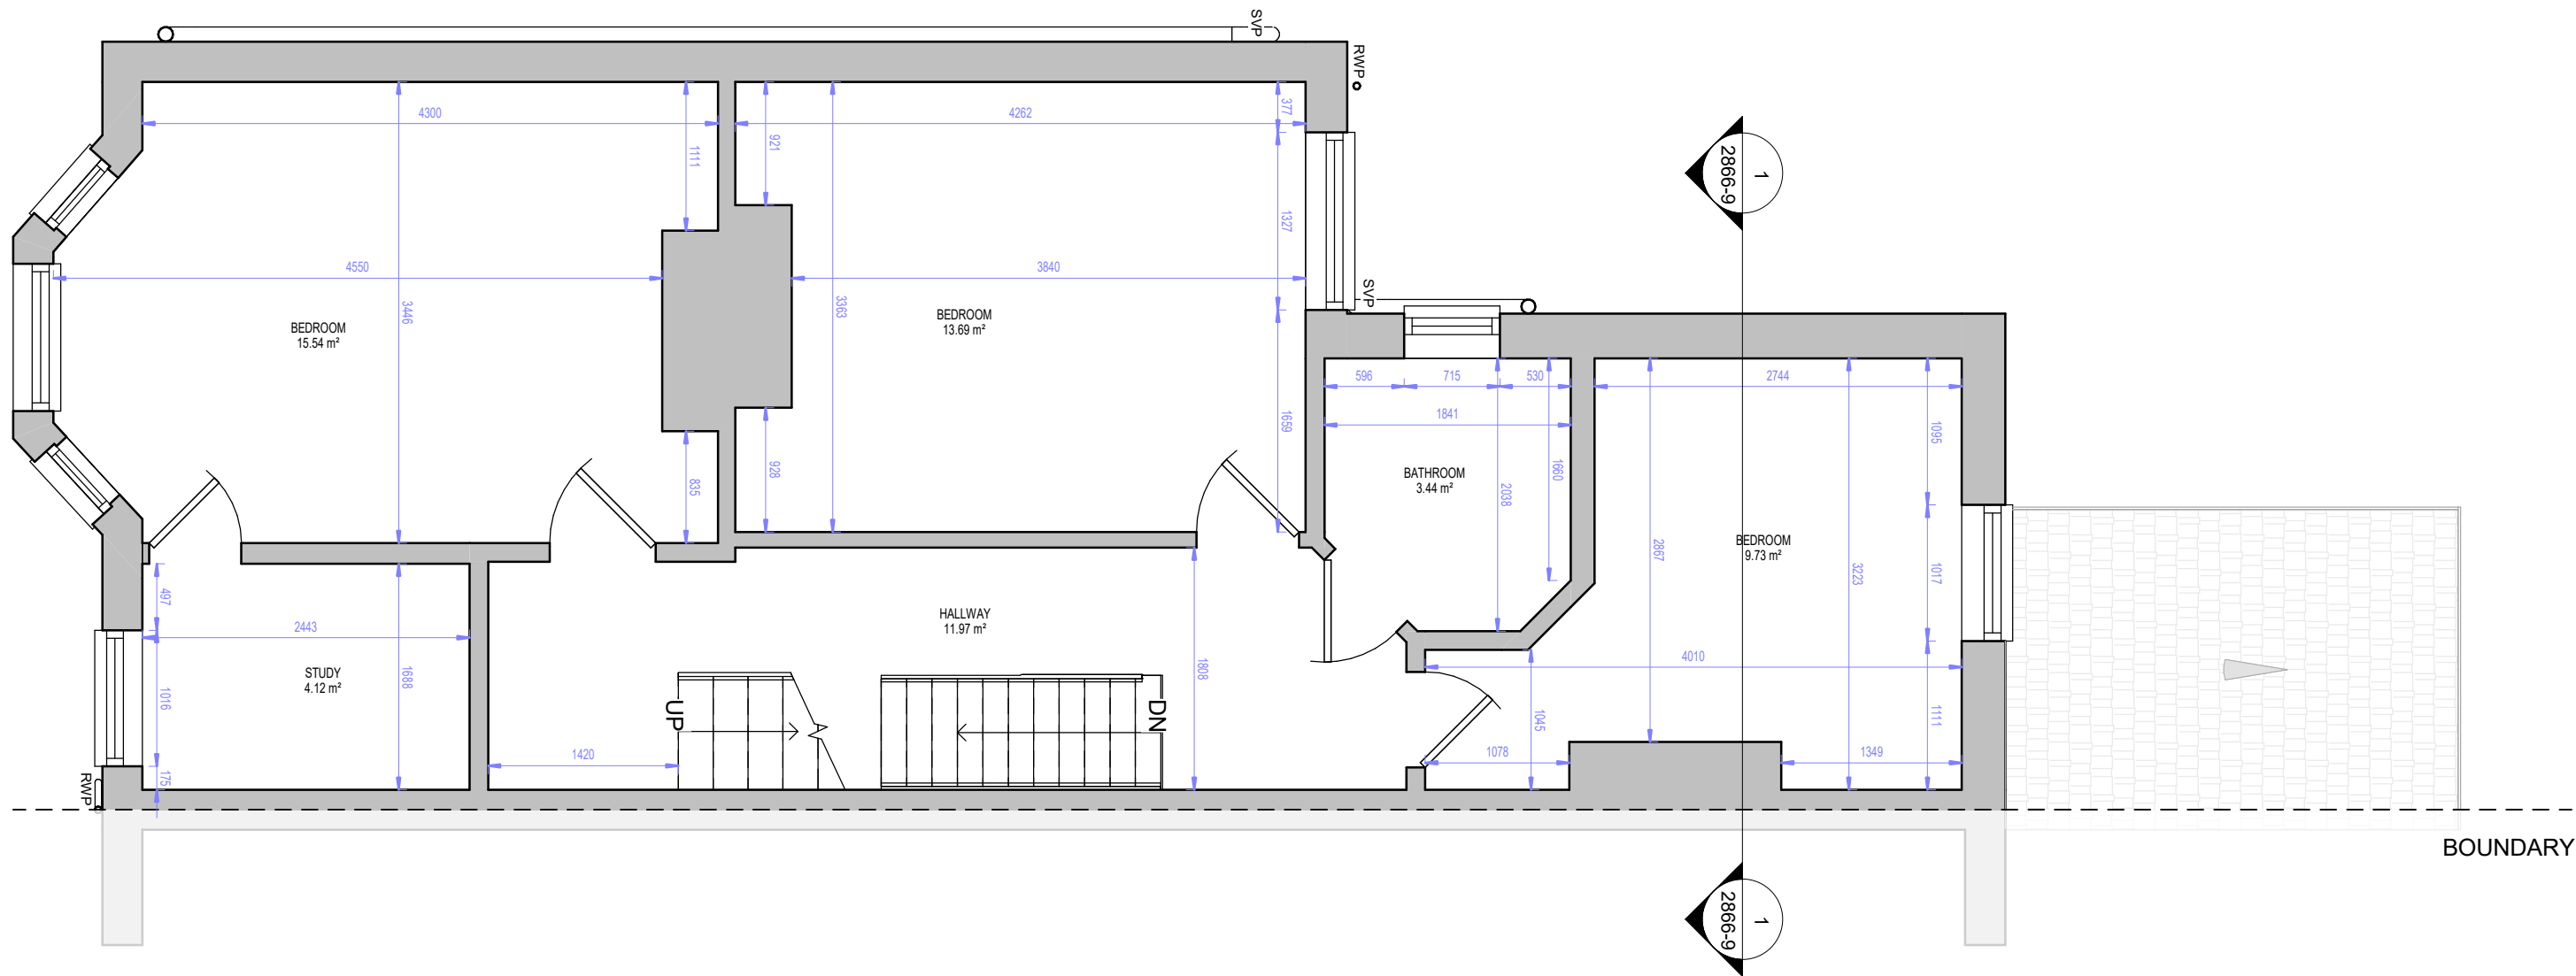

PROPOSED GROUND FLOOR PLAN



ALL DIMS IN MILLIMETERS UNLESS NOTED OTHERWISE  
DO NOT SCALE EXCEPT FOR PLANNING PURPOSES  
IF IN DOUBT - ASK

THIS DRAWING IS CONFIDENTIAL AND IS THE PROPERTY OF  
KEENAN PROJECT DESIGNS LTD  
© COPYRIGHT

KEENAN  
PROJECT  
DESIGNS

KEENAN PROJECT DESIGNS  
08002335787  
INFO@KEENANPROJECTDESIGNS.COM  
WWW.KEENANPROJECTDESIGN.COM

CLIENT:  
Tom Hickson

ADDRESS:  
Abercorn, Cranston road, East Grinstead, RH193HQ

DATE:  
10/12/24

PROJECT LEAD:  
Luke Keenan

DRAWN BY:  
Ugwu Kingsley

DRAWING NO:  
2866-4

SCALE:  
1:100@A3  
1:50@A1

REV:  
C