



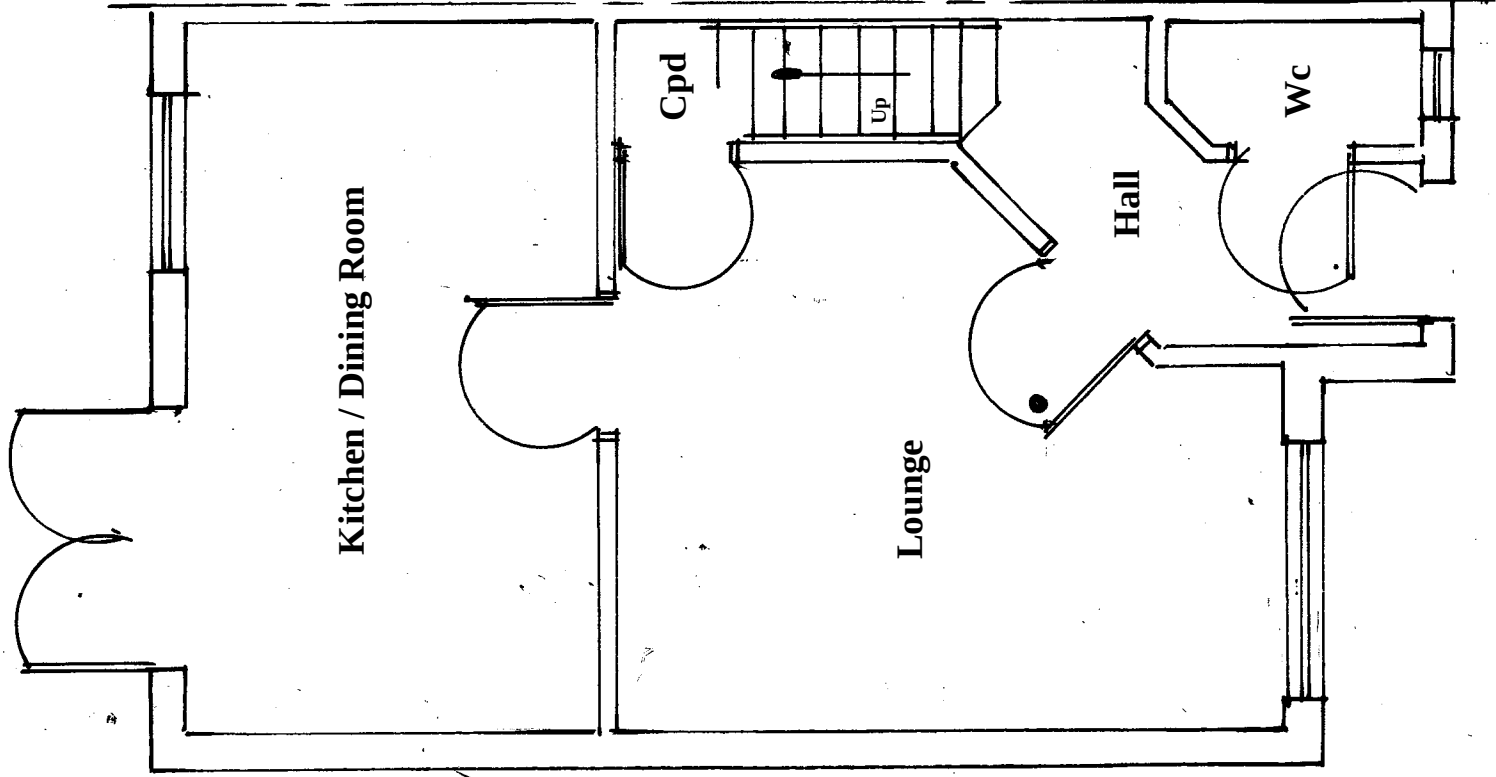

Existing Ground Floor Plan

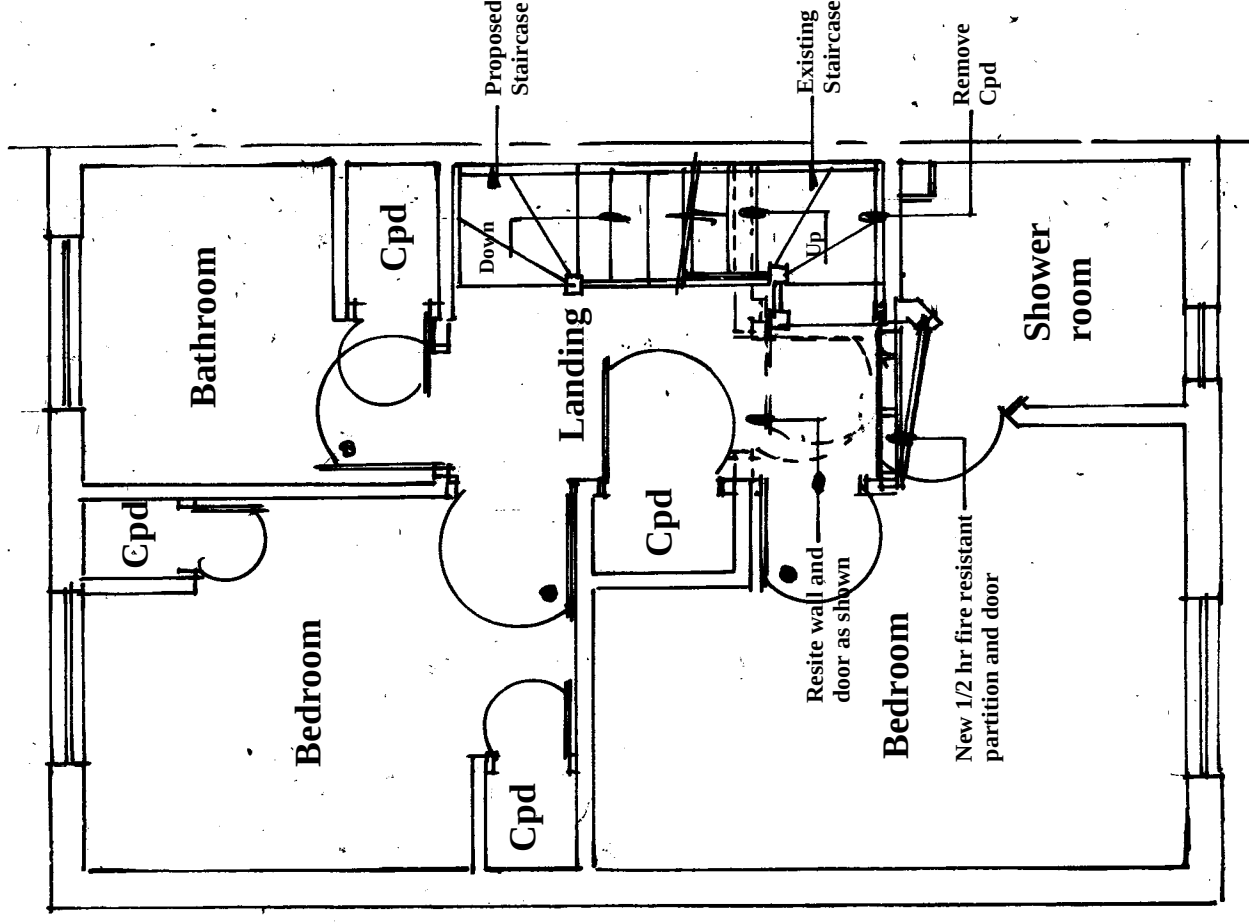

Existing First Floor Plan

Amendments			Date
Client			

Mr J. McDonald

Site Address

20 Unicorn Way
Burgess Hill
West Sussex
RH15 0UU

Proposal

Loft Conversion

Drawing Title Existing Grd/ First Floor Plan

Date 18/07/25

Drawn

S. Burrows

Scales

1:50

DWG NO.	S13013/1	REV
---------	----------	-----