


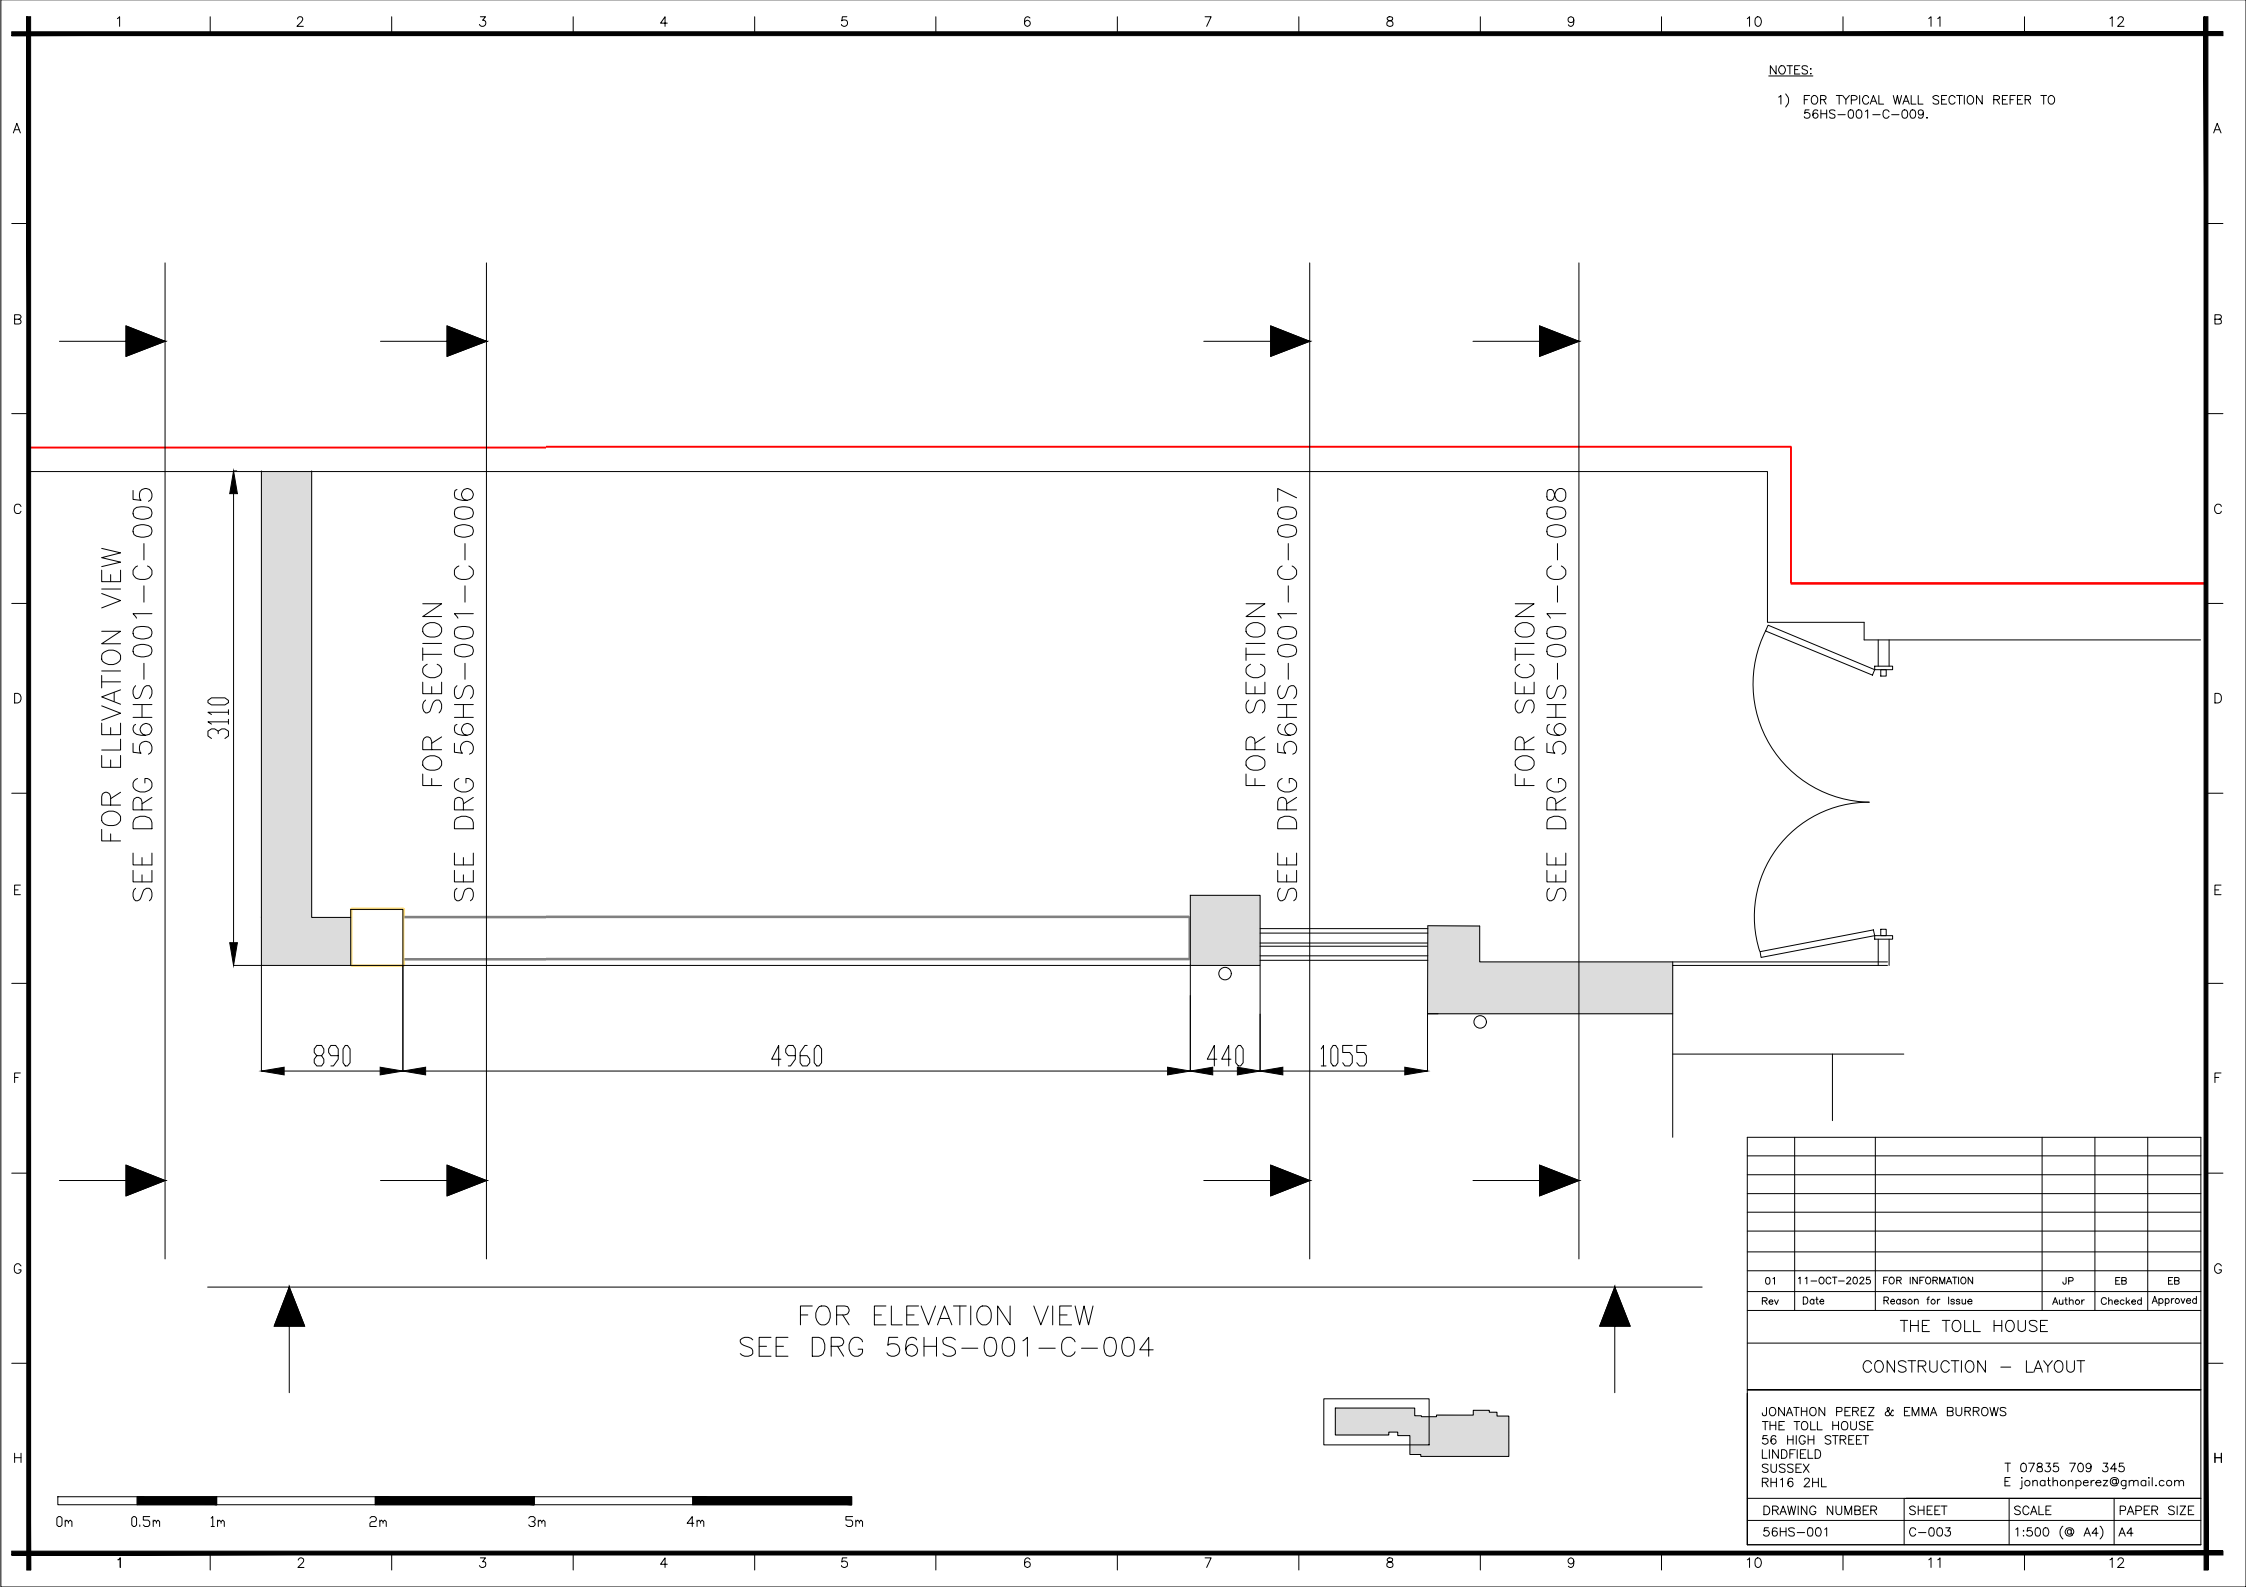

NOTES:
1) FOR TYPICAL WALL SECTION REFER TO
56HS-001-C-009.

FOR ELEVATION VIEW
SEE DRG 56HS-001-C-005

FOR SECTION
SEE DRG 56HS-001-C-006

FOR SECTION
SEE DRG 56HS-001-C-007

FOR SECTION
SEE DRG 56HS-001-C-008

FOR ELEVATION VIEW
SEE DRG 56HS-001-C-004

01	11-OCT-2025	FOR INFORMATION	JP	EB	EB
Rev	Date	Reason for Issue	Author	Checked	Approved
THE TOLL HOUSE					
CONSTRUCTION - LAYOUT					
JONATHON PEREZ & EMMA BURROWS					
THE TOLL HOUSE					
56 HIGH STREET					
LINDFIELD					
SUSSEX					
RH16 2HL					
			T 07835 709 345		
			E jonathonperez@gmail.com		
DRAWING NUMBER		SHEET		SCALE	
56HS-001		C-003		1:500 (A4)	
				PAPER SIZE	
				A4	