


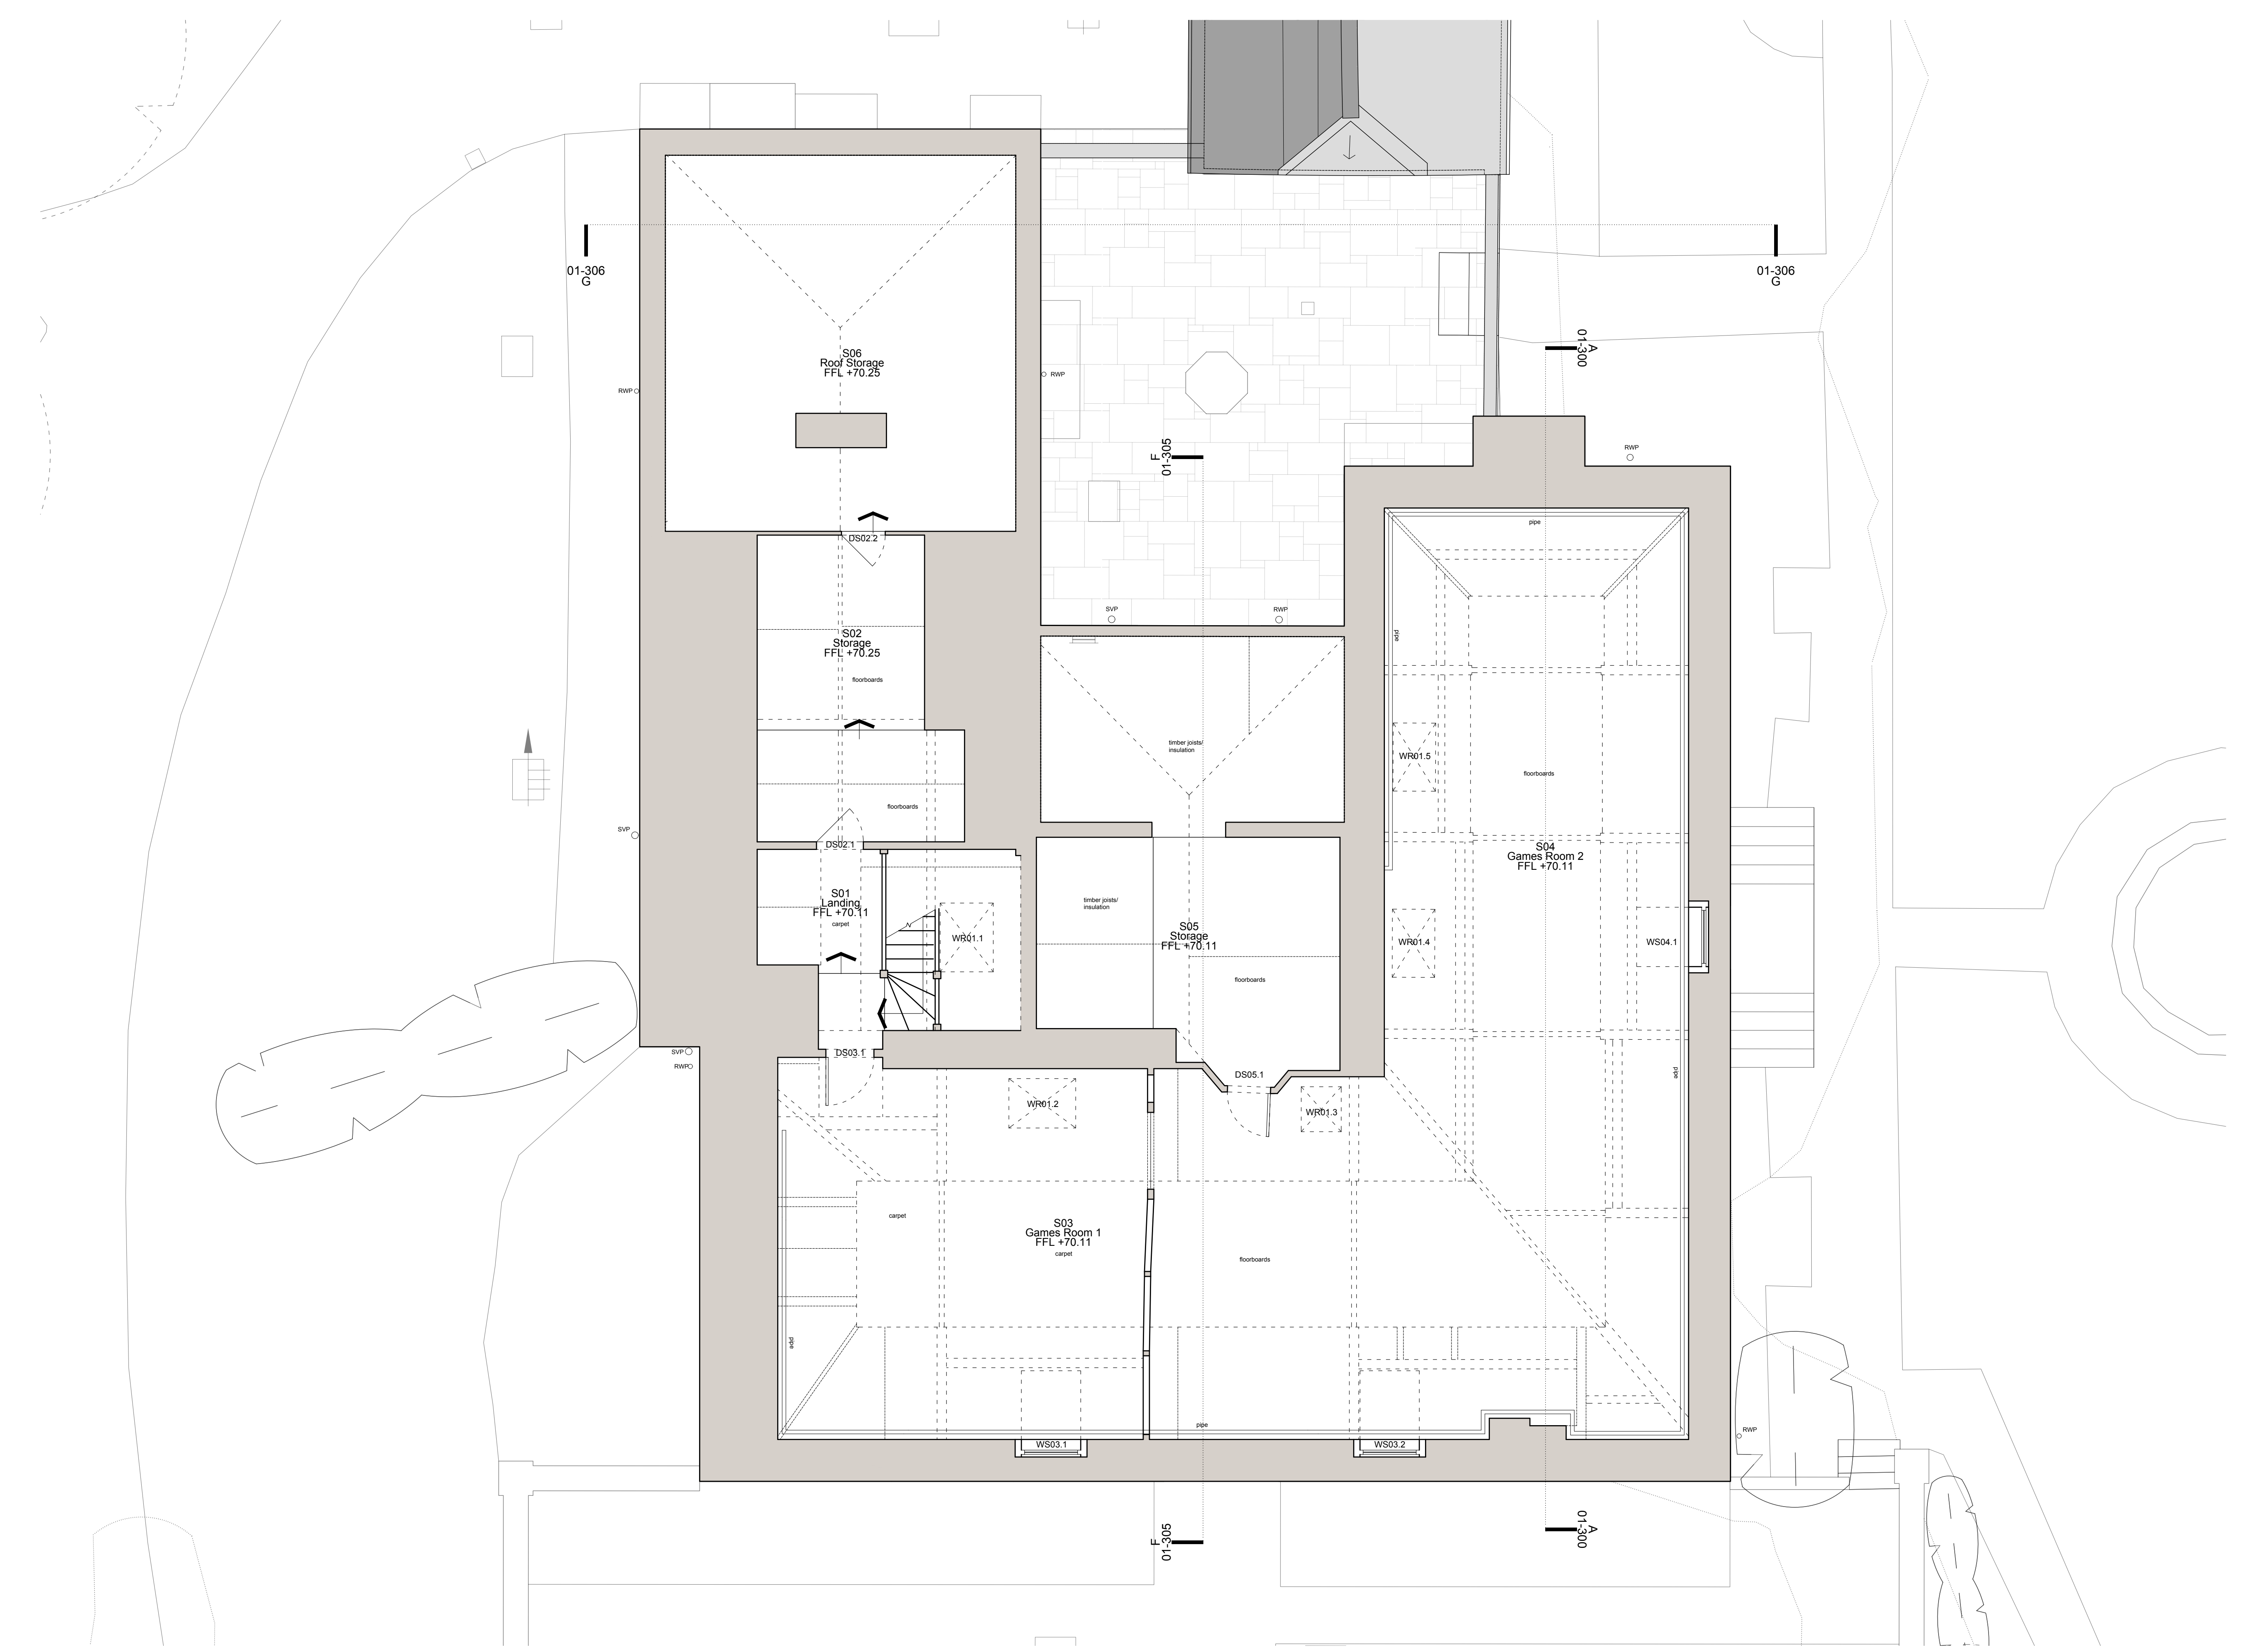

Main House Existing Second Floor Plan
1:50 @ A1; 1:100 @ A3

0 4 6 8 10 M

BL	Beam Level
CL	Ceiling Level
FL	Floor Level
DP	Down Pipe
HWC	Hot Water Cylinder
SVP	Soil Vent Pipe
RWP	Rain Water Pipe
RWO	Rain Water Outlet

	Proposed Walls
	Existing Walls
	Demolition


This drawing is to be used for planning purposes only.
Not for construction.

This drawing is the property of Richard Parr Associates.
Copyright is reserved by them and the drawing is issued
on the condition that it is not copied, reproduced,
retained or disclosed to any unauthorised person, either
wholly or in part without written consent.

© Copyright Richard Parr Associates

Rev	Description

Job No	335
Project	Sunte House
Title	Main House Existing Second Floor Plan
Drg No	335_MH_DR_01_102
Scale	1:50 @ A1; 1:100 @ A3
Date of First Issue	18.06.25
Rev	P01
Status	Planning

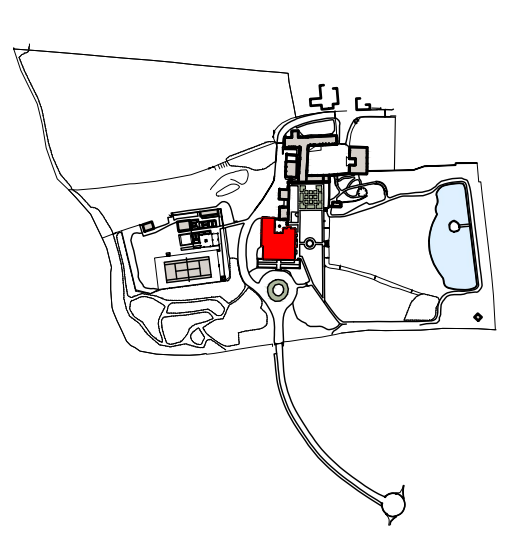

**RICHARD PARR
ASSOCIATES**

info@richardparr.com
+44 (0)1453 860200
richardparr.com
@richardparrassociates

*
COUNTRY
Easter Park
Nympsfield, Stonehouse
Gloucestershire GL10 3UL

TOWN
Studio 126
Great Western Studios
65 Alfred Road
London W2 9EU