




Front Elevation (N)
Scale 1:100

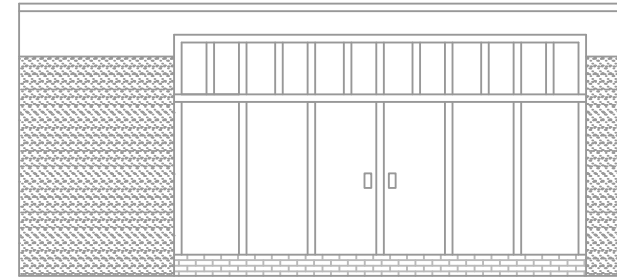

Side Elevation (E)
Scale 1:100

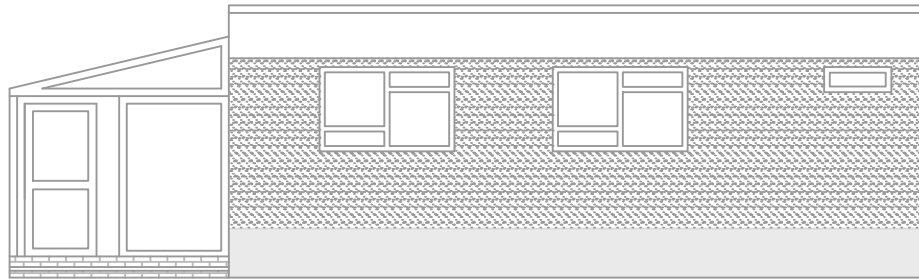


Front Elevation (S)
Scale 1:100

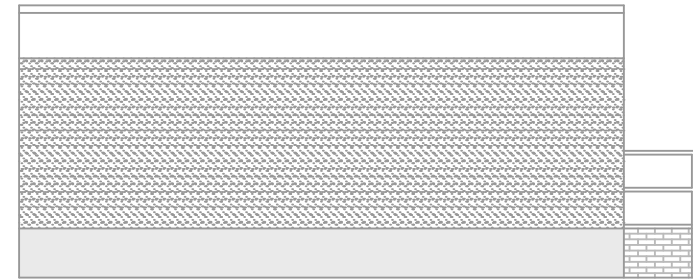

Front Elevation (W)
Scale 1:100

Notes:

 

This drawing is for submission to the Local Planning Authority.

Blackthorns Community
Primary Academy,
Blackthorns Close,
Linfield, West Sussex
RH16 2UA

Existing Elevations

Project number	241014B
Date	23/07/25
Drawn by	KN
Checked by	DN
241014B/E/2	
Scale	1:100 @ A3

The Farmhouse, Brook
Way, Hastings,
TN35 4NN
Cripps Cottage,
Lewes Road, Hassocks
BN6 8RH



This drawing remains the property of Clarion Chartered Surveyors.
Copying and un-authorised distribution is strictly forbidden without
prior written consent.