


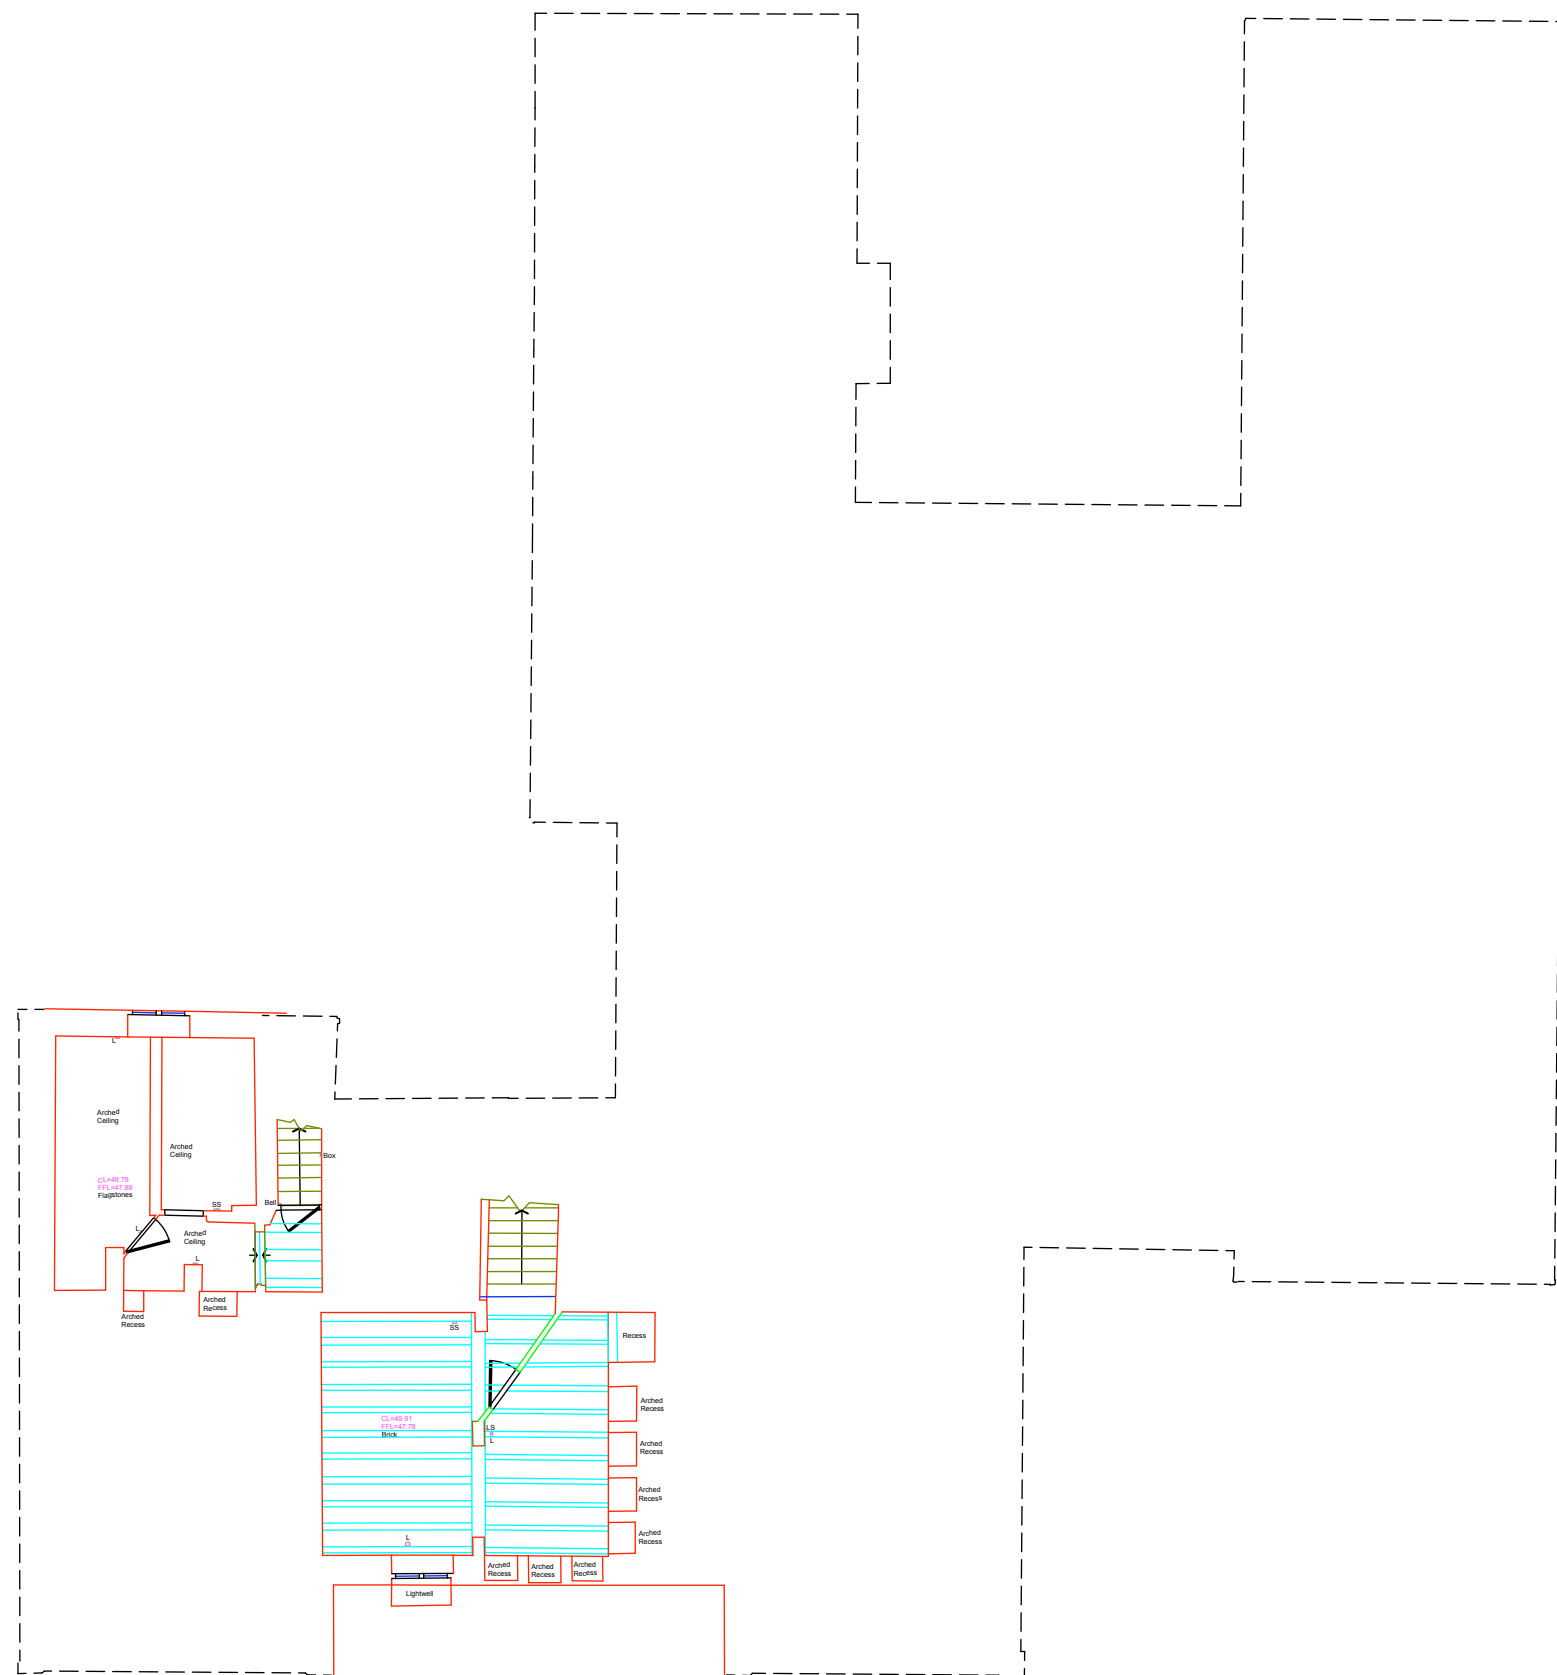

1. Do not scale this drawing. The Contractor is to verify all dimensions & conditions on site and report any discrepancies to the Architect before proceeding.
2. This drawing is to be read in conjunction with all relevant project documentation.
3. This drawing is subject to the approval of the appropriate Statutory Authorities.

PERSEVERANCE ARCHITECTS LTD
Thre Brew Eagle House
163 City Road
London EC1V 1NR
+44 (0) 20 3773 8880
mail@perseverancearchitects.co.uk
www.perseverancearchitects.co.uk

Title :
**CELLAR FLOOR PLAN
EXISTING**

Drawn by : MS	Checked by : MW
------------------	--------------------

Drawing No. :	Revision :
2304_PL_001	/

Status :
PLANNING

© PERSEVERANCE ARCHITECTS LTD