


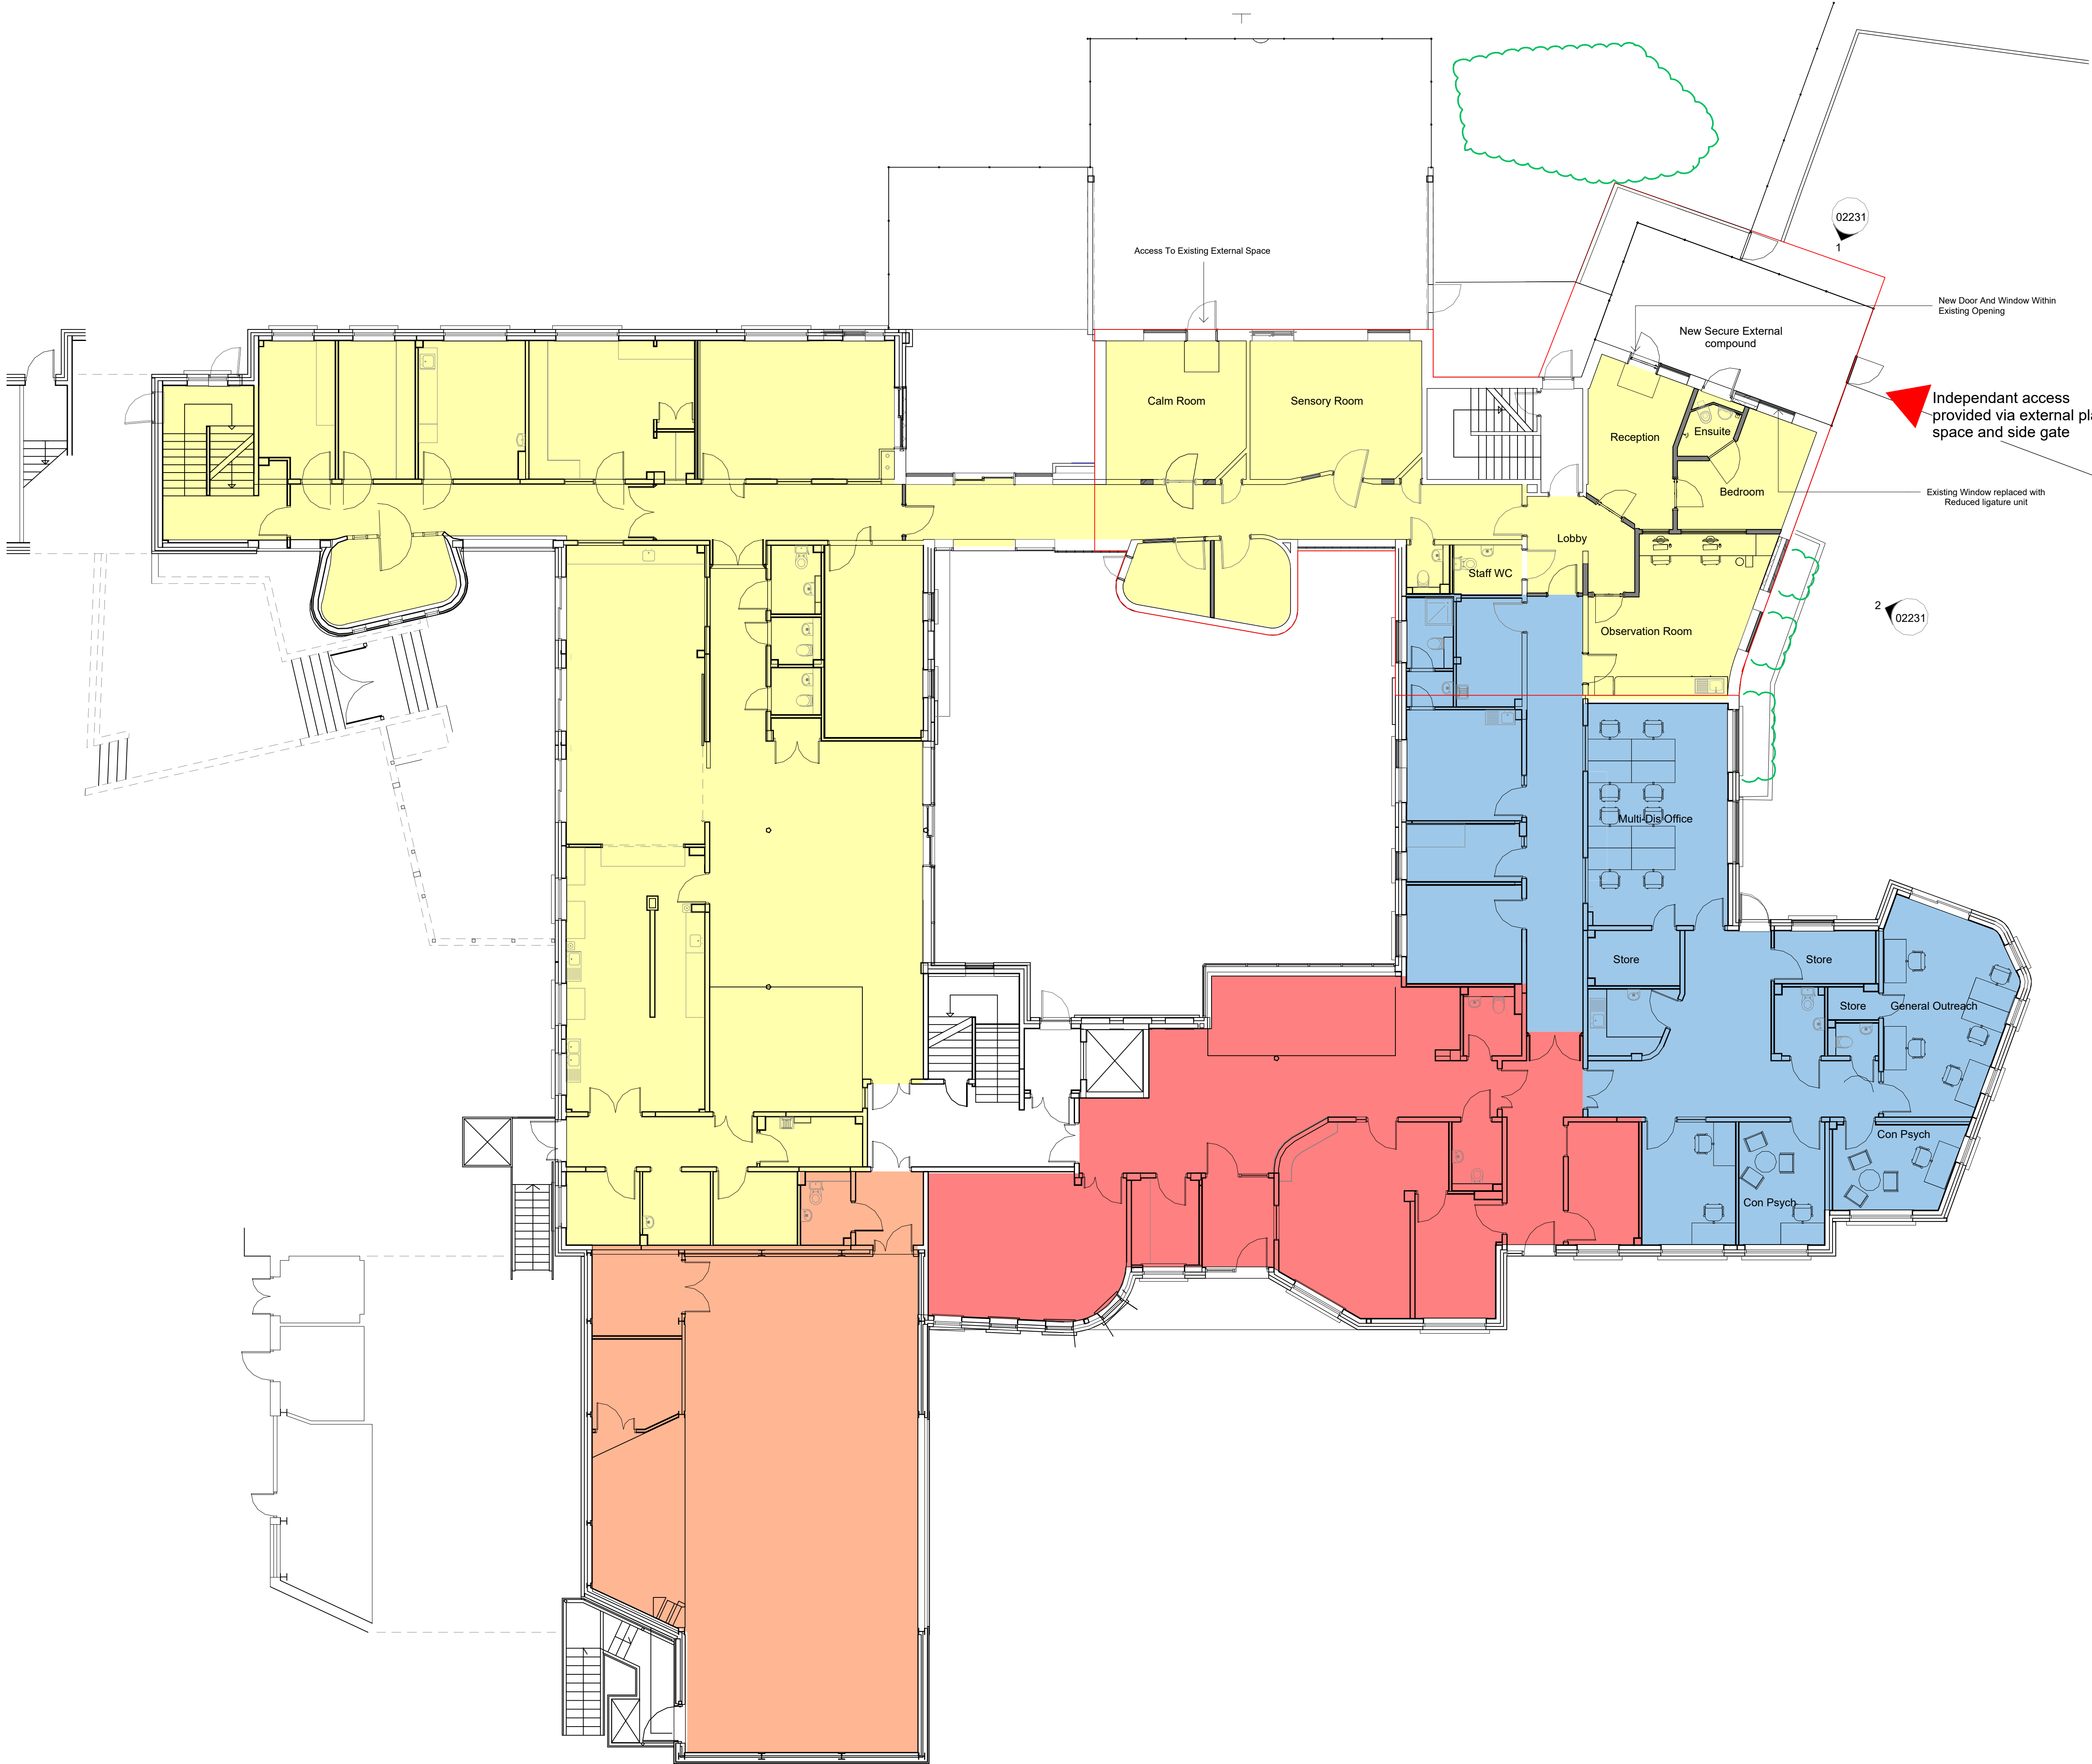

Notes

This drawing may be scaled for the purposes of Planning Applications, Land Registry and for Legal plans where the scale bar is used, and where it verifies that the drawing is an original or an accurate copy. It may not be scaled for construction purposes.

Always refer to figured dimensions. All dimensions are to be checked on site. Discrepancies and/or ambiguities between this drawing and information given elsewhere must be reported immediately to this office for clarification before proceeding. All drawings are to be read in conjunction with the specification and all works to be carried out in accordance with latest British Standards / Codes of Practice.

- GAU
- Staff
- Education
- Reception
- Seclusion or HBPOs

P01 03/10/25 EB Planning Issue CEJ

Rev Date Init Notes Chkd

1 0 1 2 3 4 5

SCALE 1:100 m

Client

NHS

Sussex Partnership

NHS Foundation Trust

Drawing Originator

AWW

Bristol - pivot + mark, 48-52 Baldwin Street, BS1 1QB 0117 923 2535

aww-uk.com

RIBA Chartered Practice

Project Title

Chalkhill Hospital NFC

Drawing Title

Proposed - Ground Floor Plan

Scale 1 : 100

Sheet A1

Drawn CEJ

Checked EBG

Date 03/10/25

Status Planning

Project No. 4957

Drawing Reference 4957-AWW-XX-00-DR-A-

Drawing No. 02110

Revision P01