



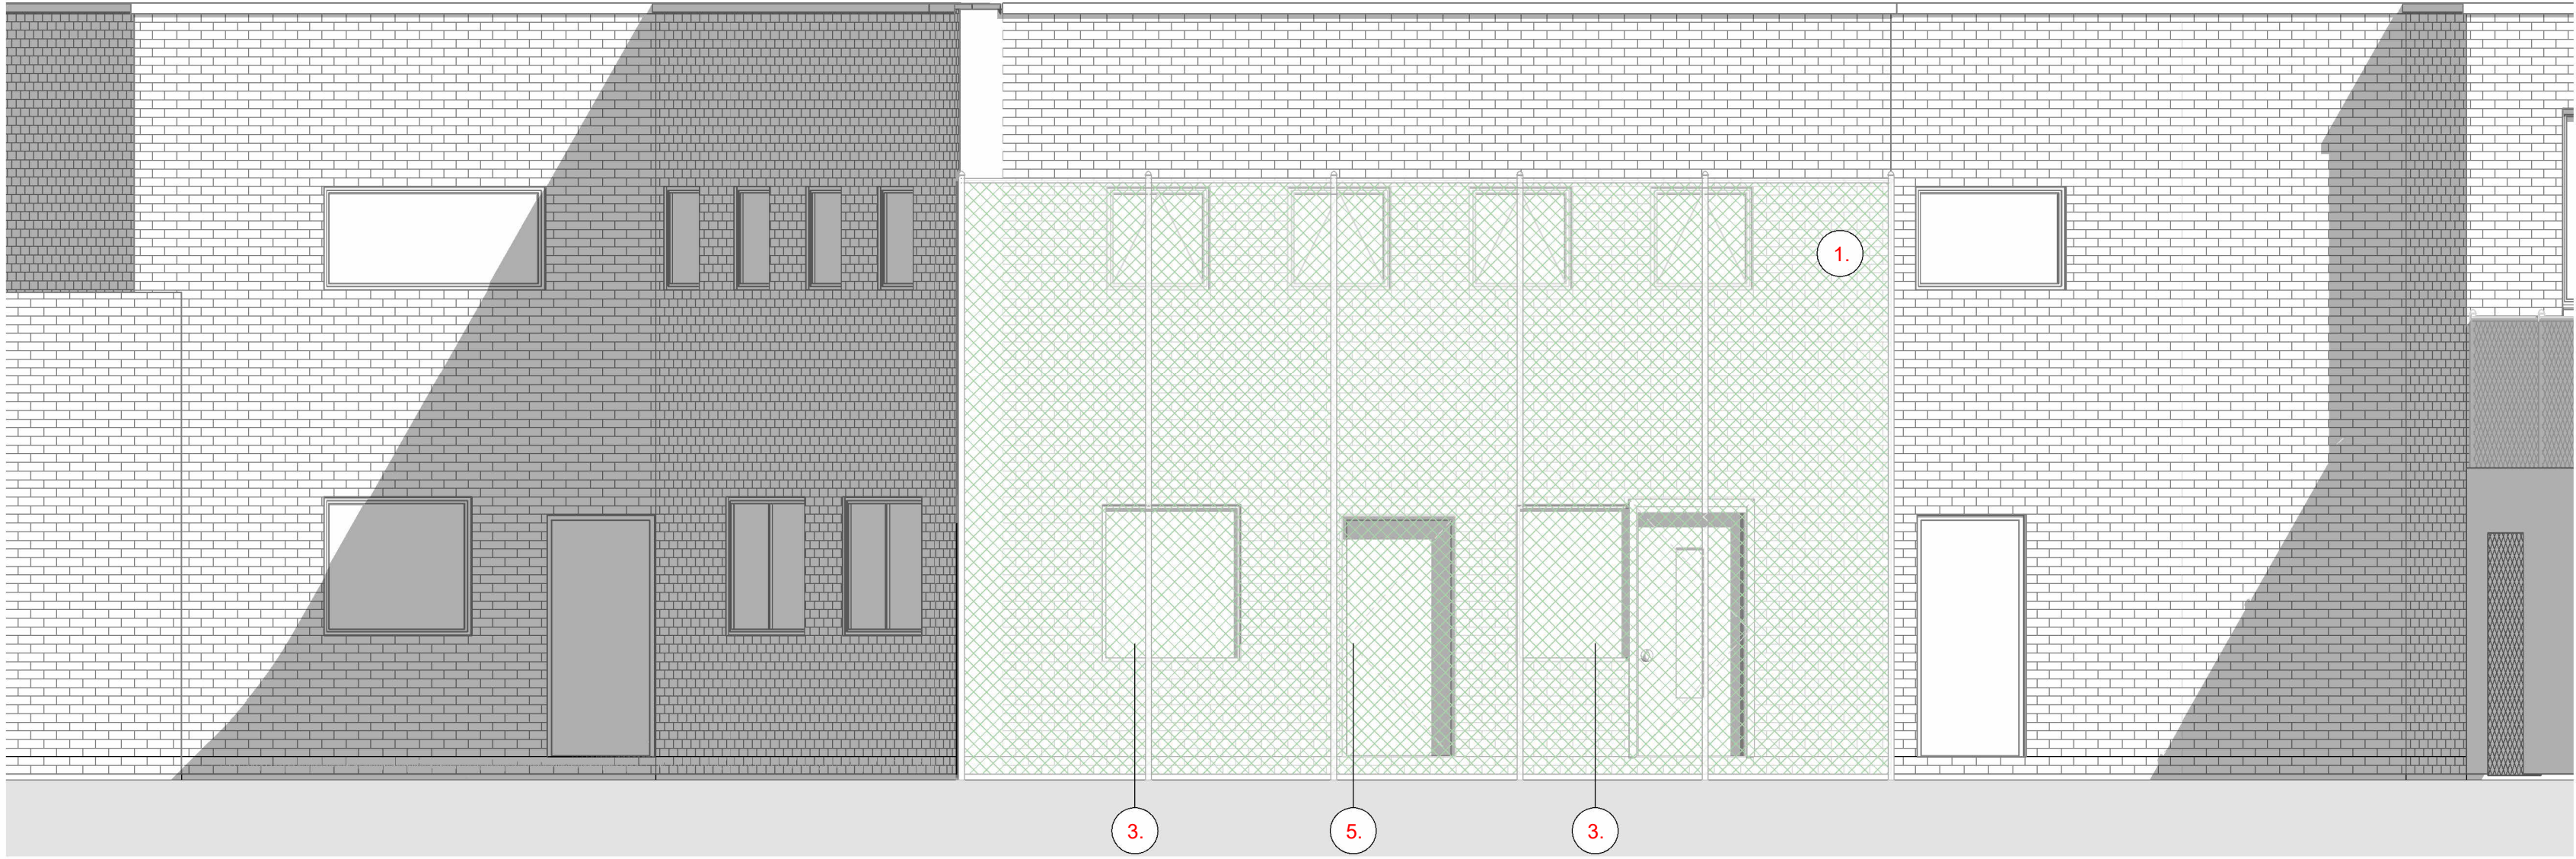

Proposed North Elevation
1 : 50

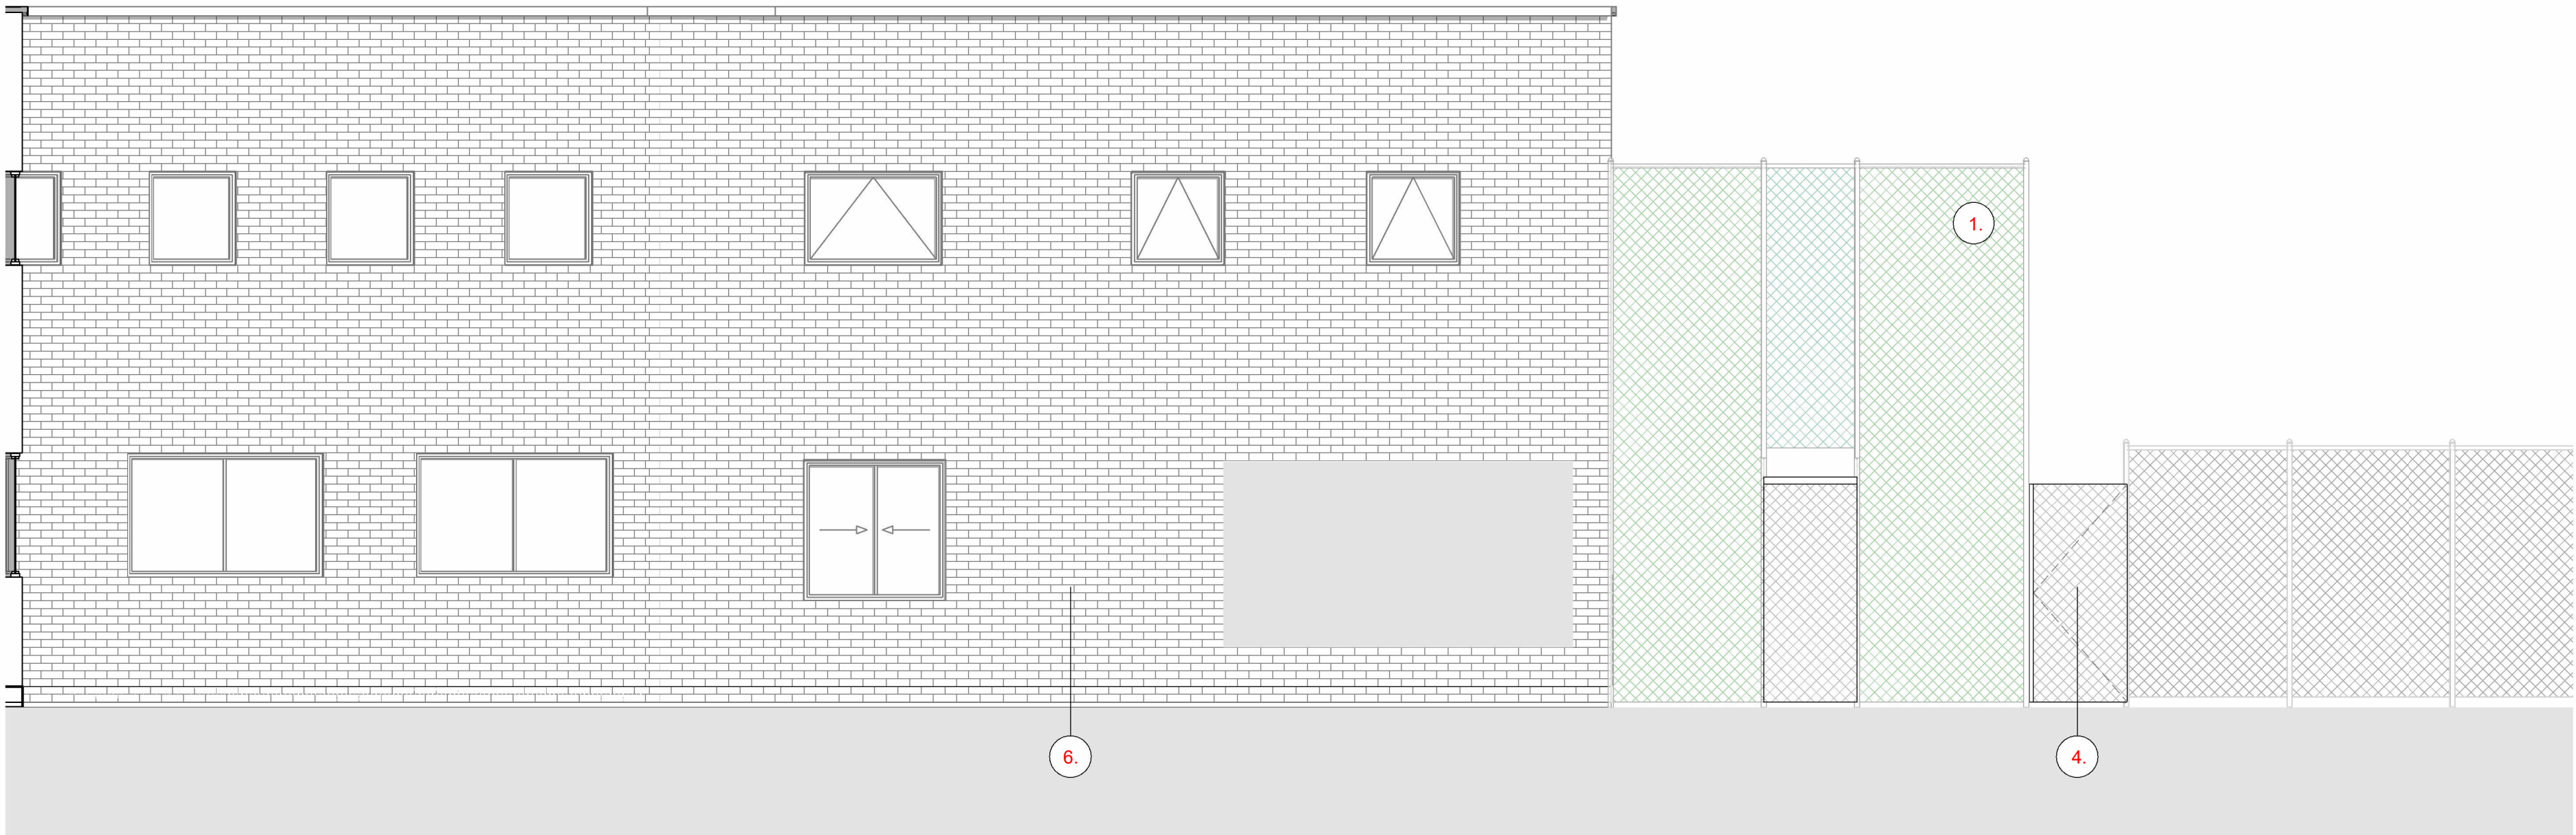

Proposed East Elevation
1 : 50

Notes
This drawing may be scaled for the purposes of Planning Applications, Land Registry and for Legal plans where the scale bar is used, and where it verifies that the drawing is an original or an accurate copy. It may not be scaled for construction purposes.
Always refer to figured dimensions. All dimensions are to be checked on site. Discrepancies and/or ambiguities between this drawing and information given elsewhere must be reported immediately to this office for clarification before proceeding. All drawings are to be read in conjunction with the specification and all works to be carried out in accordance with latest British Standards / Codes of Practice.

R. Existing window to be removed

- 1. New 5.2m high secure fencing
- 2. New pass gate on fire escape route
- 3. New windows in existing opening
- 4. New window/door in existing opening
- 5. New Service door
- 6. Existing window blocked in with matching brickwork

P01 03/10/25 EB Planning Issue CEJ
Rev Date Int Notes Chkd

Client
NHS
Sussex Partnership
NHS Foundation Trust

Drawing Originator
AWW
Bristol - pivot + mark, 48-52 Baldwin Street, BS1 1QB 0117 923 2535
www-uk.com
RIBA Chartered Practice

Project Title
Chalkhill Hospital NFC

Drawing Title
Proposed Elevations

Scale	Sheet	Drawn	Checked	Date
1 : 50	A1	CEJ	EBG	03/10/25
Status	Project No.			
Planning	4957			
Drawing Reference	Drawing No.	Revision		
4957-AWW-XX-00-DR-A-	02231	P01		