



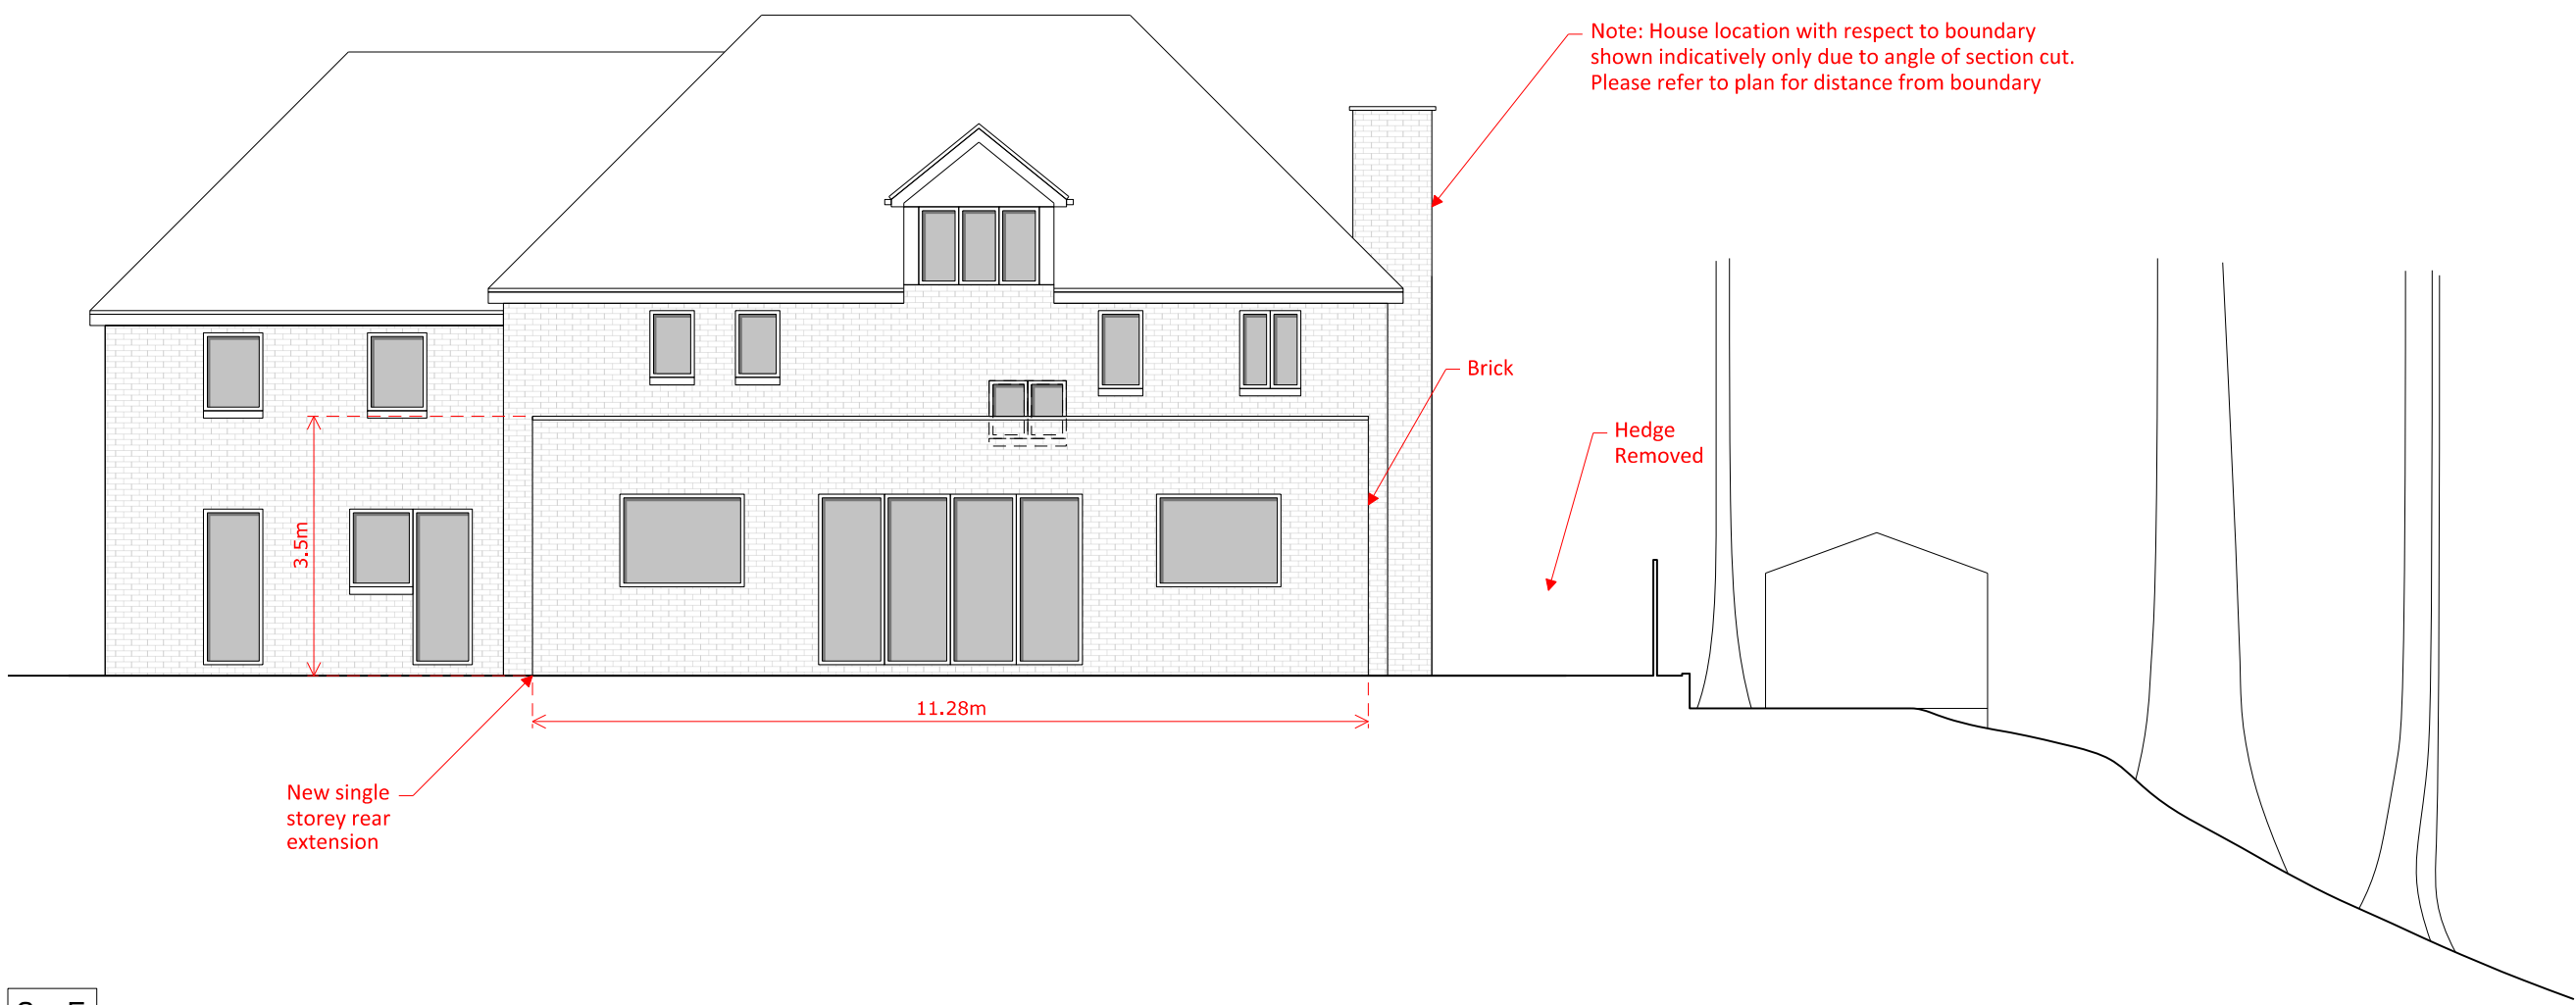


S + E Site Section and East Elevation - House

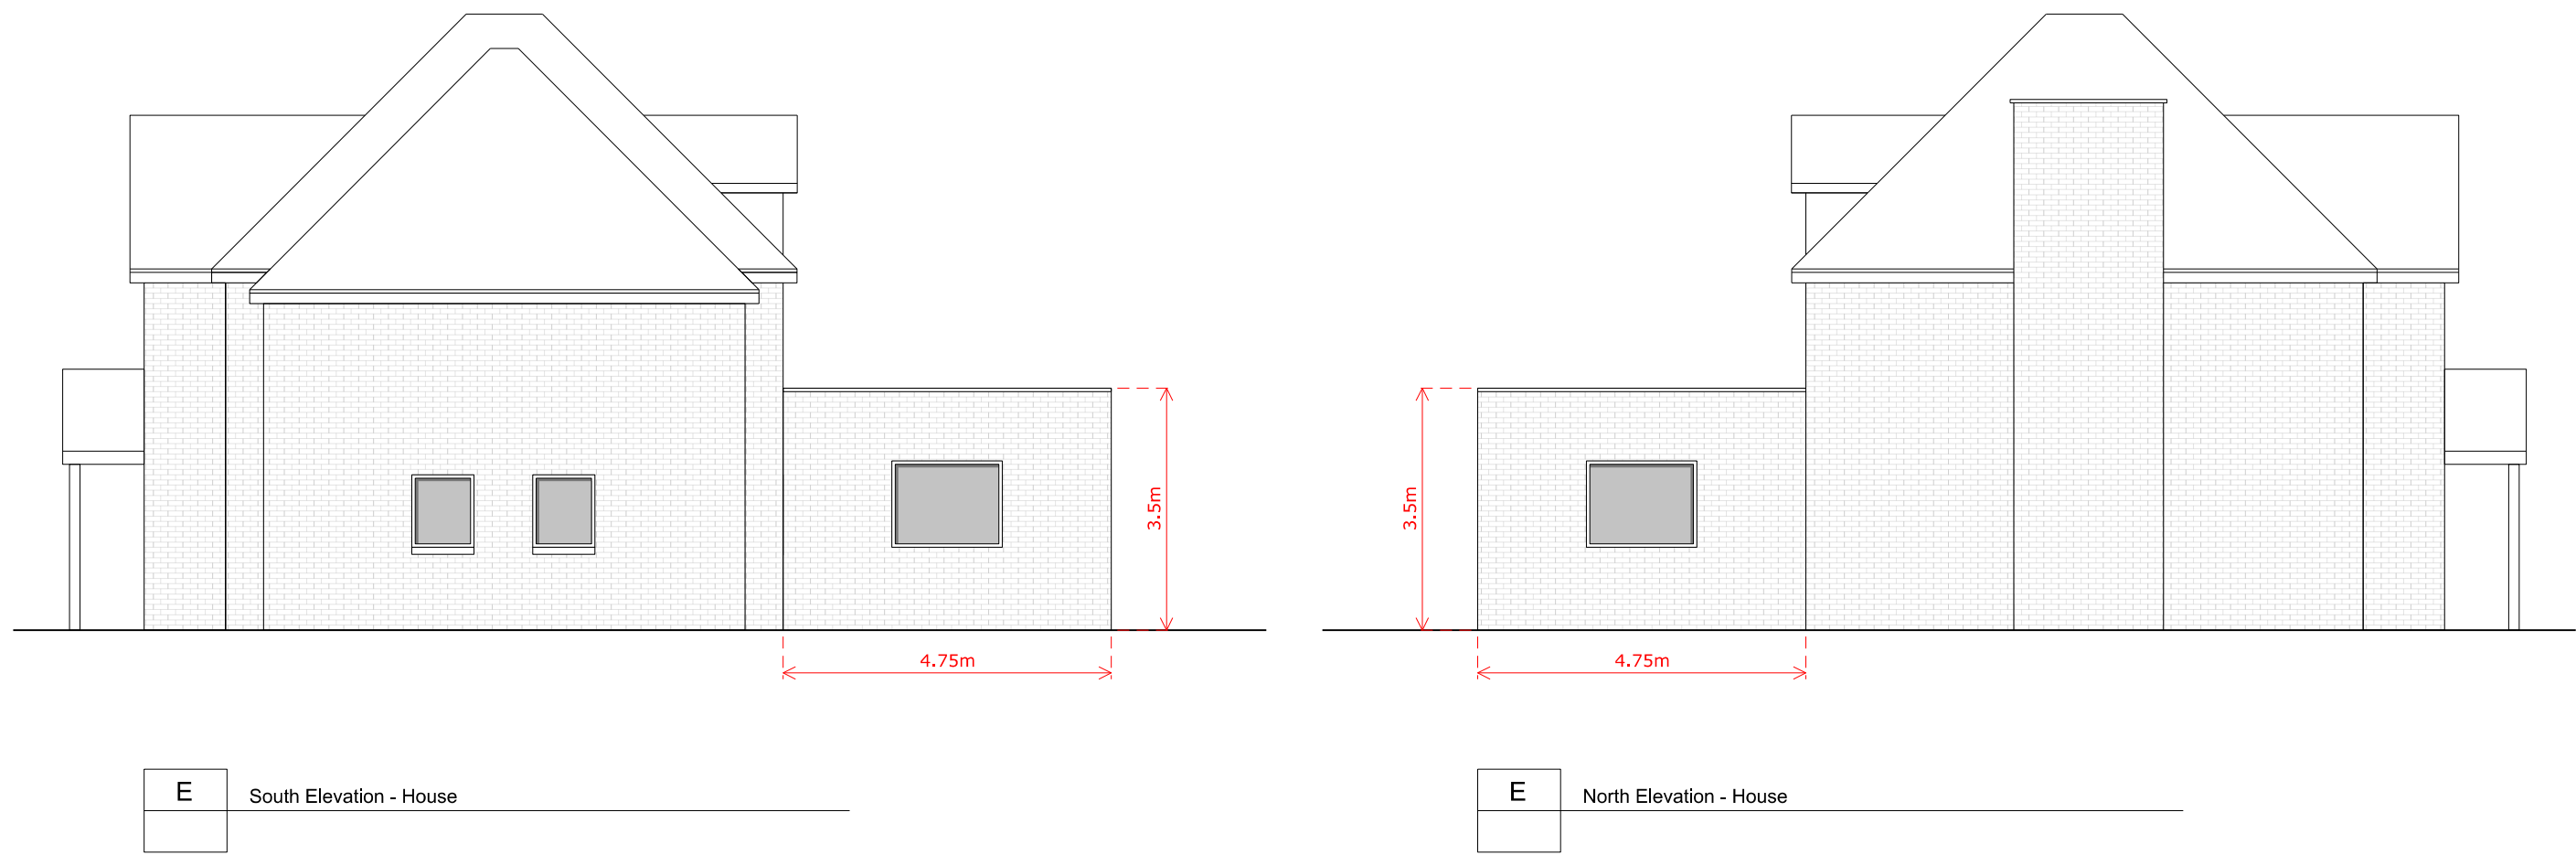


E South Elevation - House


E North Elevation - House

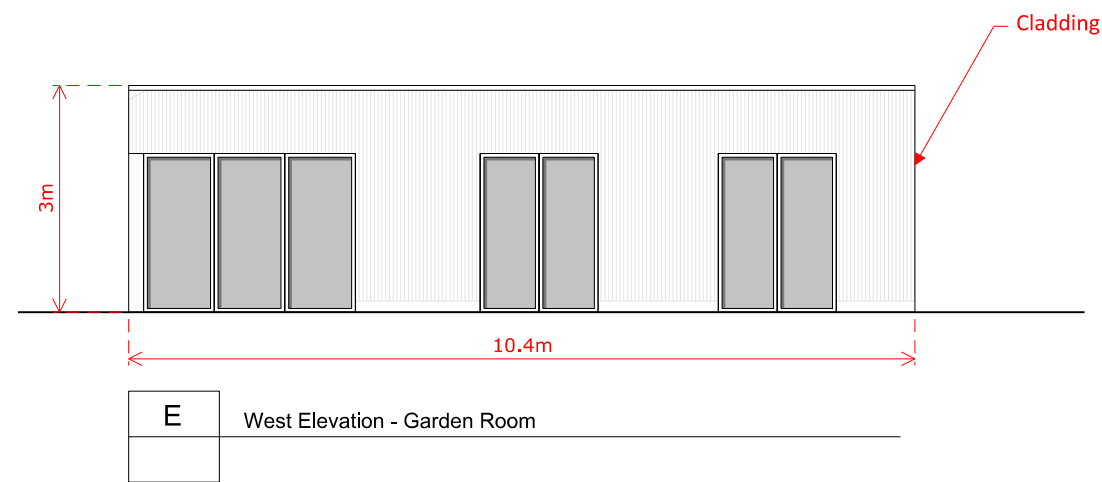


E West Elevation - Garden Room

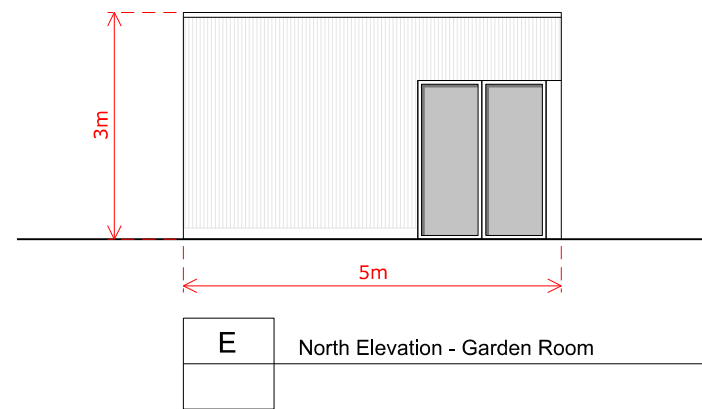


E North Elevation - Garden Room

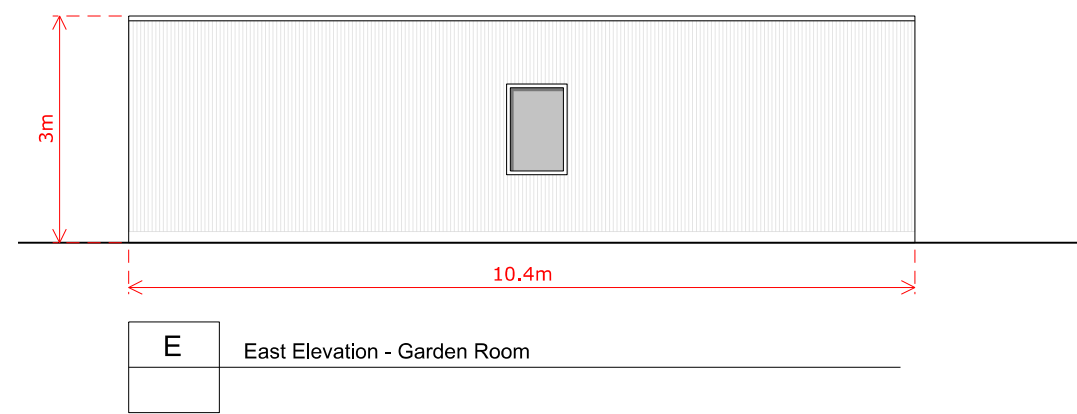


E East Elevation - Garden Room

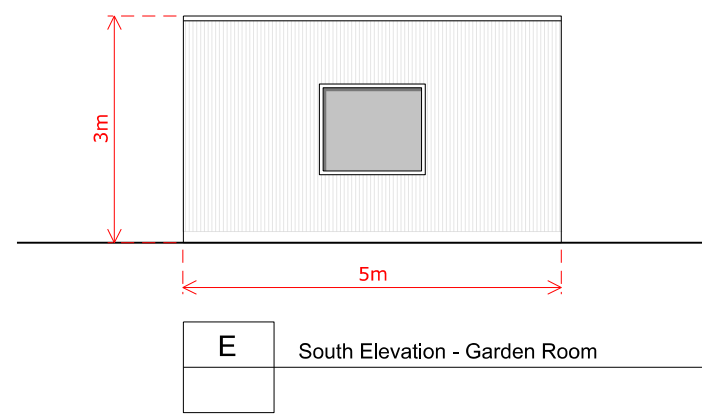


E South Elevation - Garden Room

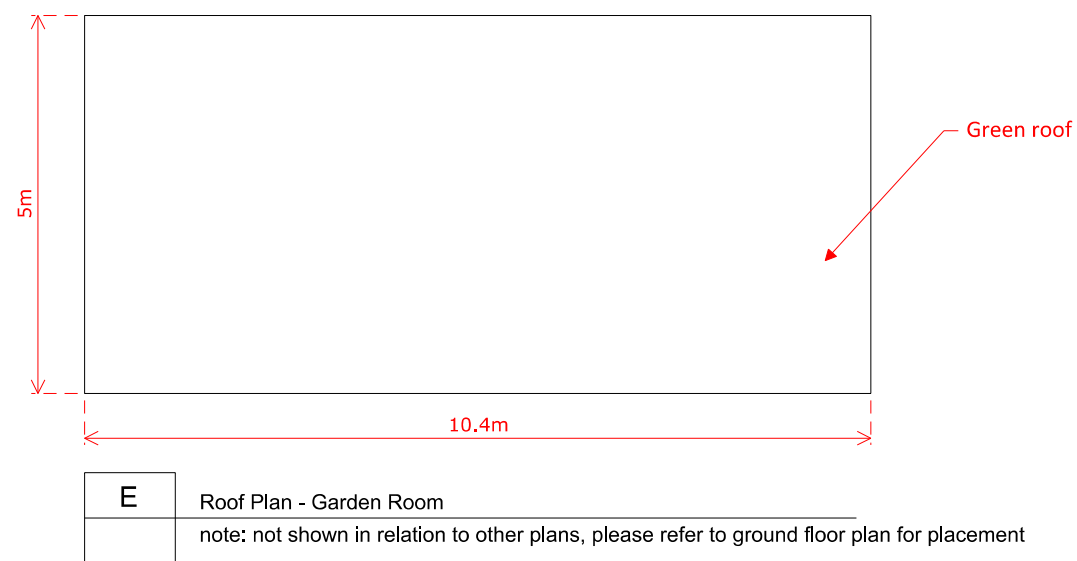

E Roof Plan - Garden Room

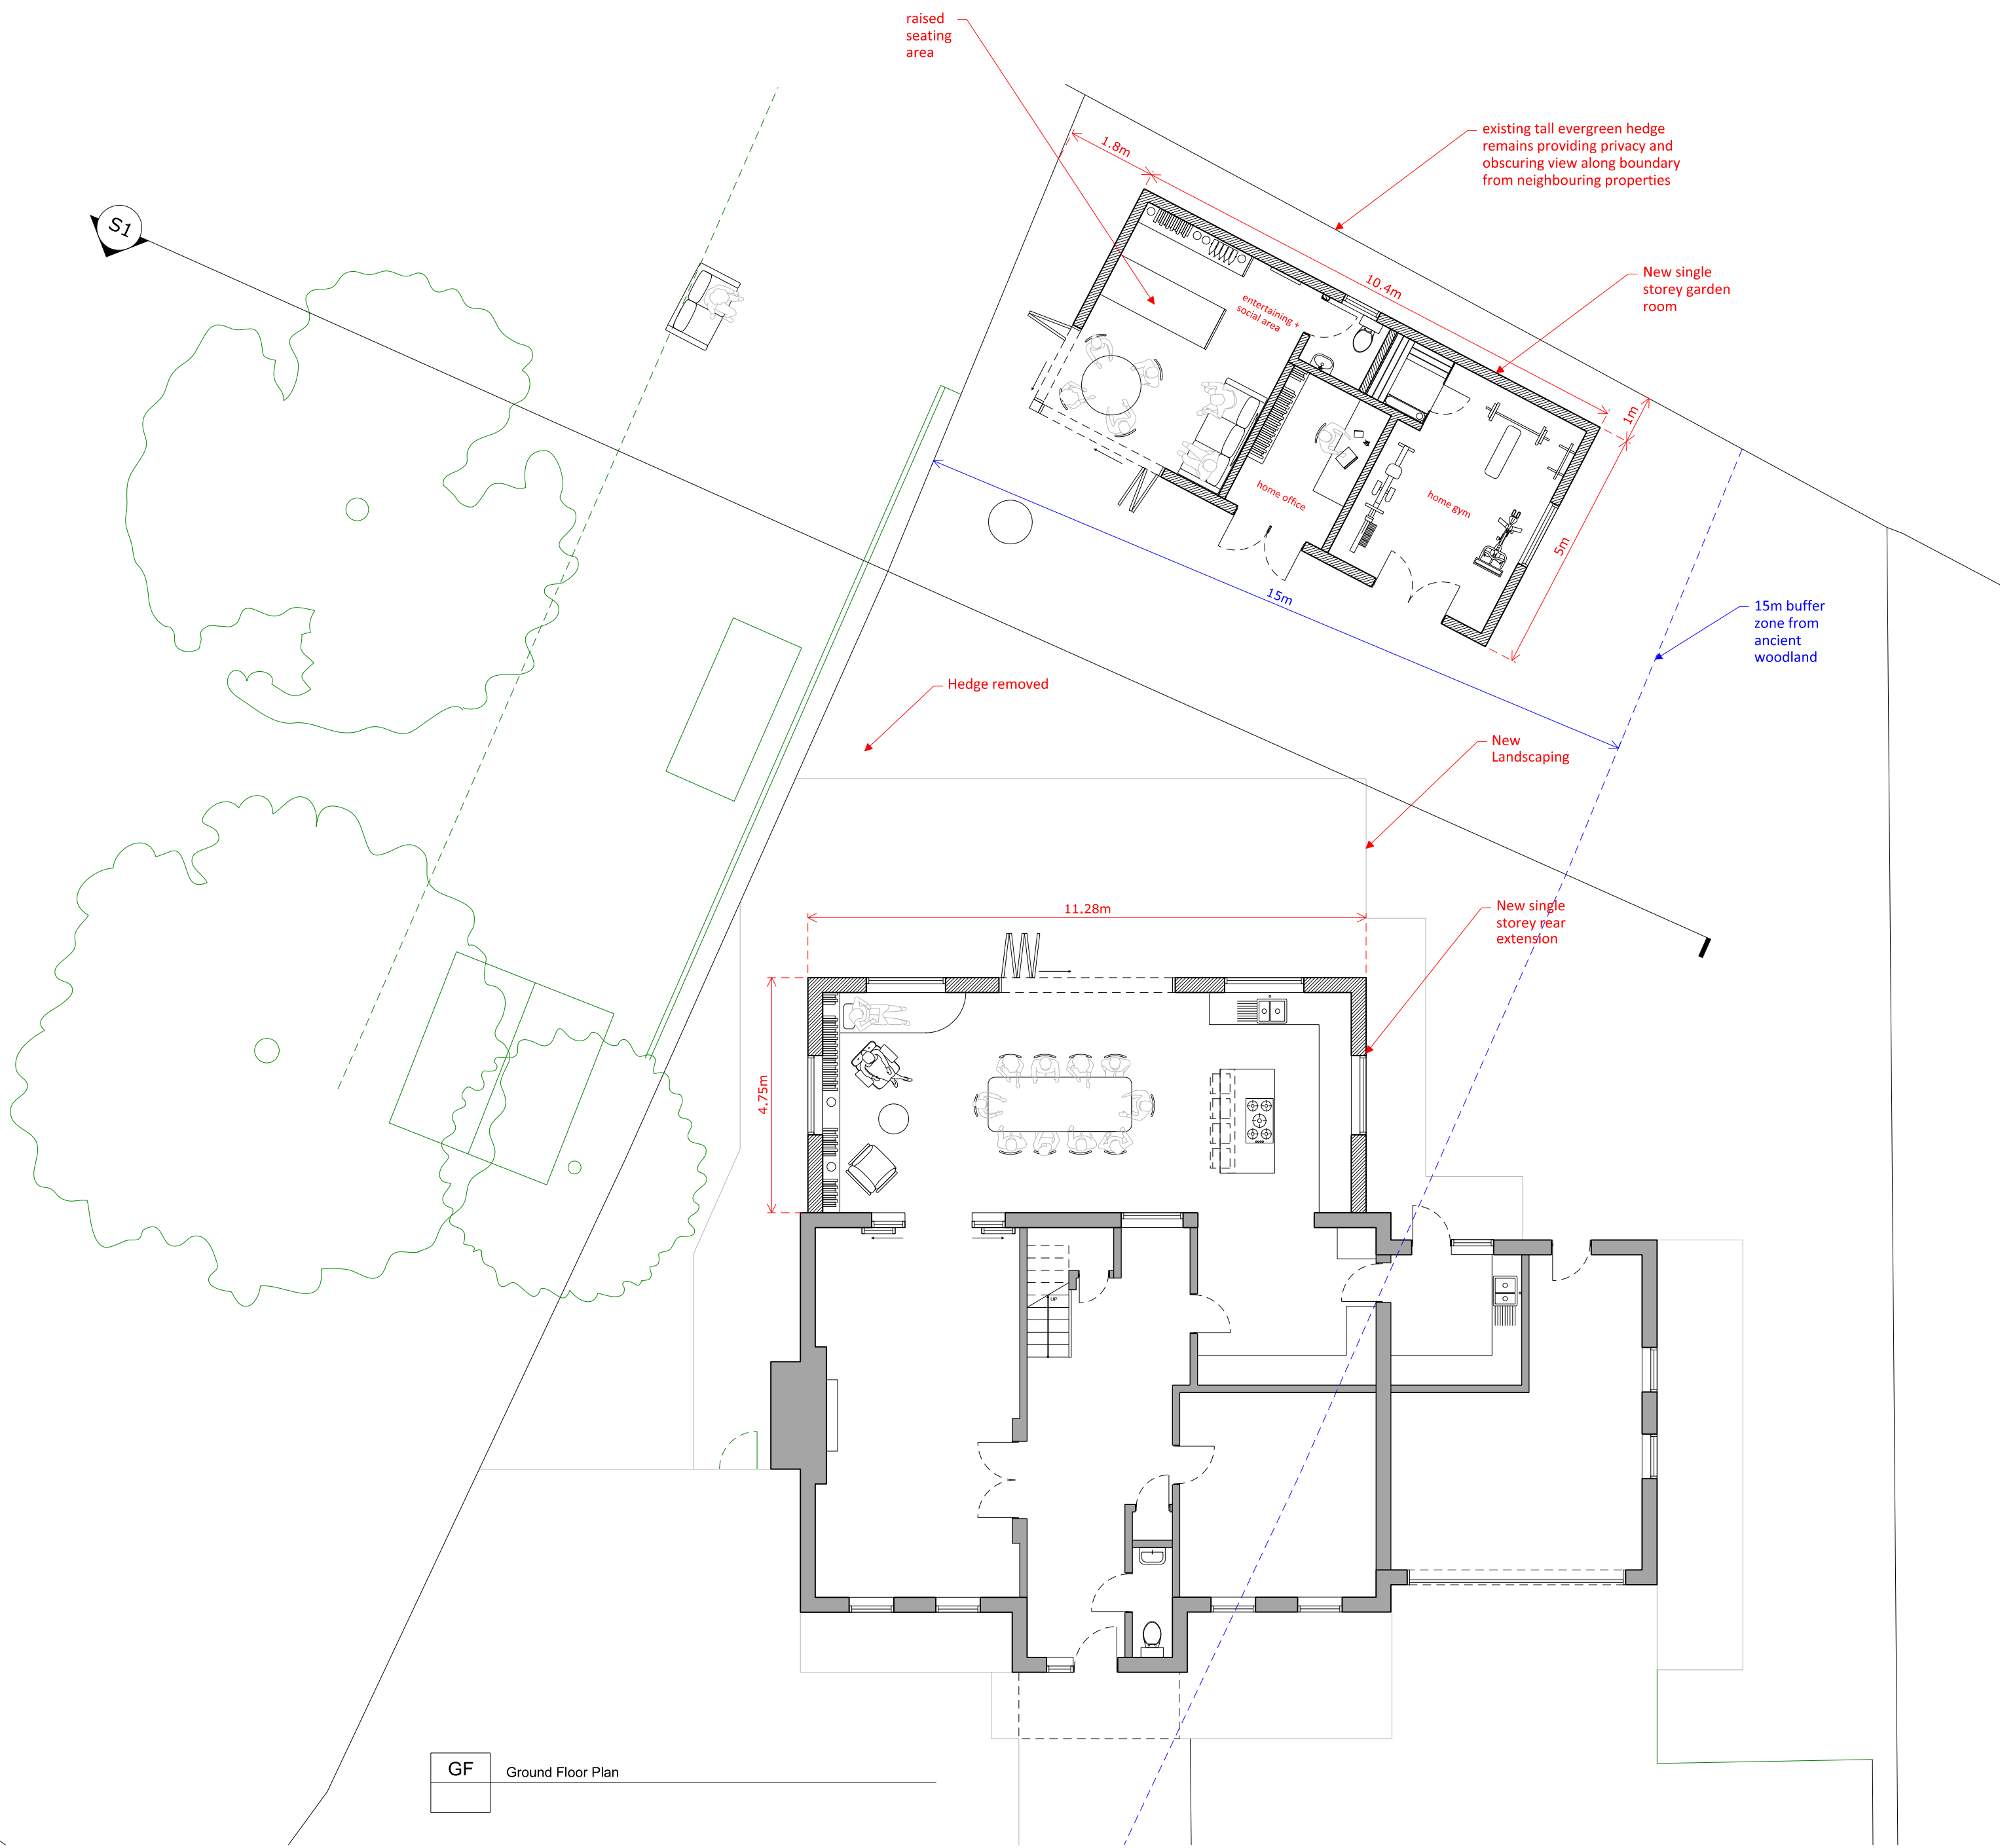

GF Ground Floor Plan

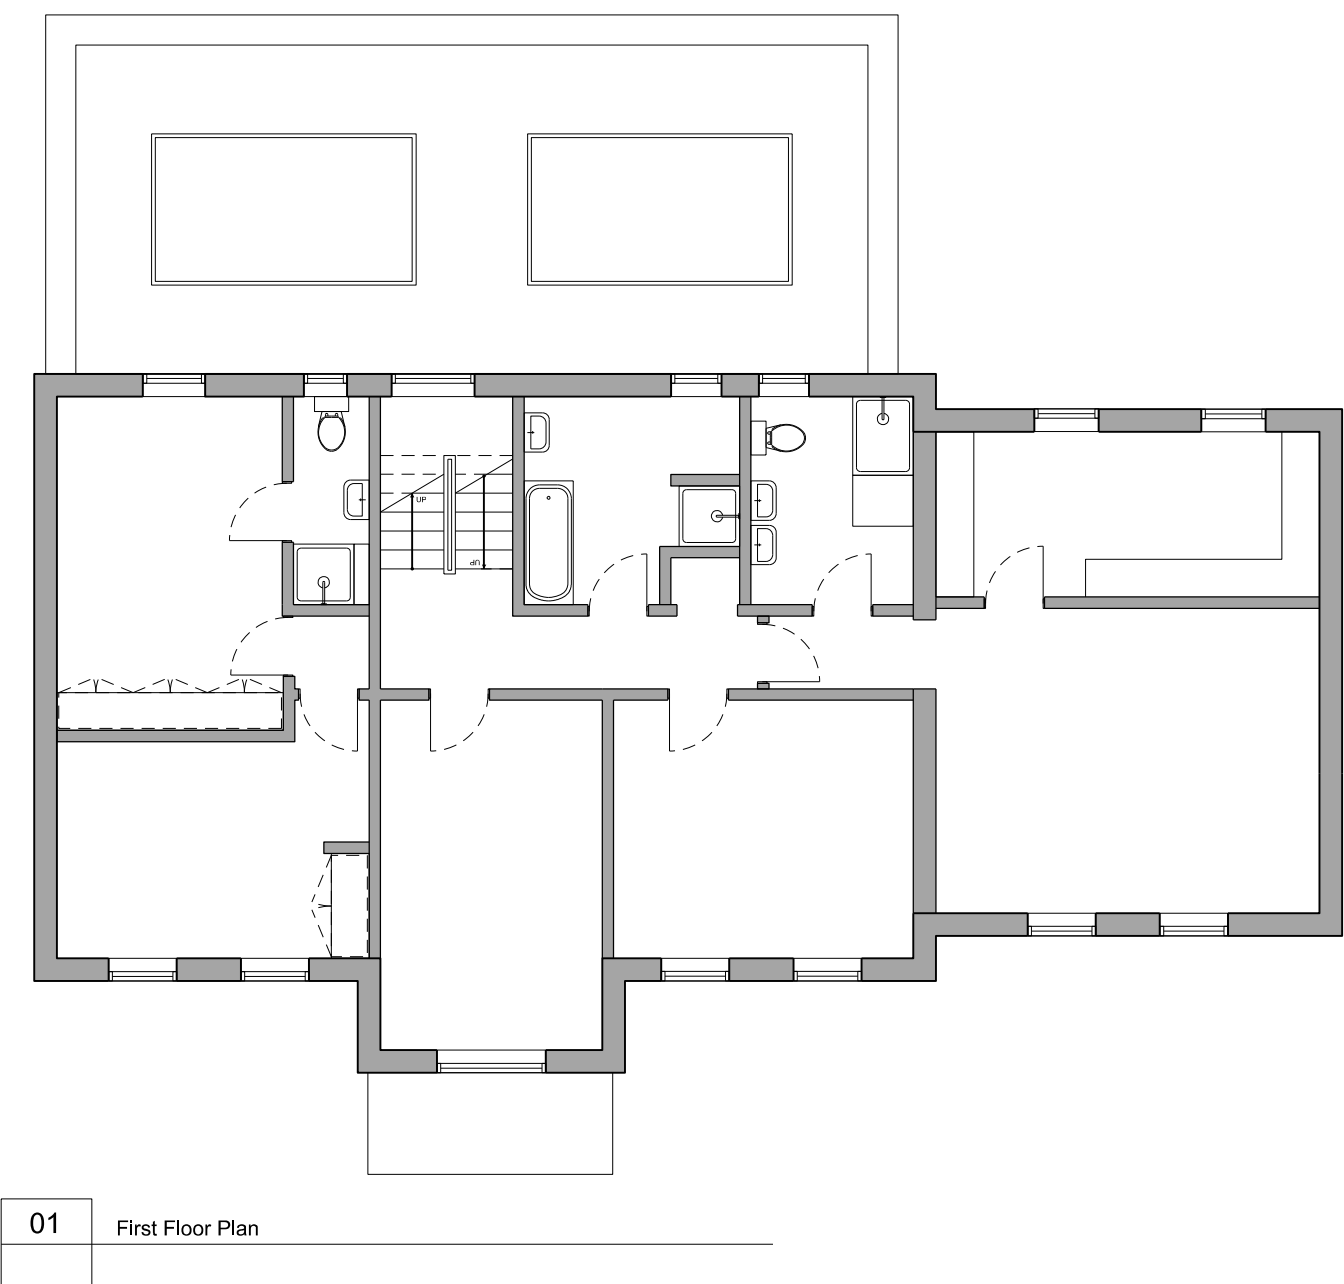

01 First Floor Plan

Rev	Date	Note
P2	10.10.25	Planning Update
P3	17.10.25	Planning Update

Project address
North Heath,
Carmelstead Close,
RH16 3AT

Client
Matt Stuart

Project title
North Heath

Drawing Title
Proposed Drawings

VARIES		Drawn by MB	
Project No. 05	Drawing no. 101	Revision P3	
Status Design		First Drawn 10.10.24	