


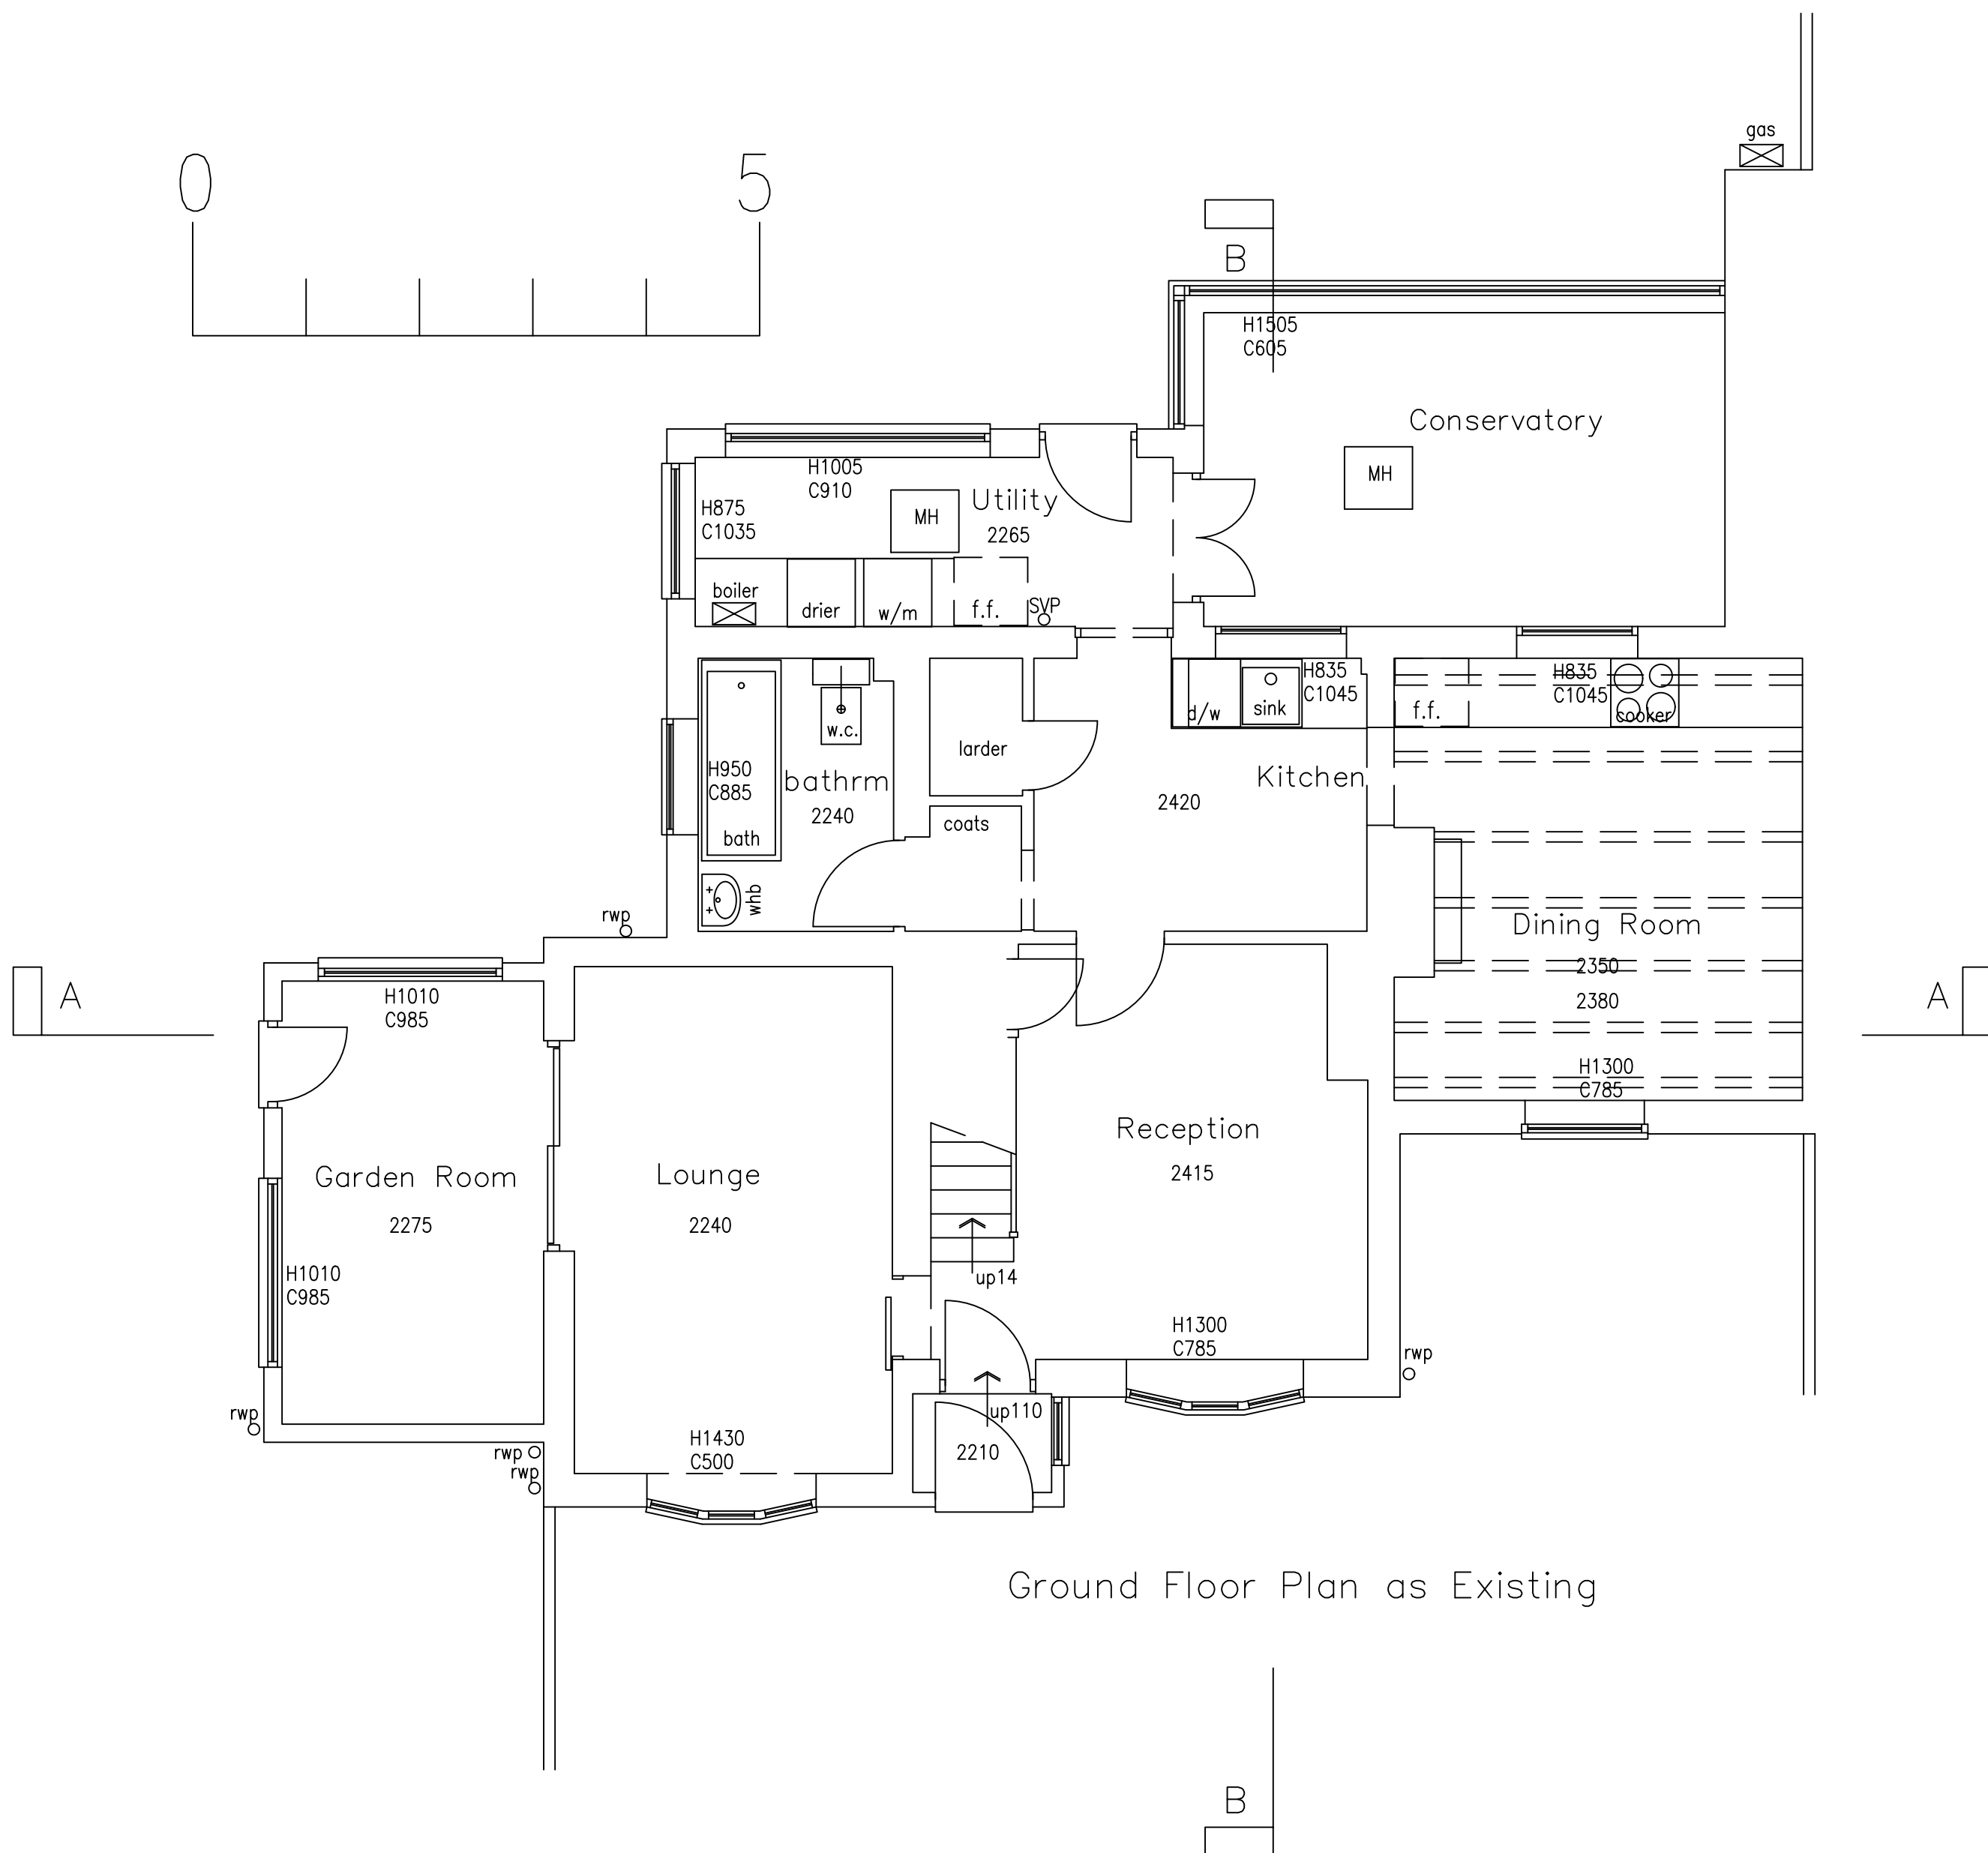

NOTES

DO NOT SCALE OFF THIS DRAWING.

CHECK ALL DIMENSIONS ON SITE BEFORE ANY WORK IS COMMENCED.

ALL GOODS MATERIALS AND WORKMANSHIP MUST CONFORM WITH CURRENT BUILDING REGULATIONS, BRITISH STANDARDS AND CODES OF PRACTICE.

REV	DATE	BY	AMENDMENT
*	*	*	*
CLIENT Mr & Mrs M Dale			
JOB TITLE 3 Cottage Homes Truslers Hill Lane Albourne BN6 9JL			
DRAWING TITLE Ground Floor Plans & Elevations as Existing			
DATE May 2025		SCALE 1:50 1:100 @A1	DRAWN BY jos CHECKED BY *
JOB NO. B.017.25	DRAWING NO. 01	REVISION *	