


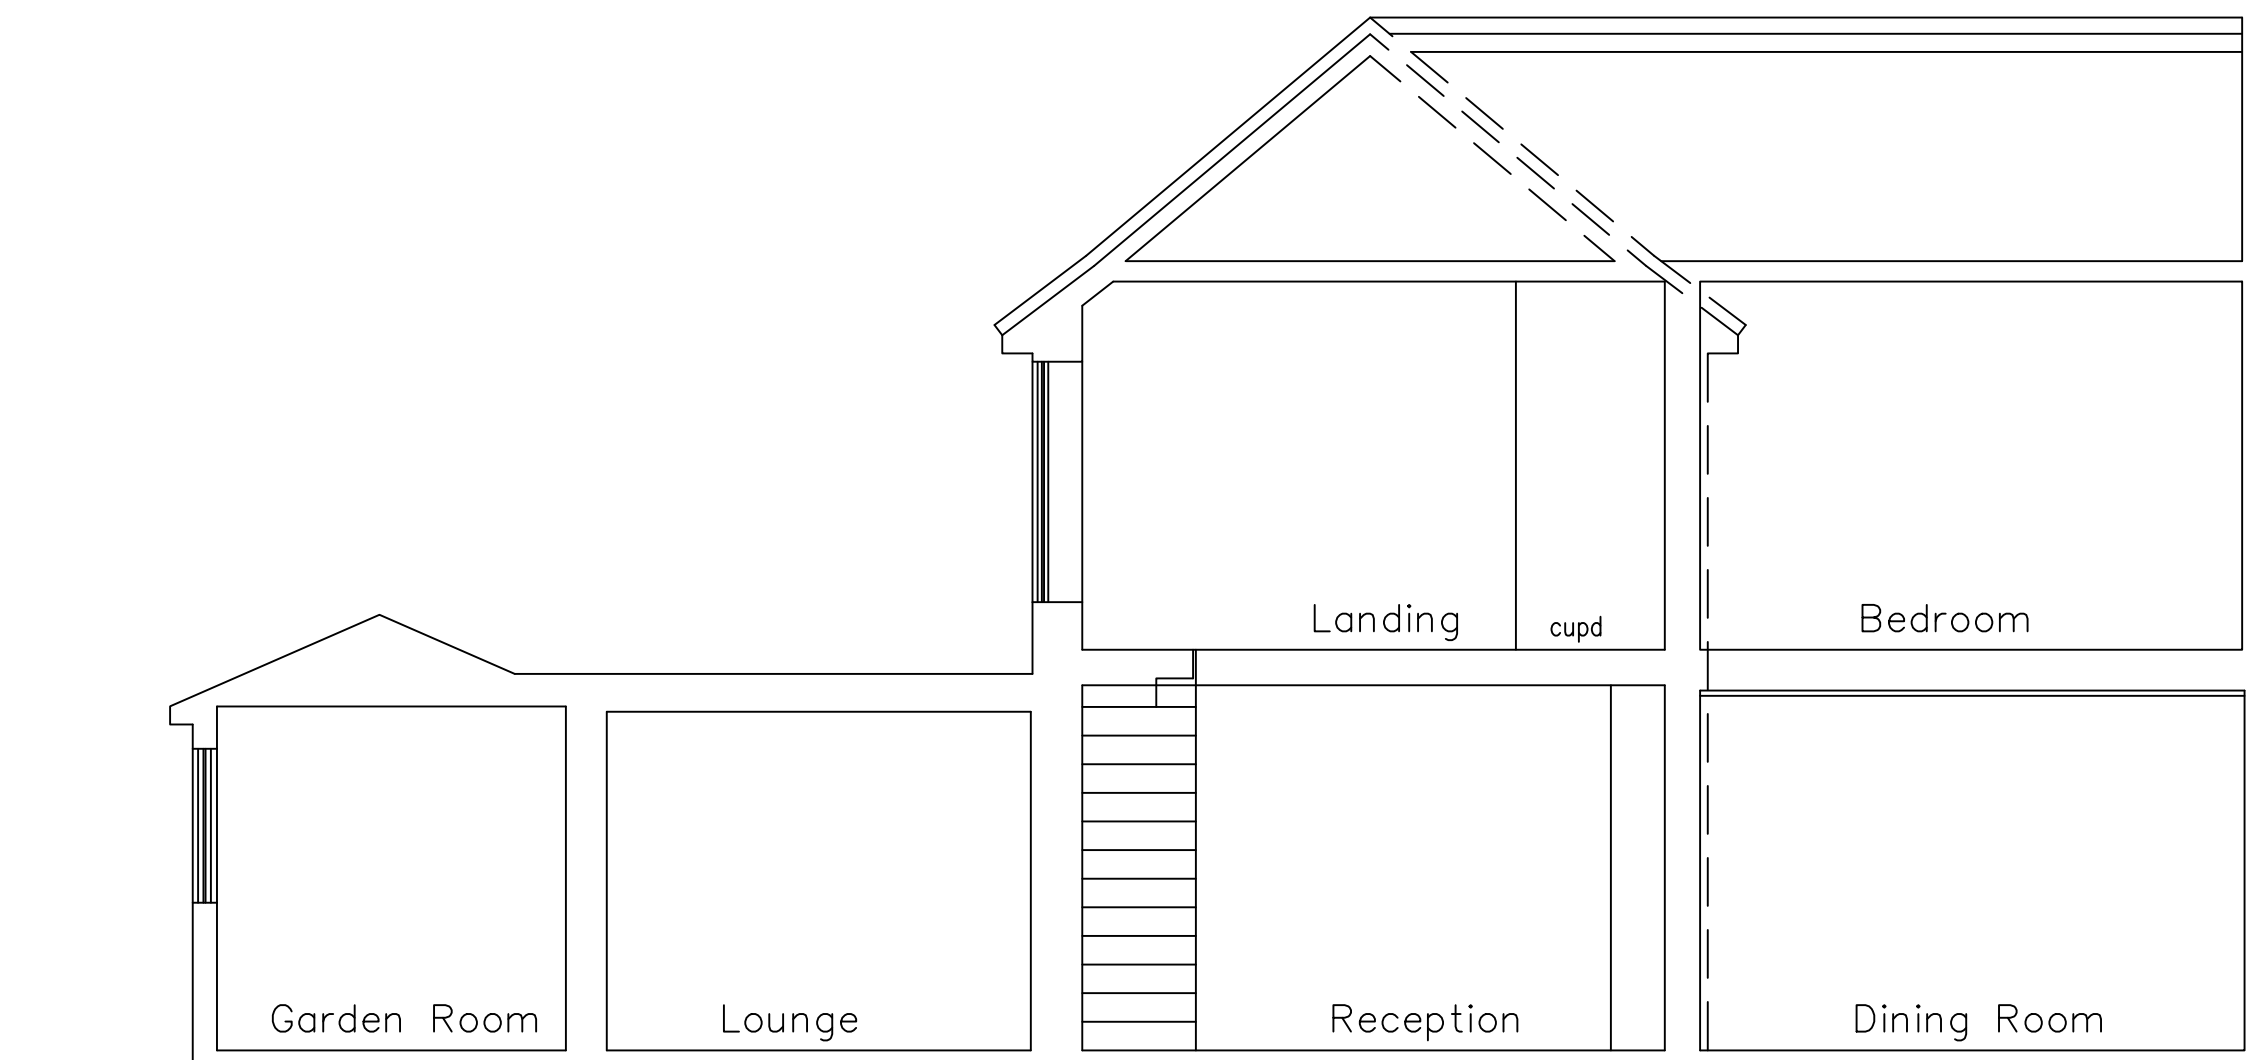


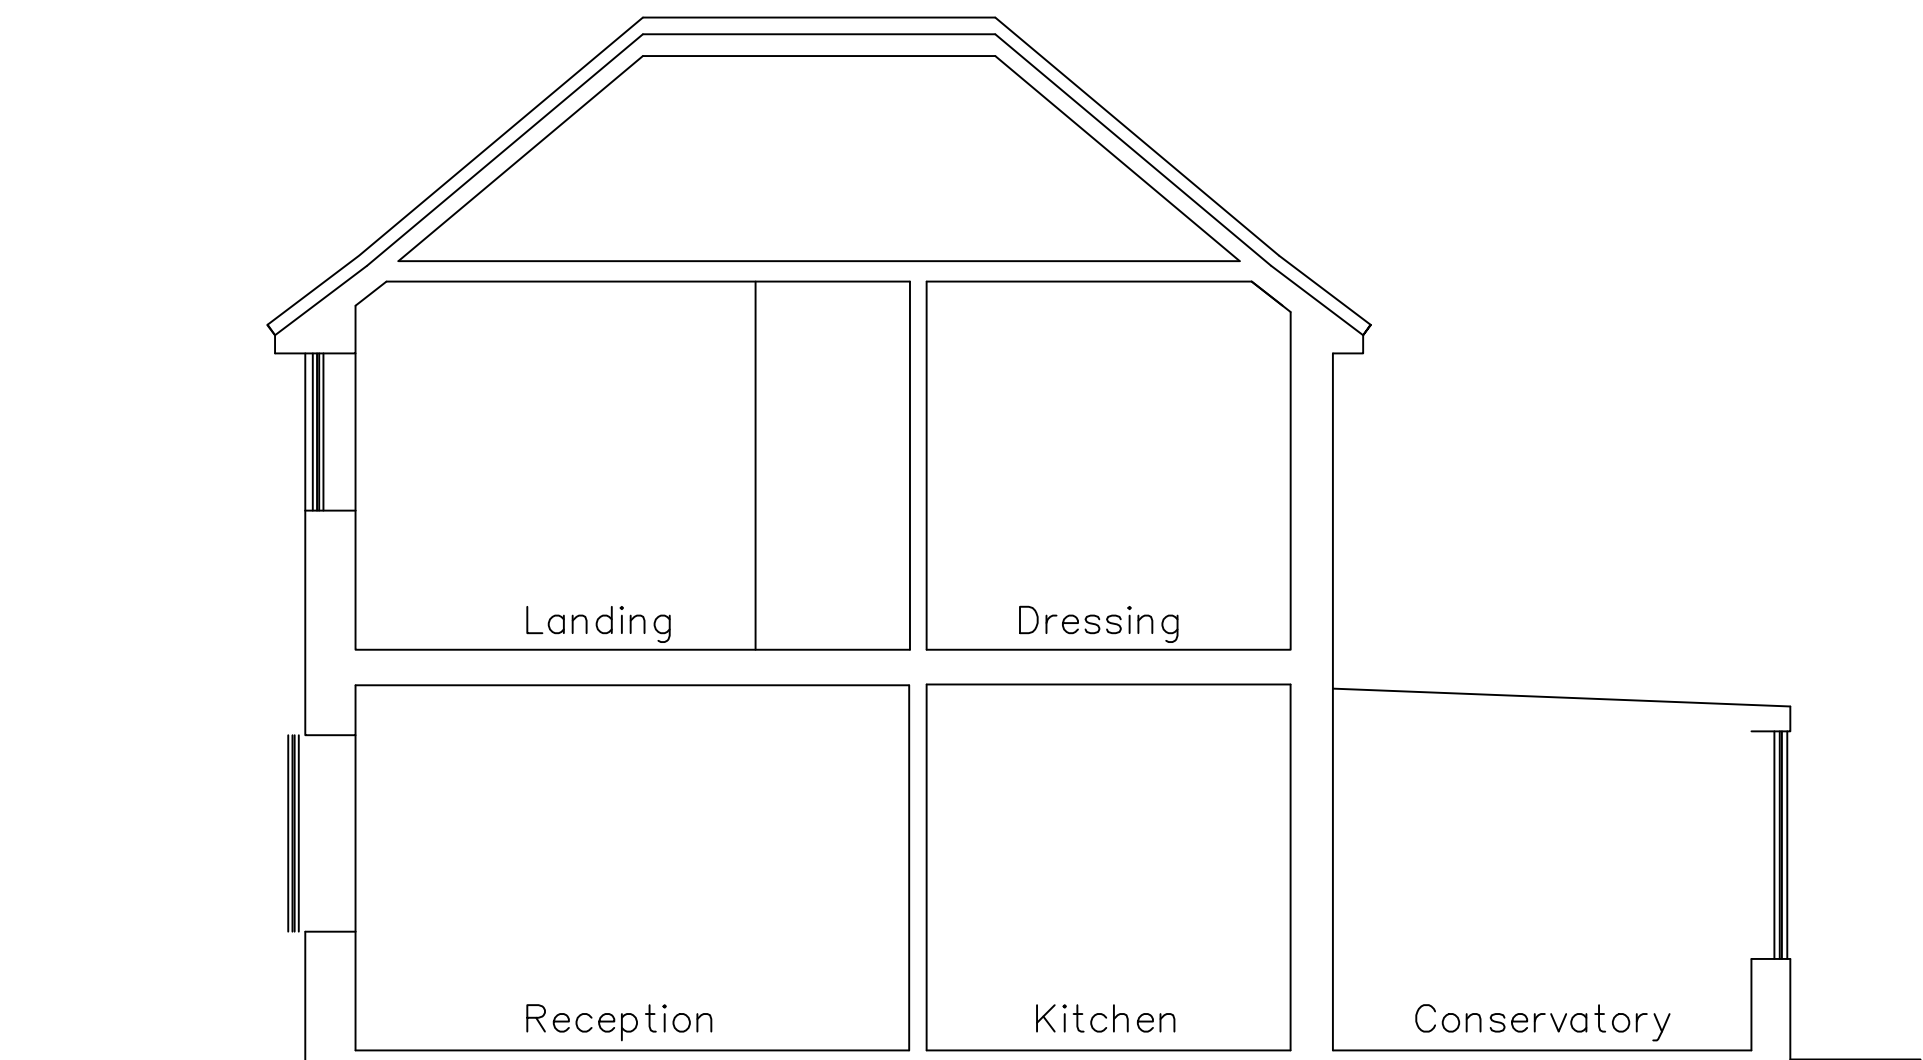


Section AA as Existing

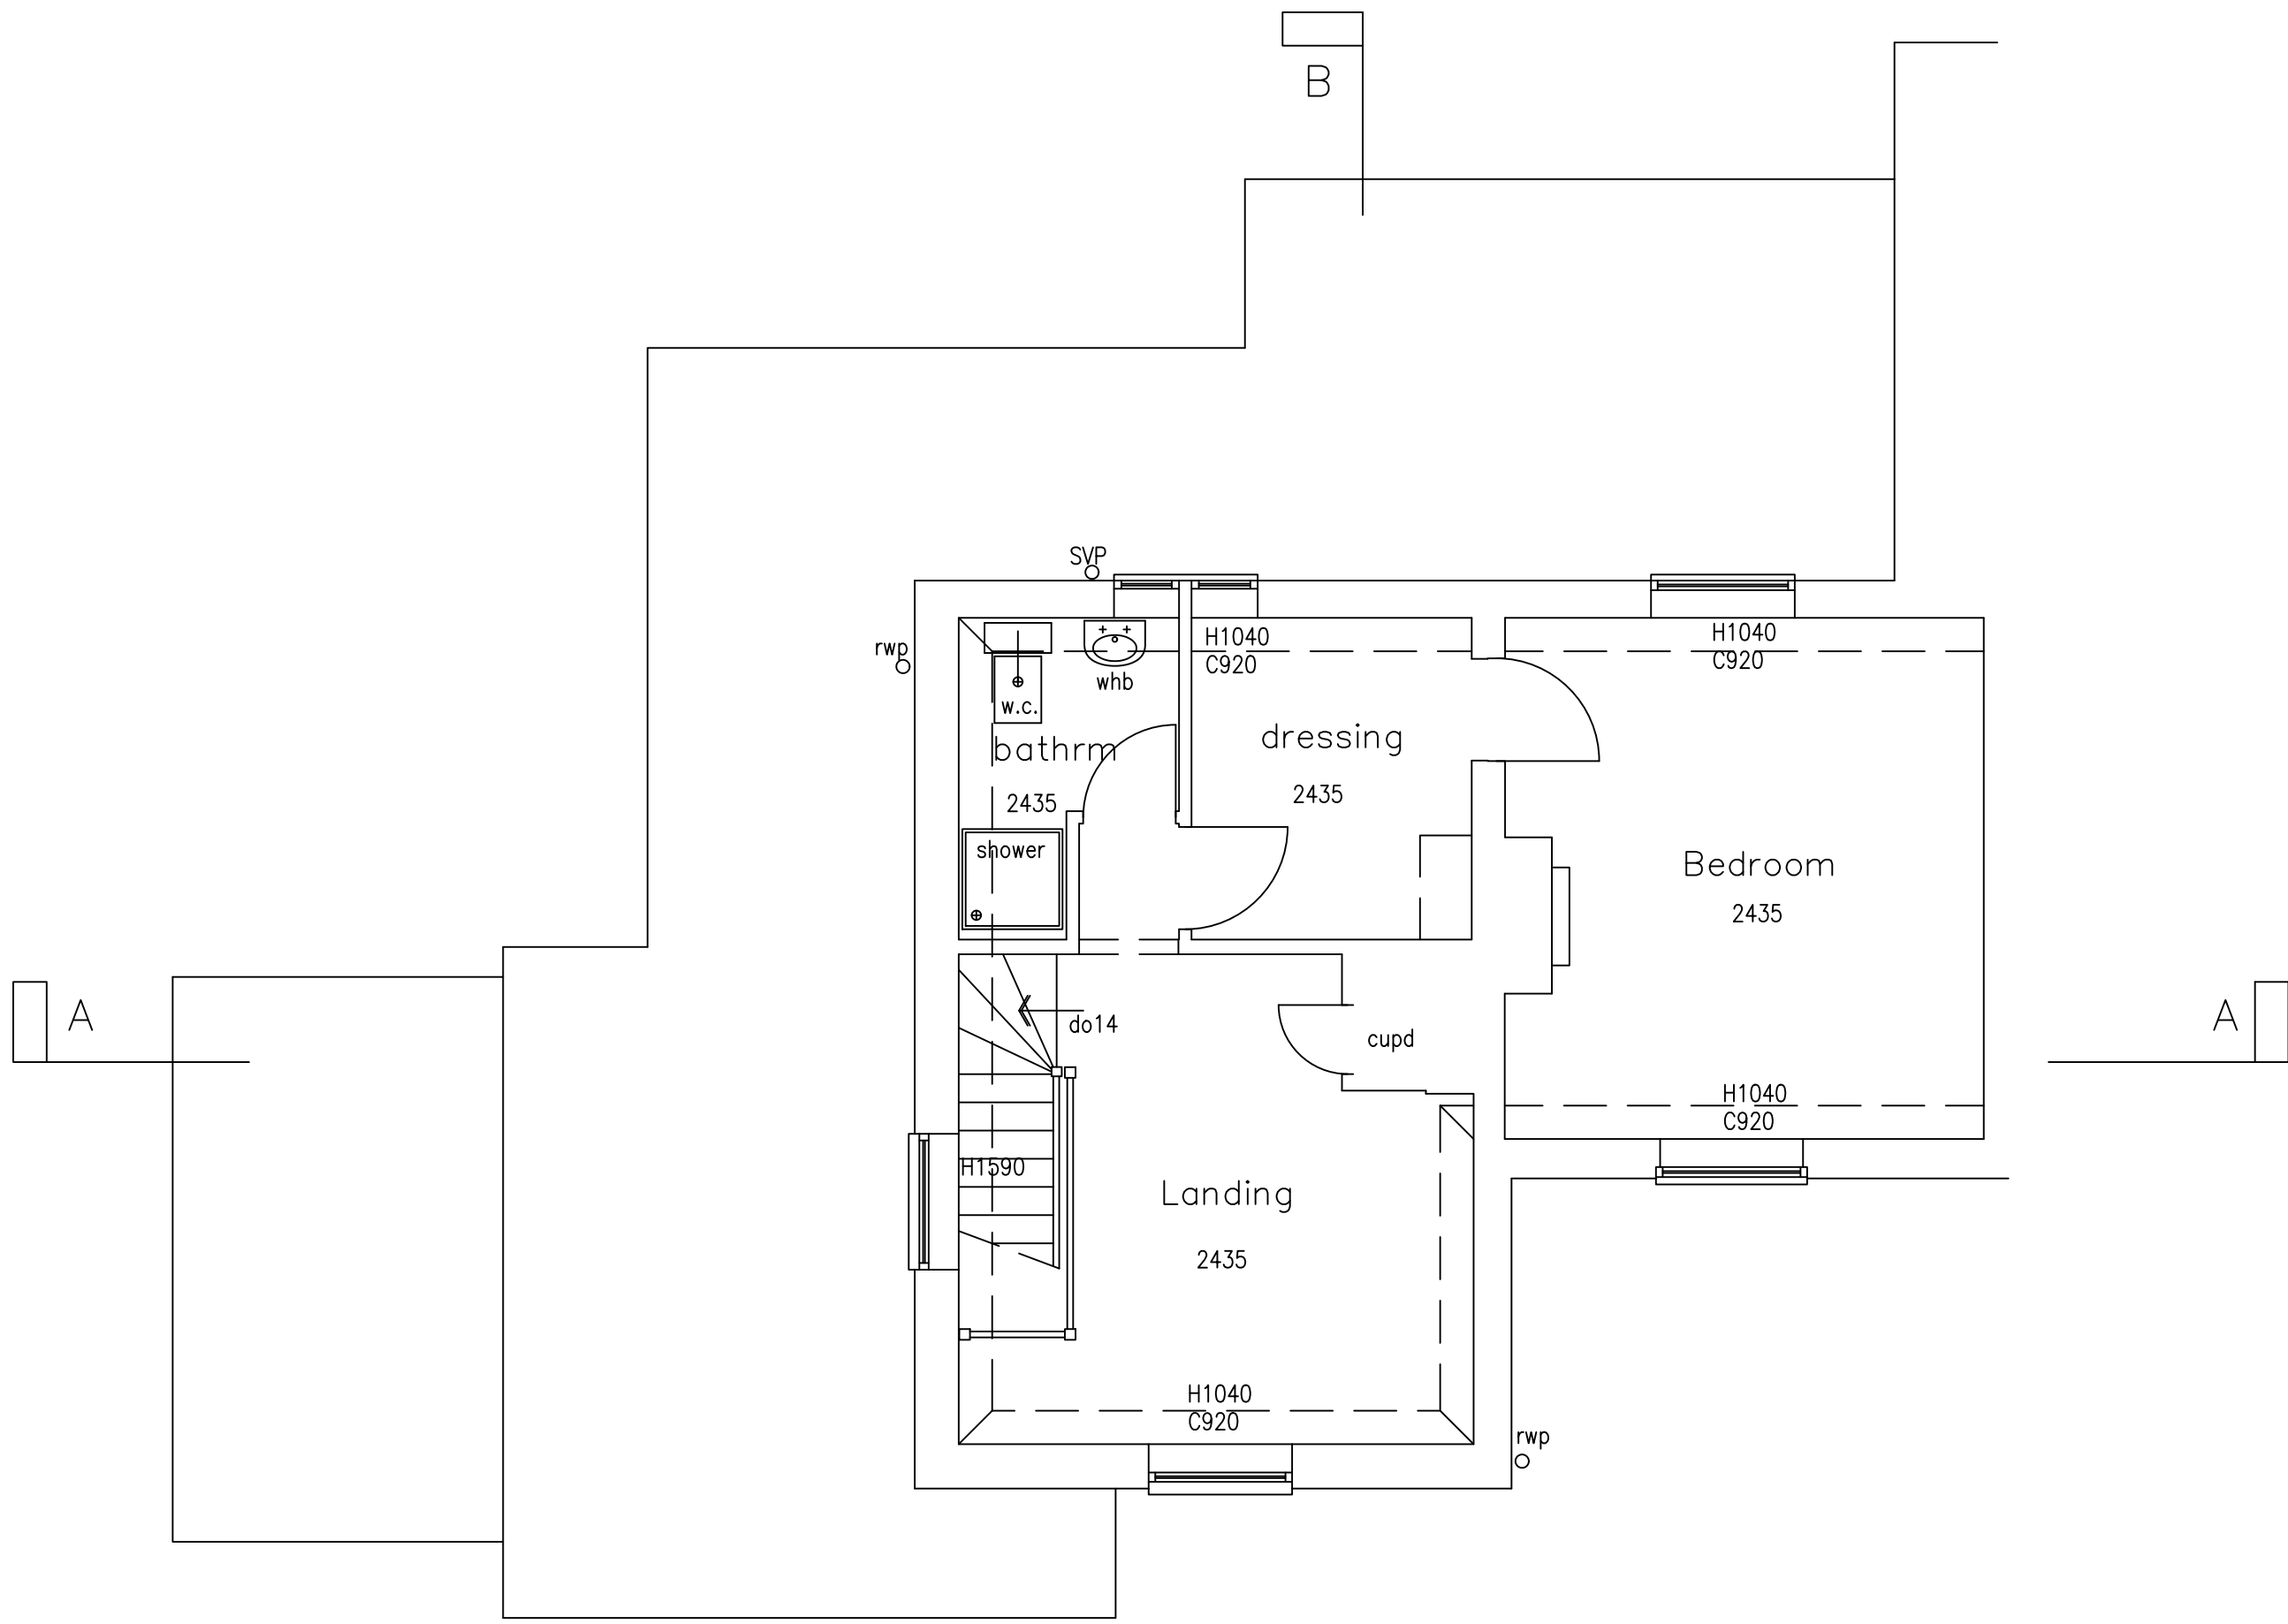


Section BB as Existing

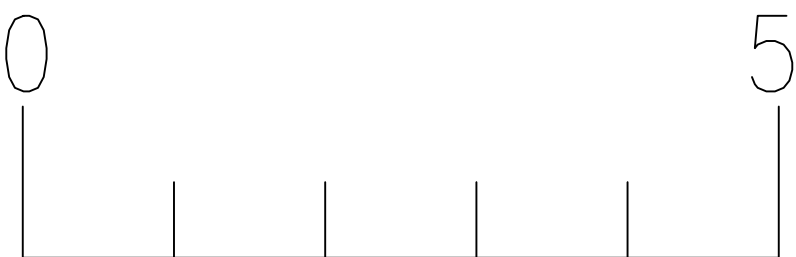


First Floor Plan as Existing

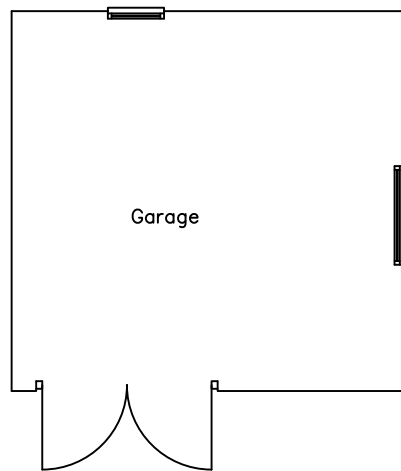


Plan Garage as Existing

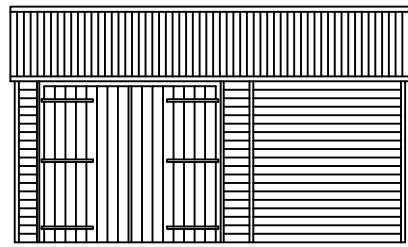


Front Elevation Garage as Existing

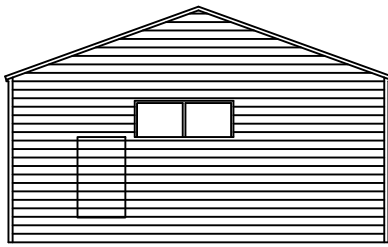

Side Elevation Garage as Existing

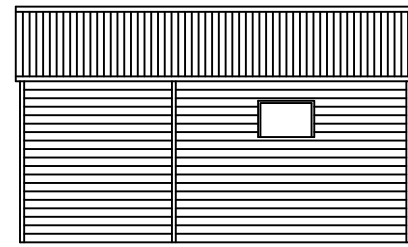

Rear Elevation Garage as Existing

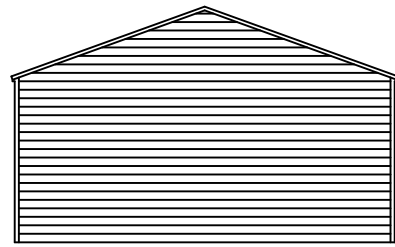

Road Side Elevation Garage as Existing

NOTES

DO NOT SCALE OFF THIS DRAWING.

CHECK ALL DIMENSIONS ON SITE BEFORE ANY WORK IS COMMENCED.
ALL GOODS MATERIALS AND WORKMANSHIP MUST CONFORM WITH CURRENT BUILDING REGULATIONS, BRITISH STANDARDS AND CODES OF PRACTICE.

REV	DATE	BY	AMENDMENT
-----	------	----	-----------

* * * *

CLIENT
Mr & Mrs M Dale

JOB TITLE
3 Cottage Homes
Truslers Hill Lane
Albourne
BN6 9JL

DRAWING TITLE
First
Floor Plan
& Sections
& Garage
as Existing

DATE May 2025	SCALE 1:50 1:100 @A1	DRAWN BY jos CHECKED BY *
------------------	----------------------------	------------------------------------

JOB NO. B.017.25	DRAWING NO. 02	REVISION *
---------------------	-------------------	---------------