



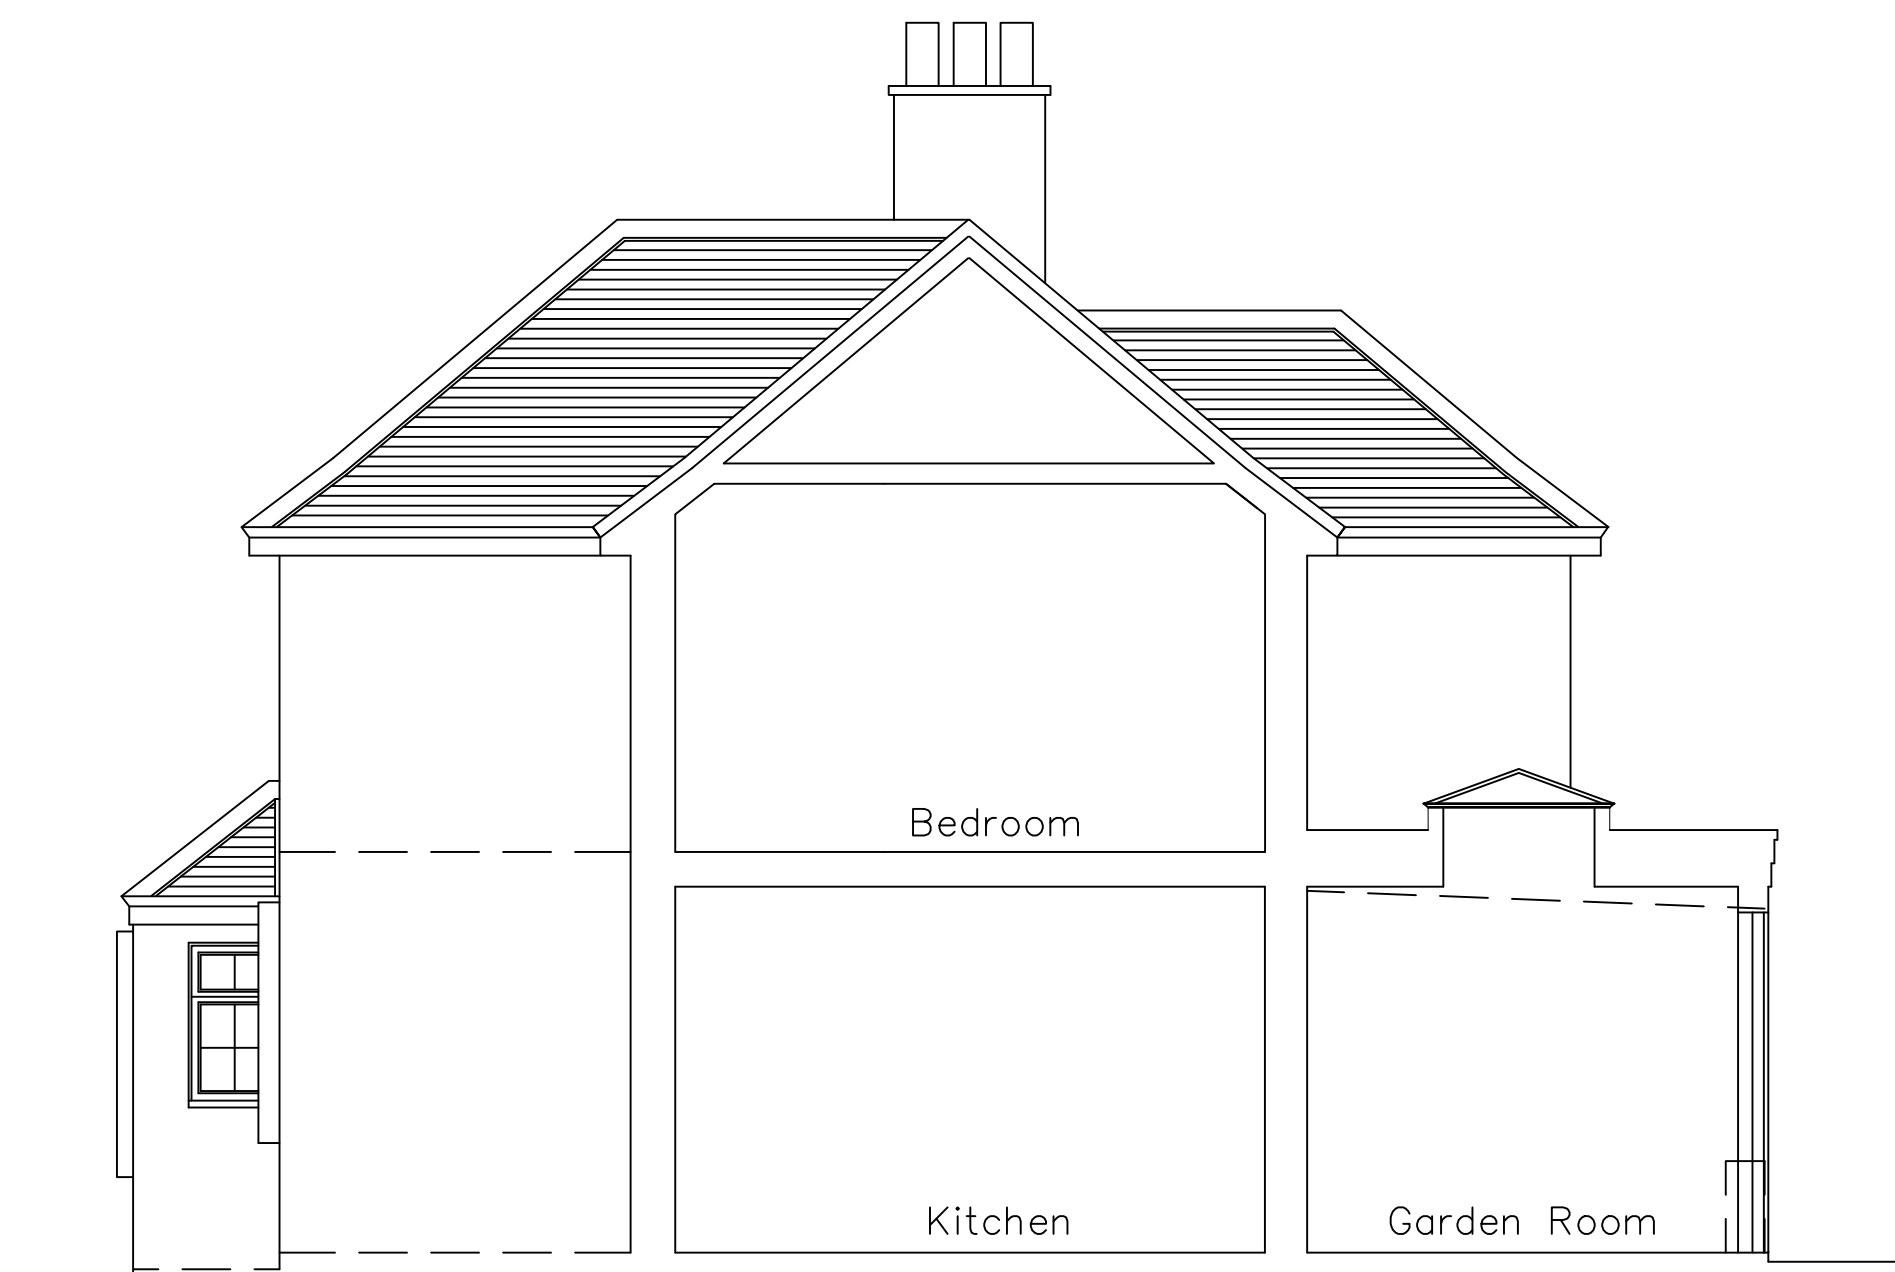


Front . East Elevation as Proposed

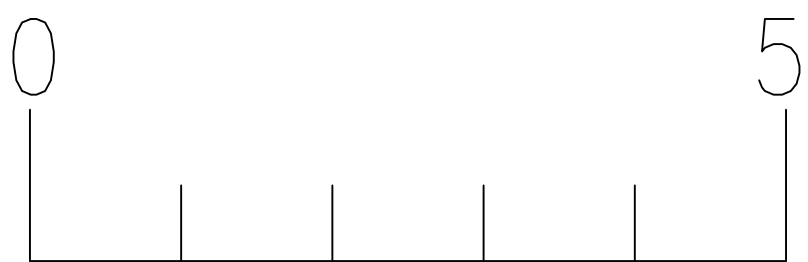

Side . North Elevation as Proposed



Rear . West Elevation as Proposed

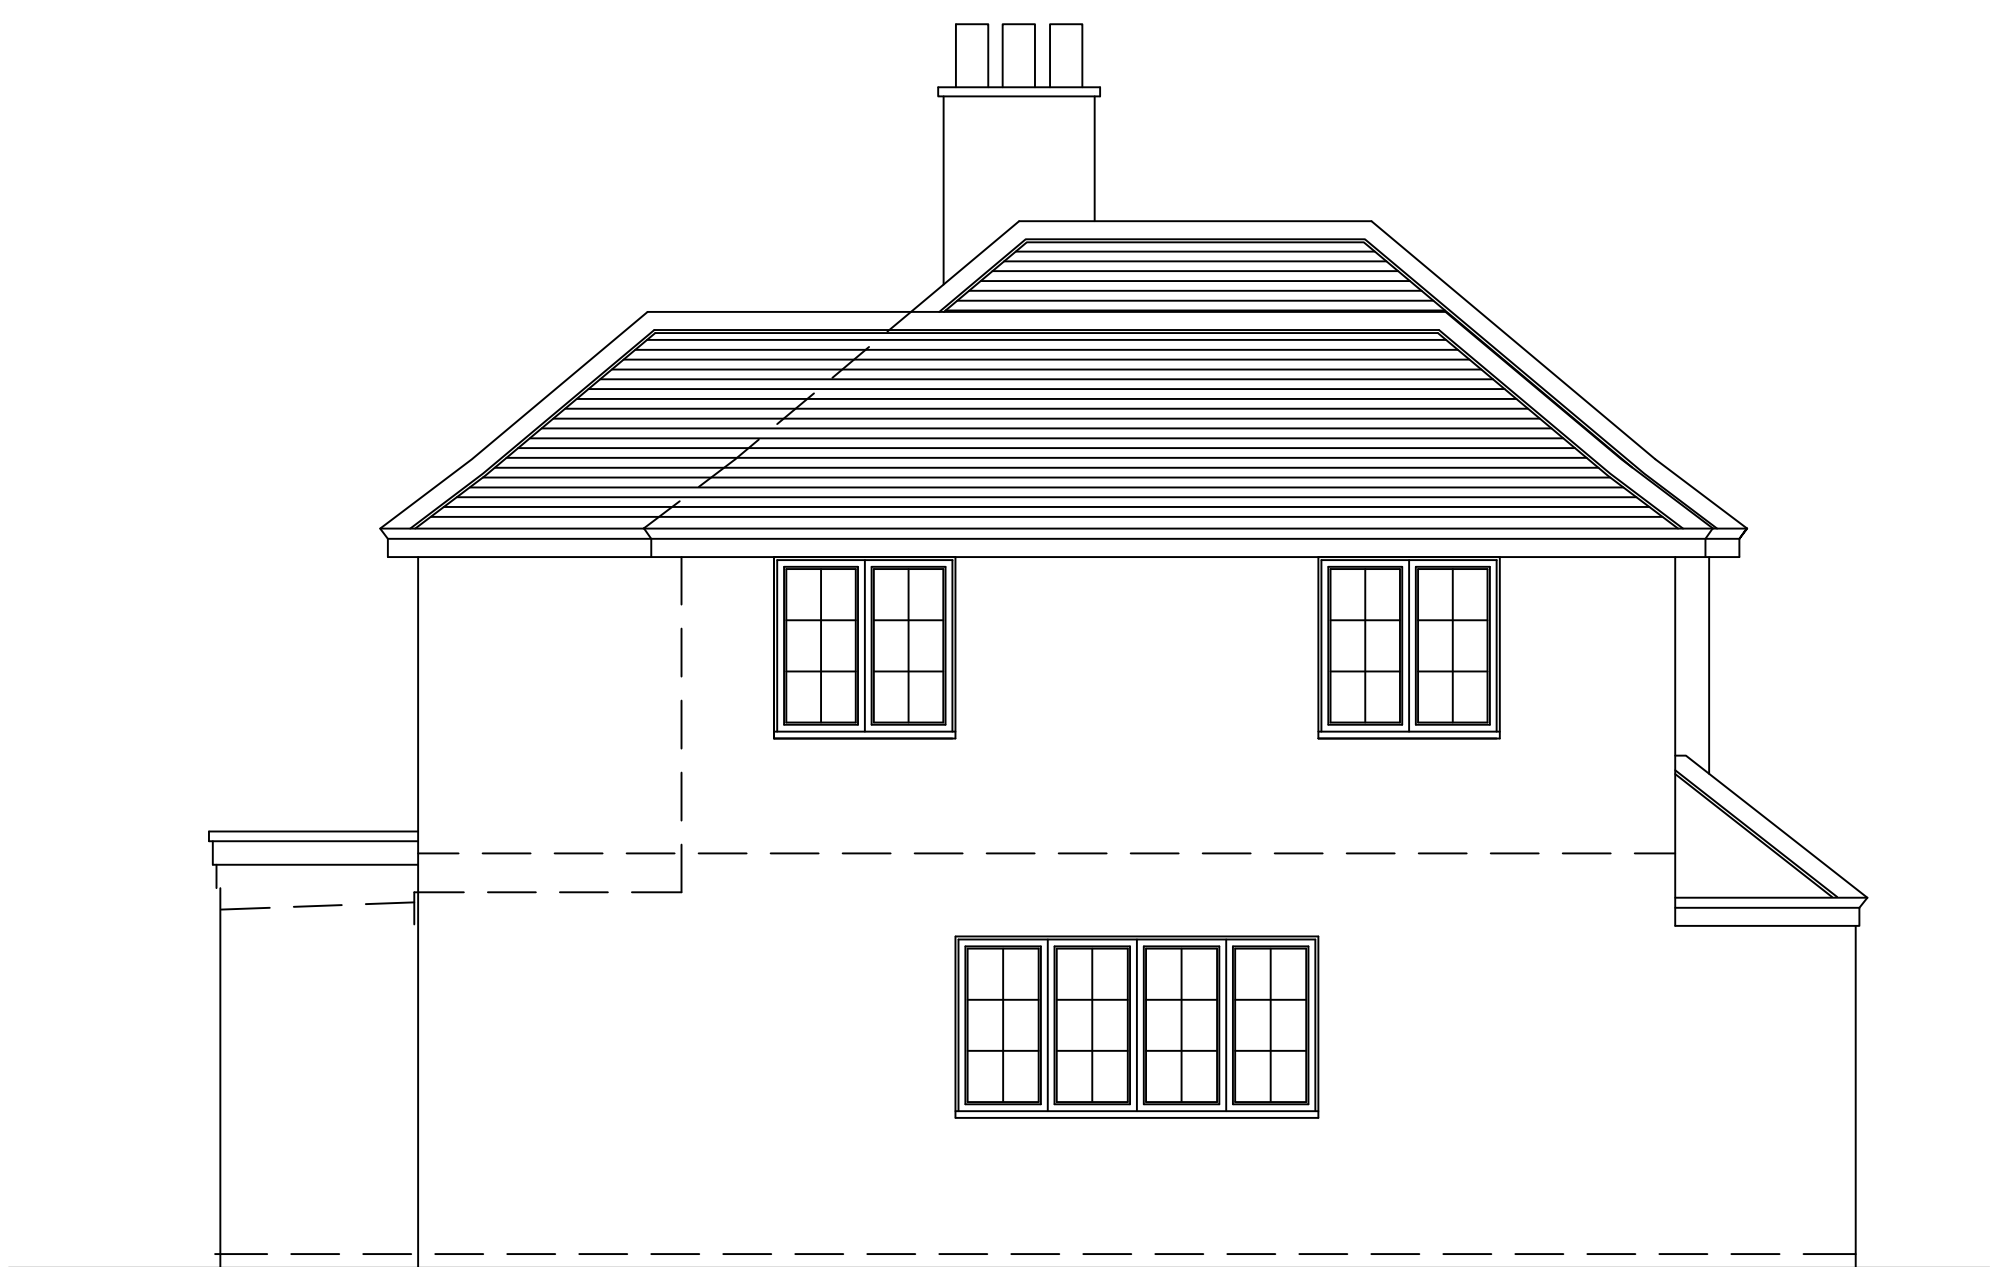

Side . South Elevation as Proposed

B | D

BELMONT DESIGNS  
ARCHITECTURAL PRACTICE

james@belmont-designs.co.uk  
www.belmont-designs.co.uk  
37 Ashenground Road  
Haywards Heath  
RH16 4PS  
Tel: 01444 455161 Mobile 07885 387900

NOTES

DO NOT SCALE OFF THIS DRAWING.

CHECK ALL DIMENSIONS ON SITE BEFORE ANY WORK IS COMMENCED.  
ALL GOODS MATERIALS AND WORKMANSHIP MUST CONFORM WITH CURRENT BUILDING REGULATIONS, BRITISH STANDARDS AND CODES OF PRACTICE.

|  |  |  |  |
|--|--|--|--|
|  |  |  |  |
|  |  |  |  |
|  |  |  |  |
|  |  |  |  |

| Rev | Date | By | Amendment |
|-----|------|----|-----------|
|-----|------|----|-----------|

Client  
**Mr & Mrs C Howes**

Site Address  
**3 Cottage Homes  
Truslers Hill Lane  
Albourne  
BN6 9 JL**

Project  
**Proposed two storey extension  
to the side of the property and  
replacement garage**

Drawing Title  
**Proposed Elevations**

|           |         |            |     |
|-----------|---------|------------|-----|
| Date      | Scale   | Drawn By   | JM  |
| June 2025 | 1:50@A1 | Checked By | JTM |
| Job No    | Dwg No  | Rev        |     |
| B.017.25  | 03      | *          |     |