




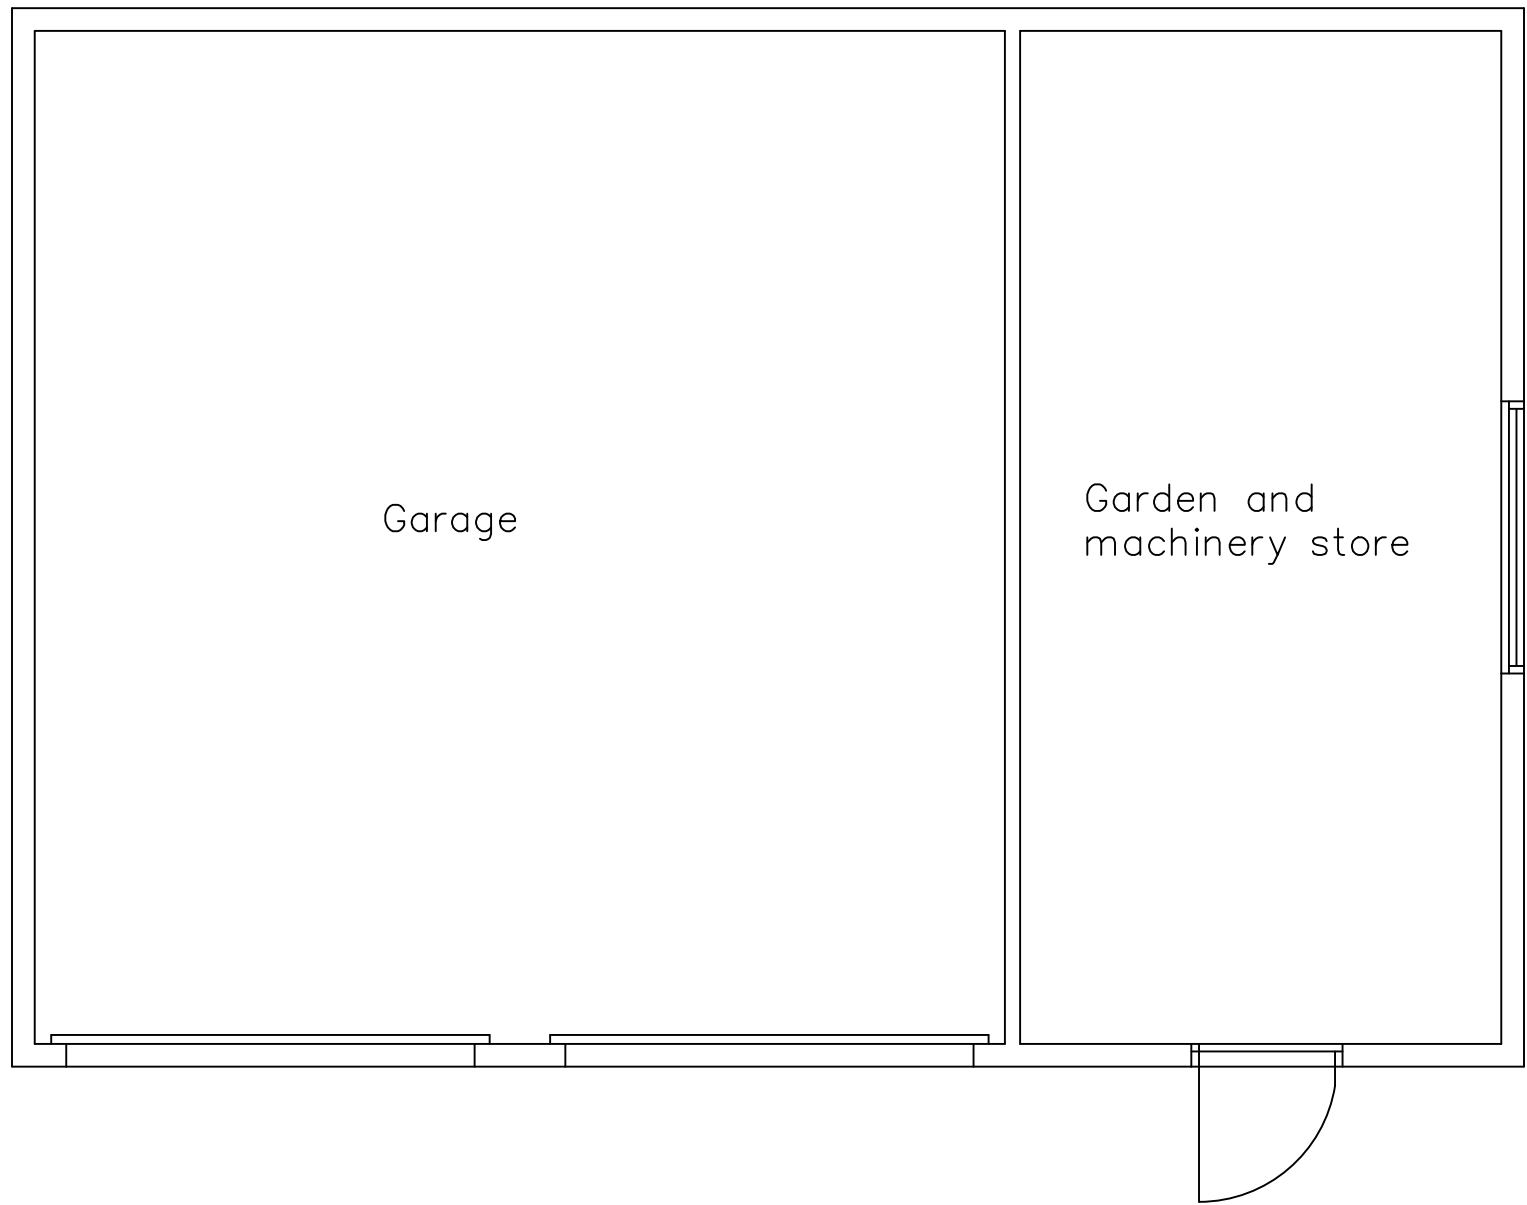


Garage Floor Plan as Proposed

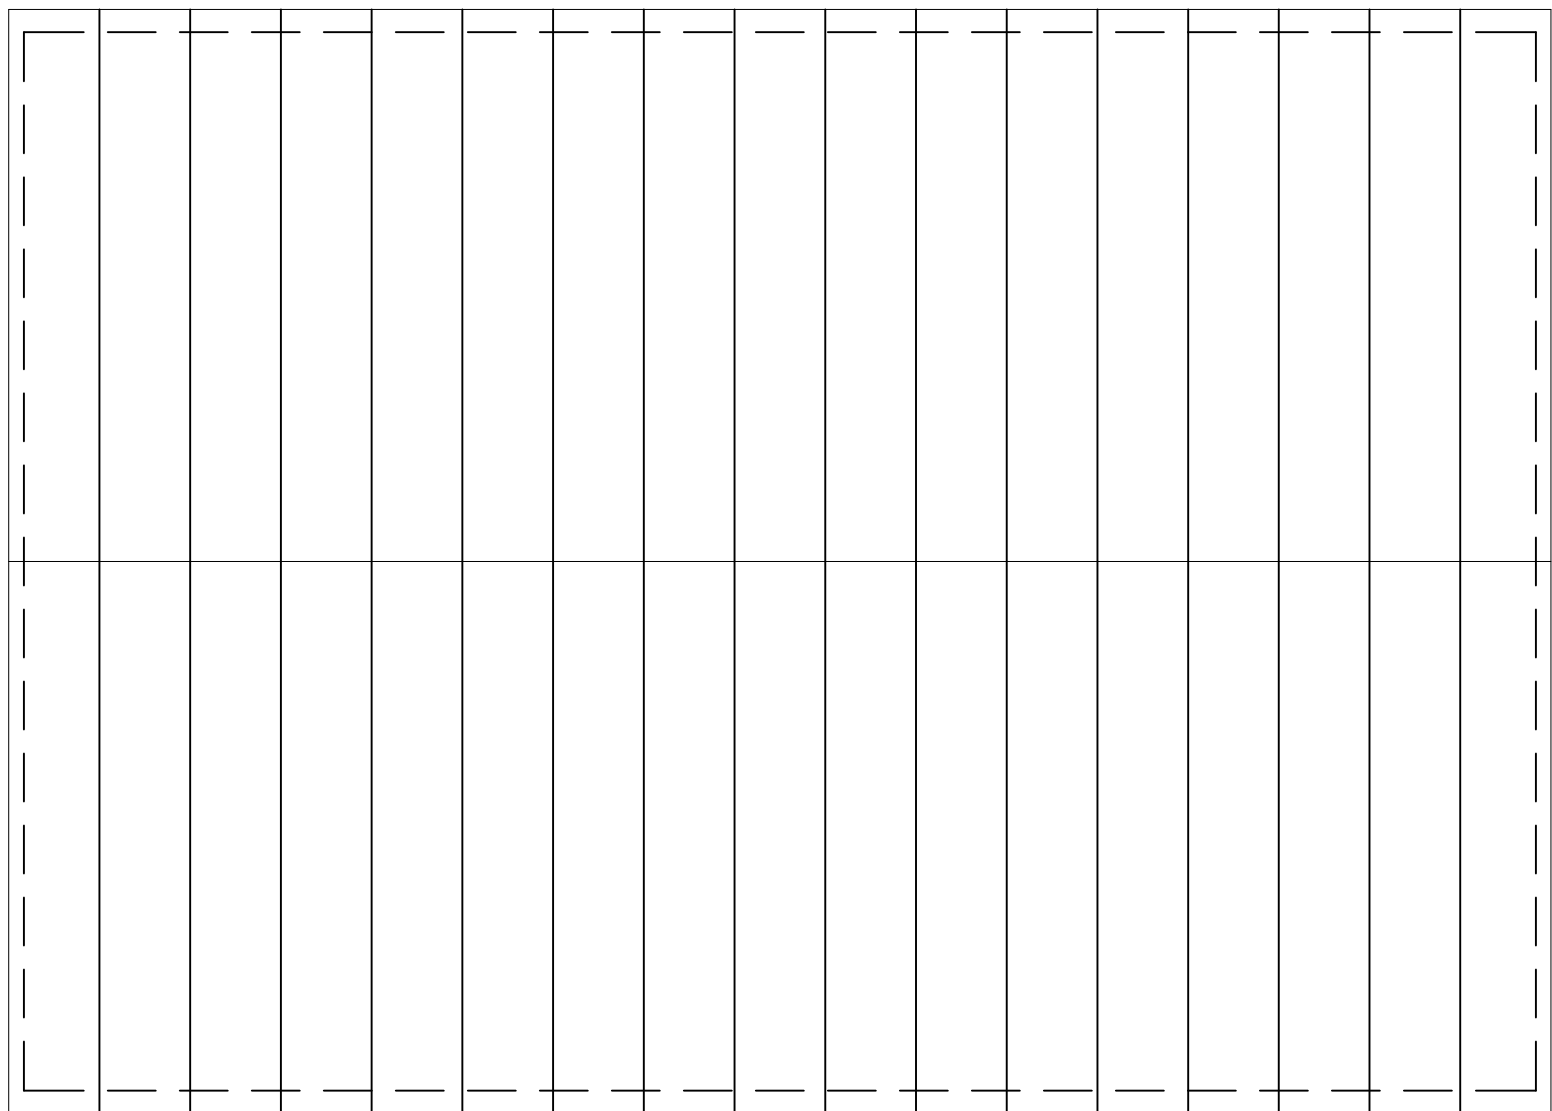



Garage Roof Plan as Proposed

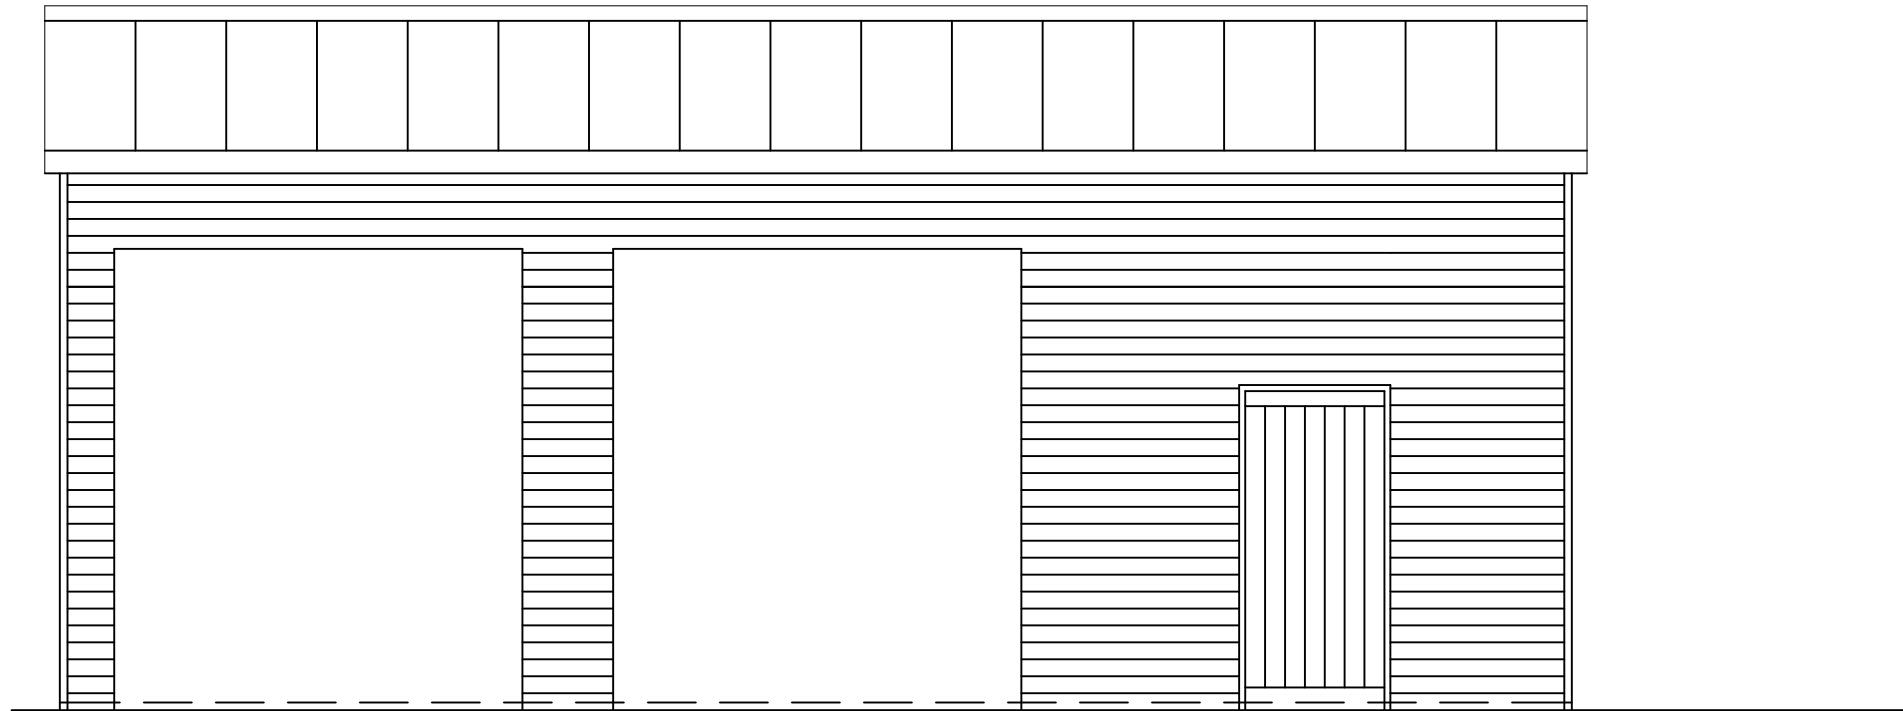


North Elevation Garage as Proposed

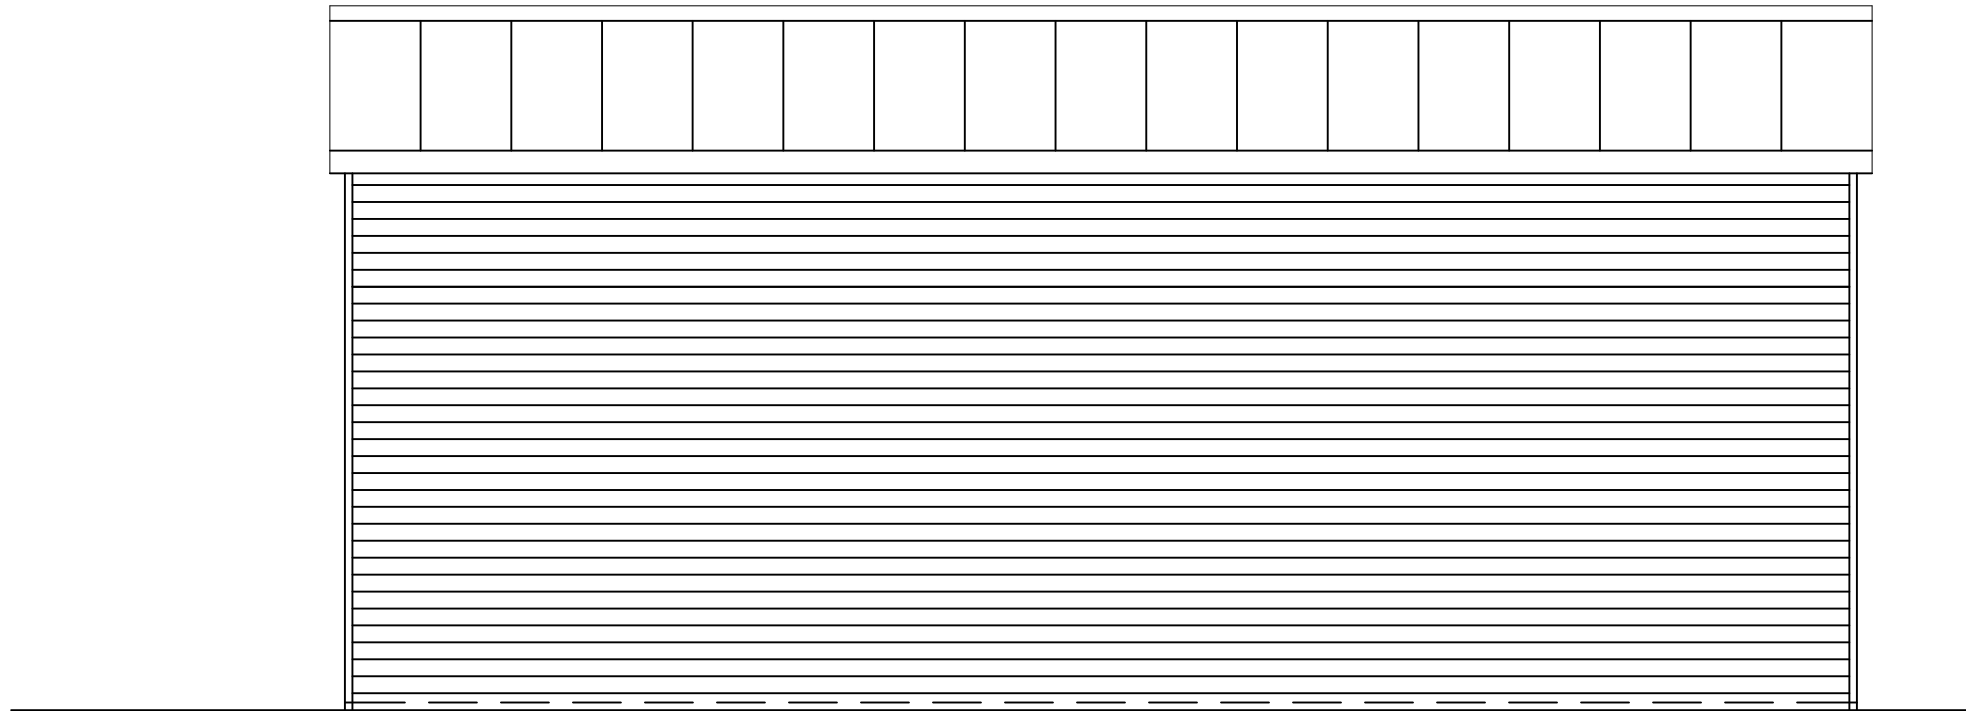

South Elevation Garage as Proposed

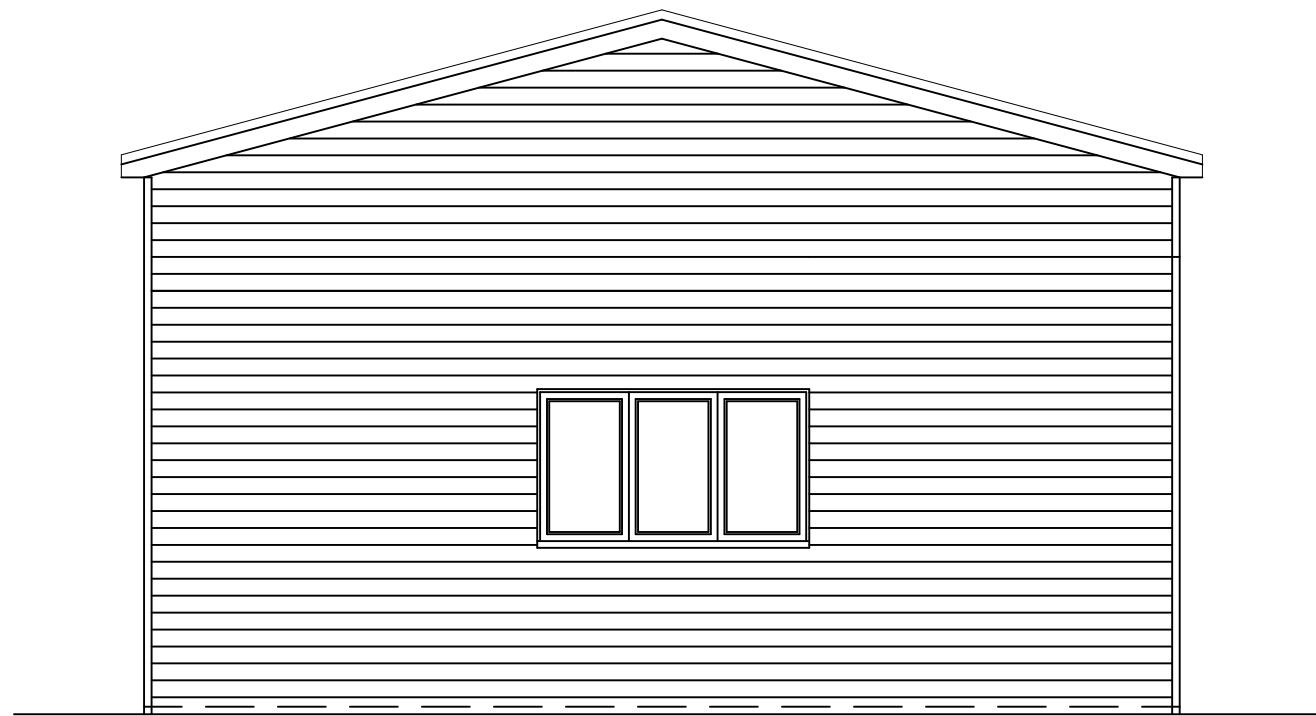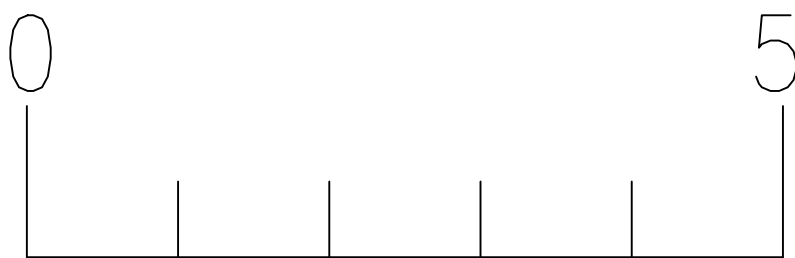

West Elevation Garage as Proposed

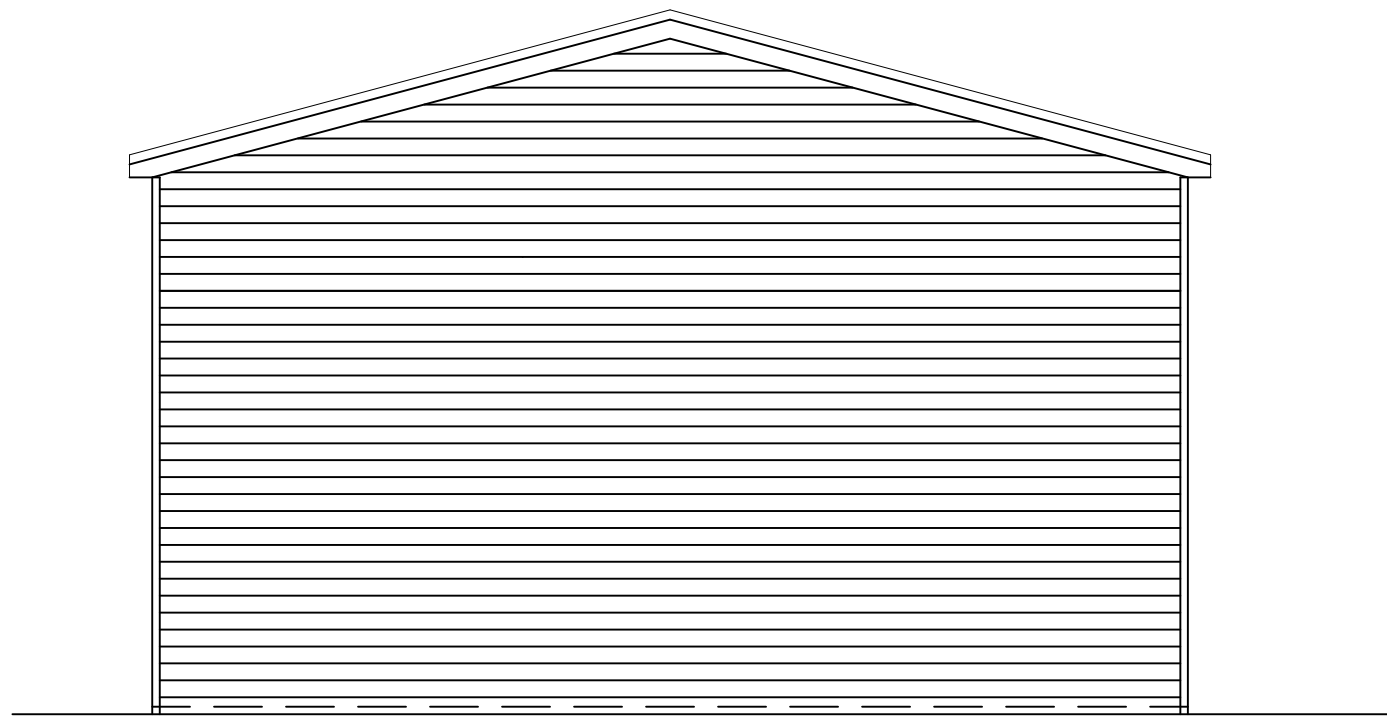

East Elevation Garage as Proposed

B | D

BELMONT DESIGNS
ARCHITECTURAL PRACTICE

james@belmont-designs.co.uk
www.belmont-designs.co.uk
37 Ashenground Road
Haywards Heath
RH16 4PS
Tel: 01444 455161 Mobile 07885 387900

NOTES

DO NOT SCALE OFF THIS DRAWING.

CHECK ALL DIMENSIONS ON SITE BEFORE ANY WORK IS COMMENCED.
ALL GOODS MATERIALS AND WORKMANSHIP MUST CONFORM WITH CURRENT BUILDING REGULATIONS, BRITISH STANDARDS AND CODES OF PRACTICE.

Rev	Date	By	Amendment

Client
Mr & Mrs C Howes

Site Address
**3 Cottage Homes
Truslers Hill Lane
Albourne
BN6 9 JL**

Project
**Proposed two storey extension
to the side of the property and
replacement garage**

Drawing Title
**Proposed Garage Floor Plan
and Elevations**

Date	Scale	Drawn By	JM
June 2025	1:50@A1	Checked By	JTM
Job No	Dwg No	Rev	
B.017.25	05	*	