



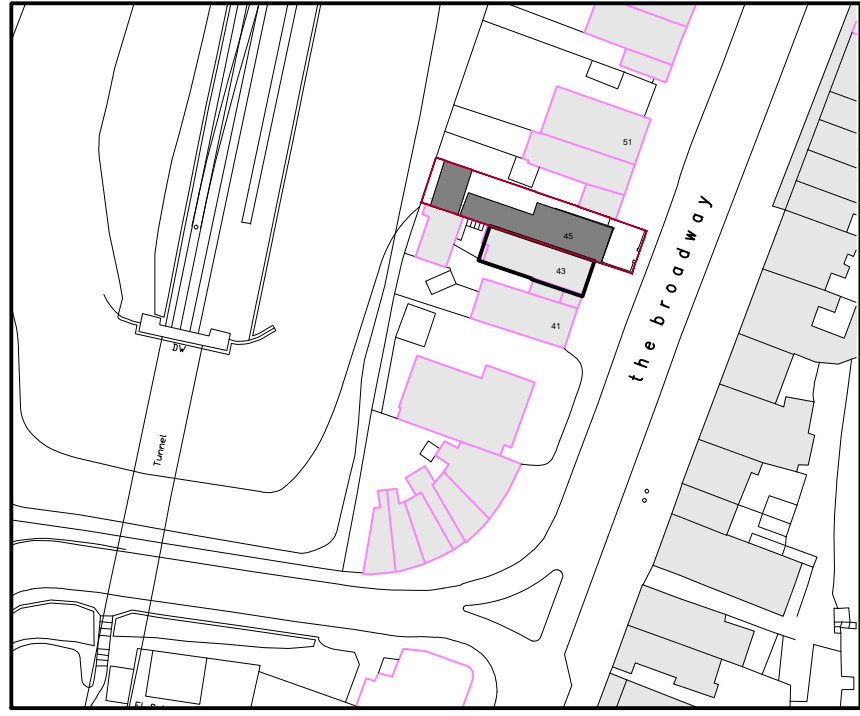


Location plan 1:1250

Scale In Metres


0 25 50 75 100

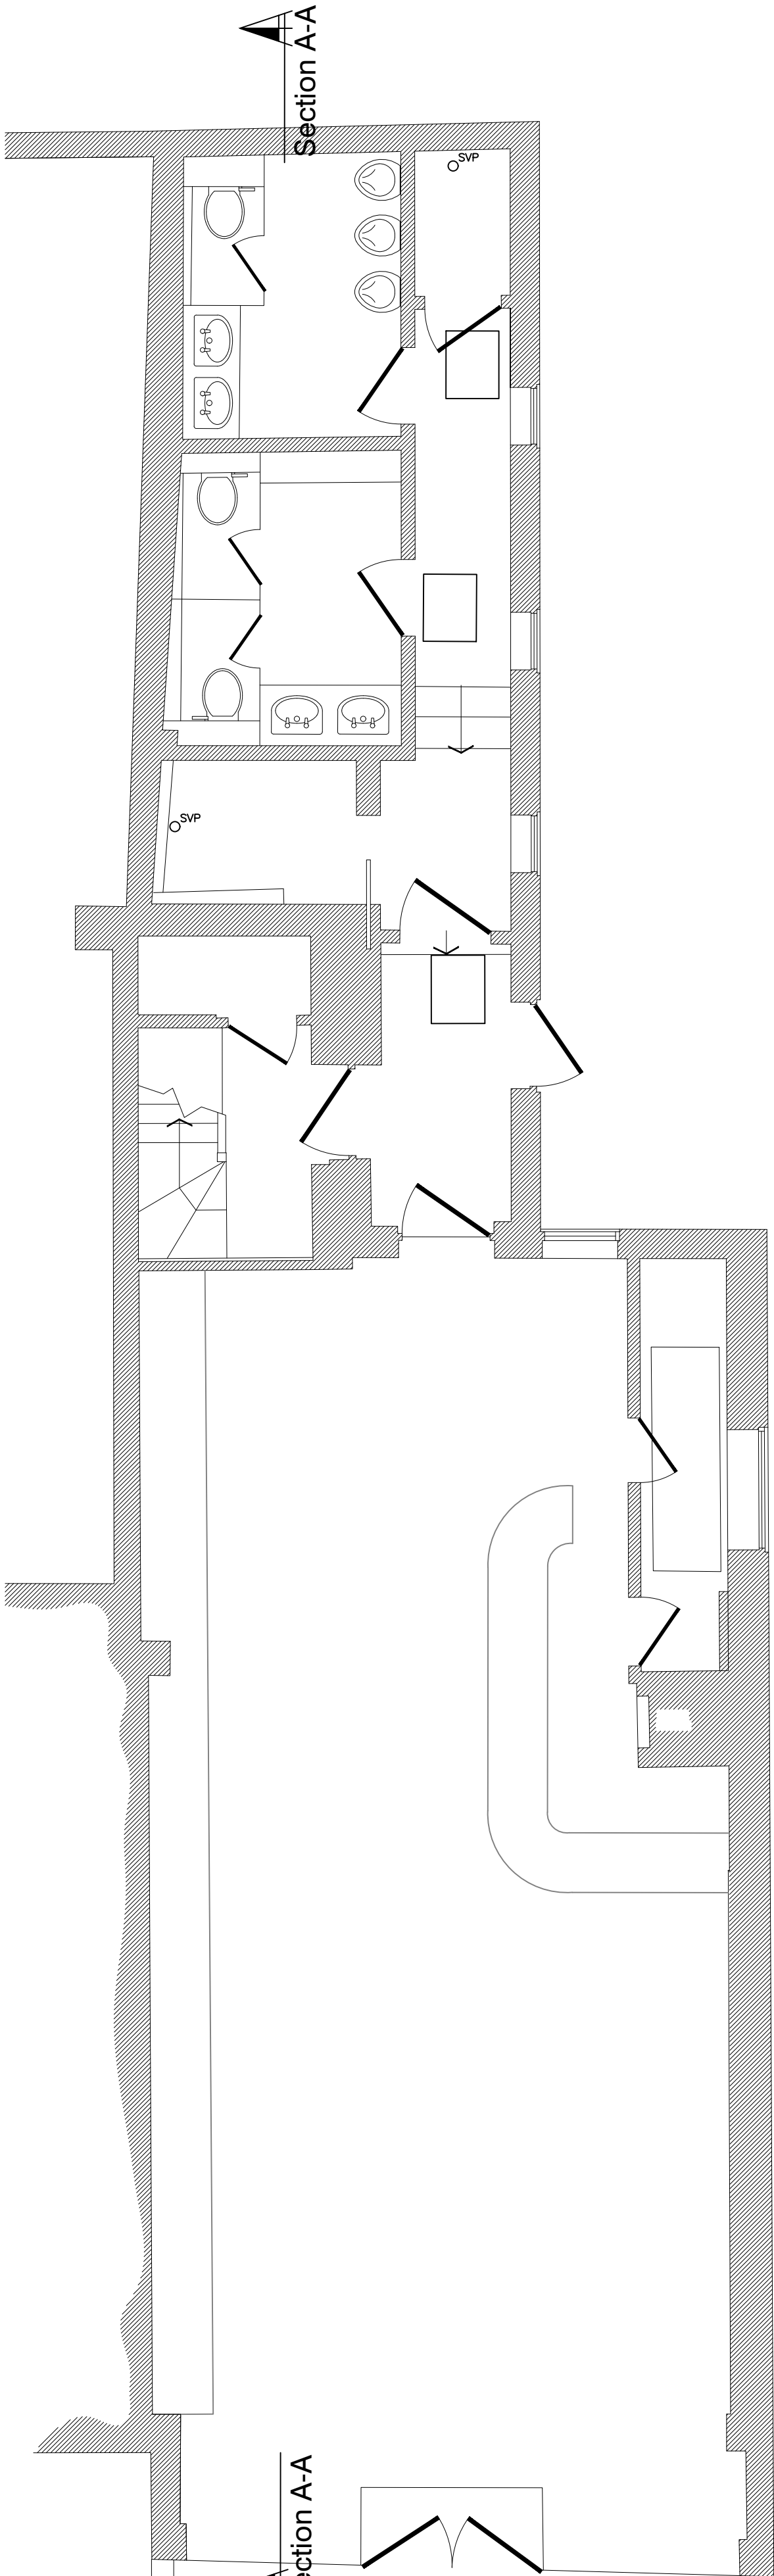

Ground Floor Plan 1:50

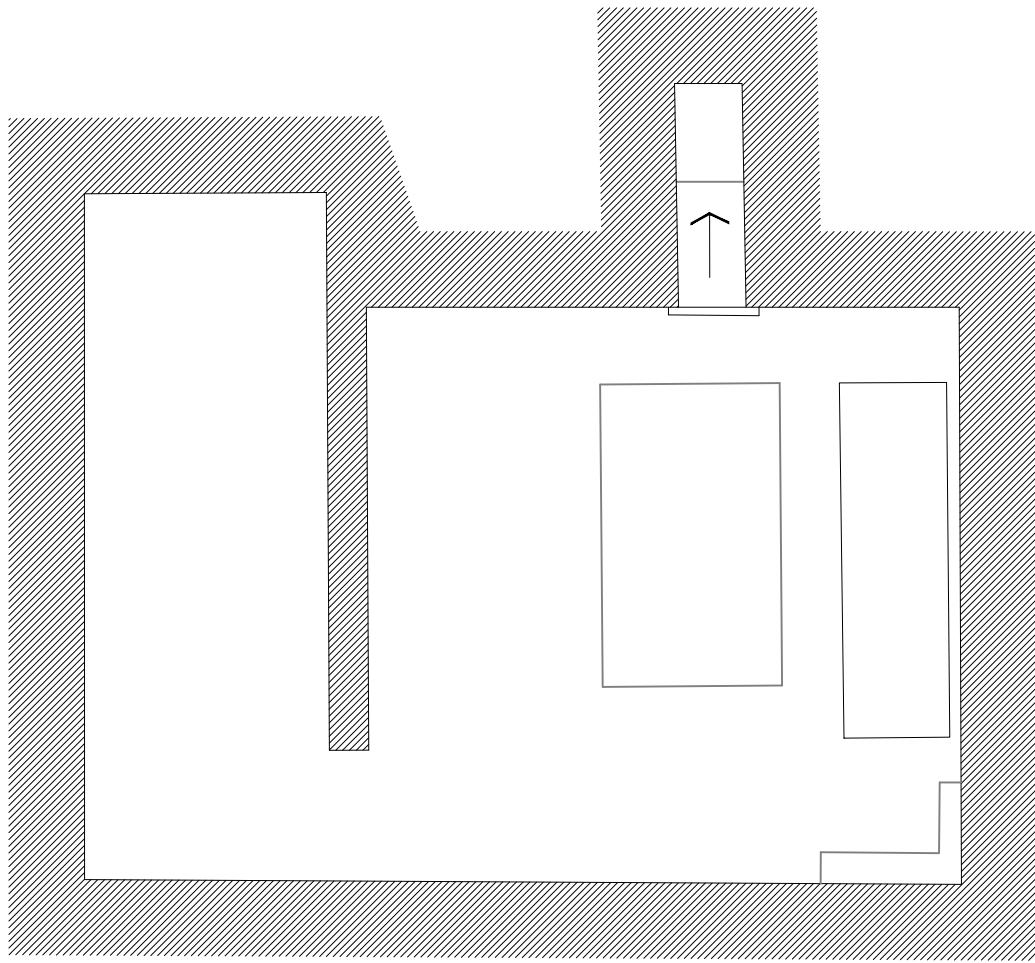


Baswment Plan 1:50

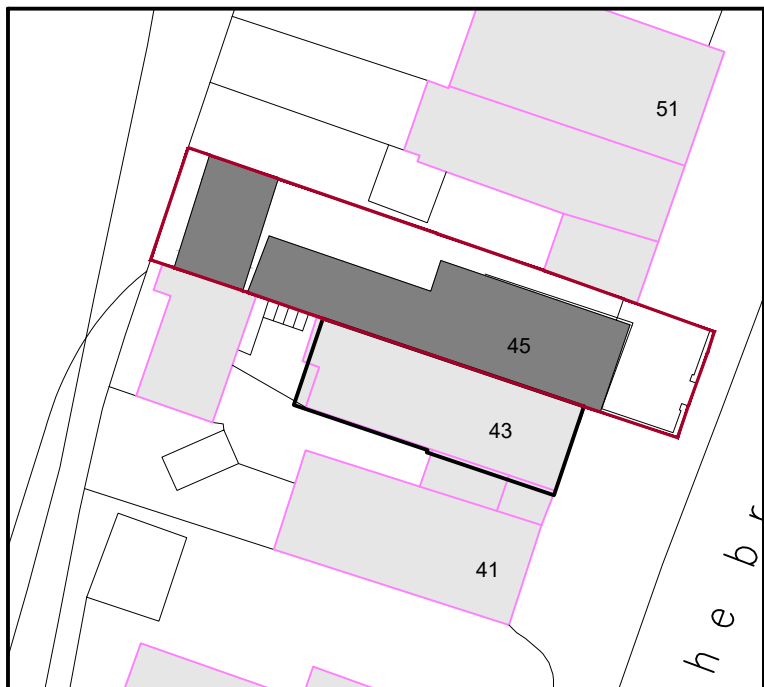


Block plan 1:500

Scale In Metres

0 10 20 30 40

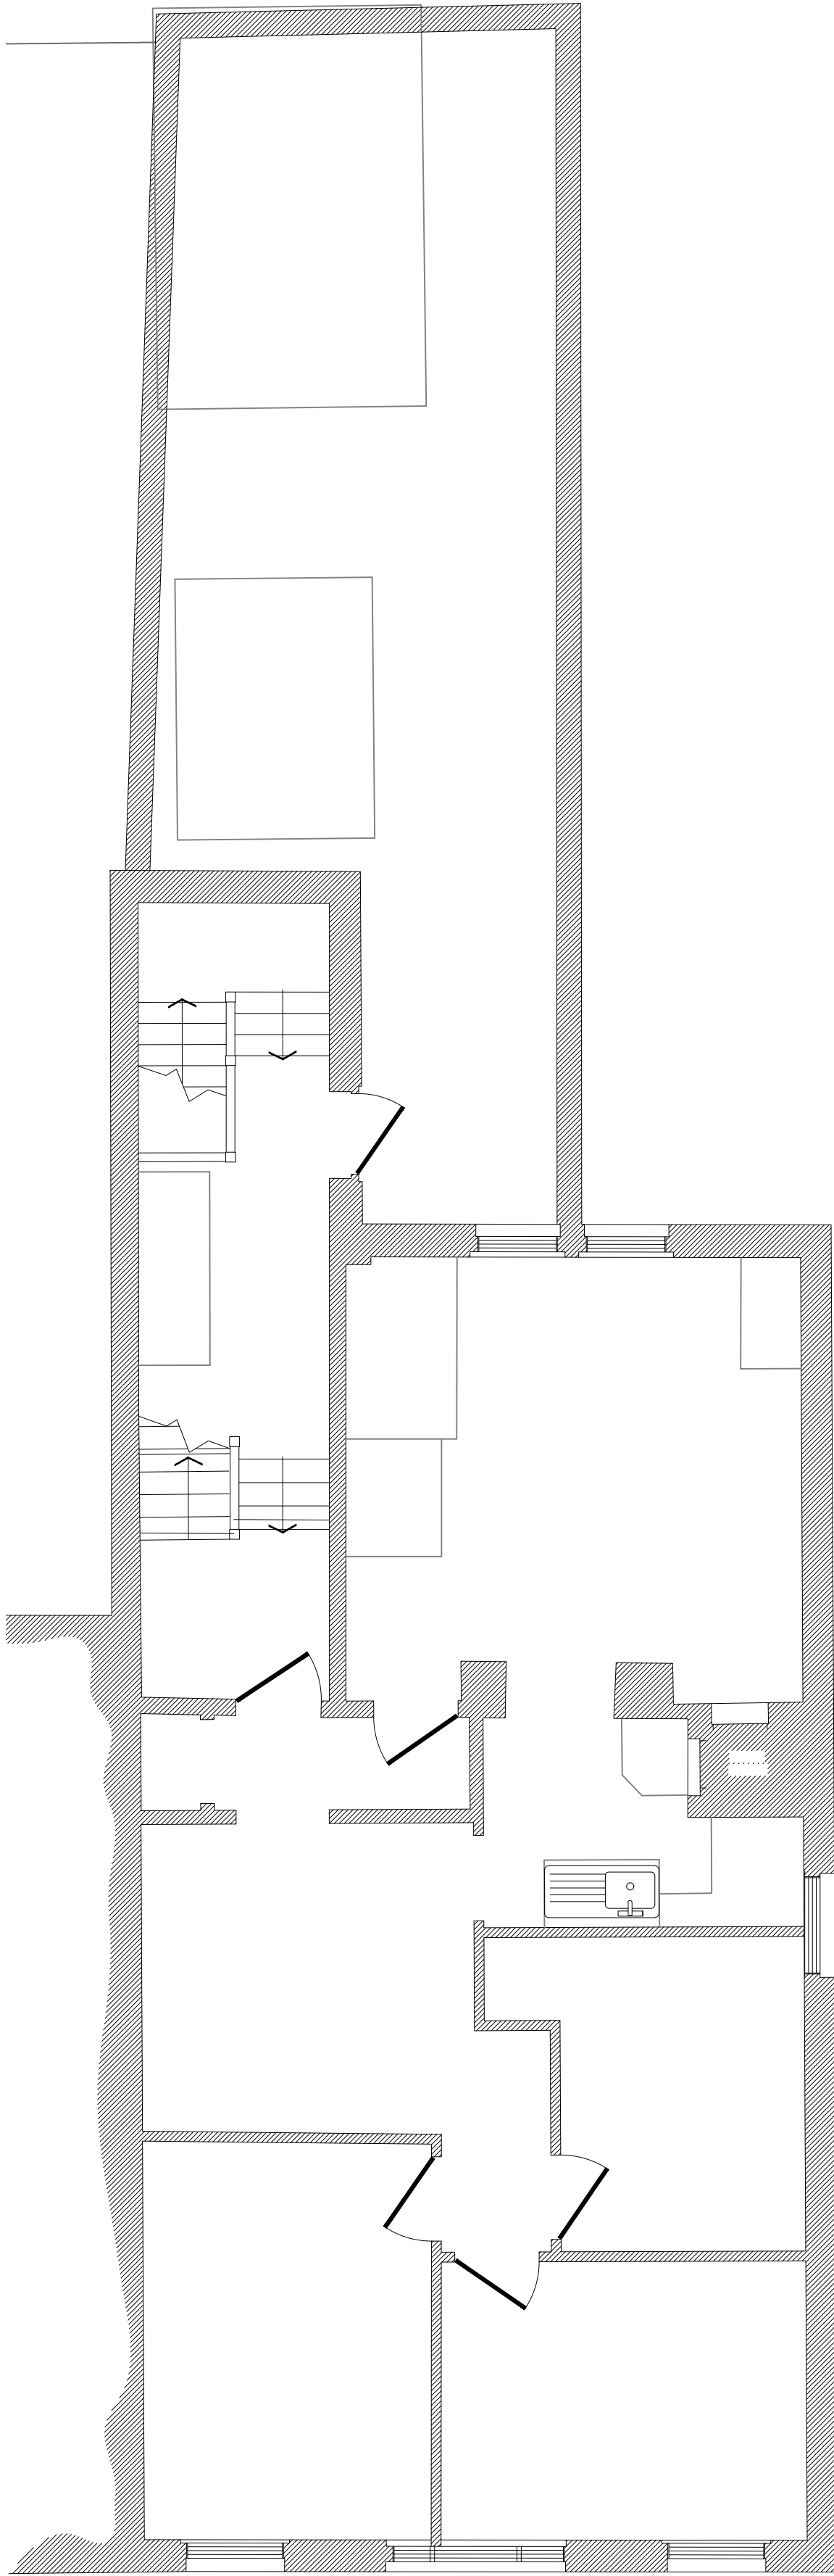

First Floor Plan & Ground floor roof plan 1:50

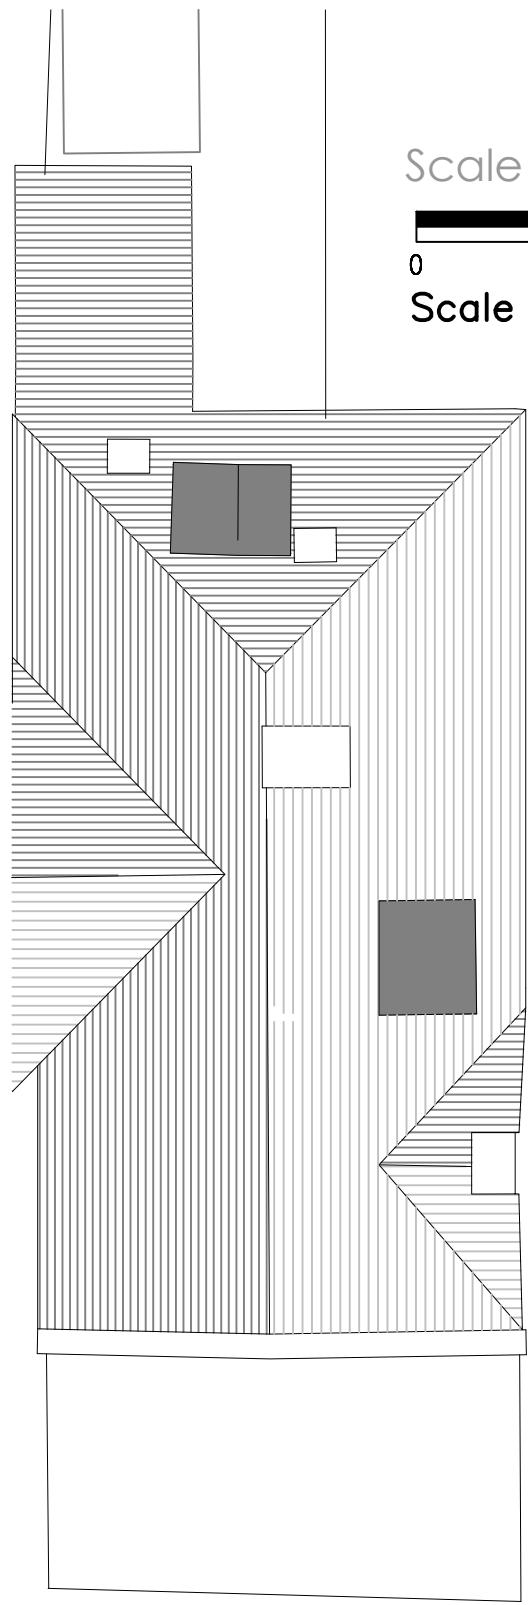


Roof Plan 1:100

Scale 1:100

Scale In Metres

0 2.5 5 7.5 10

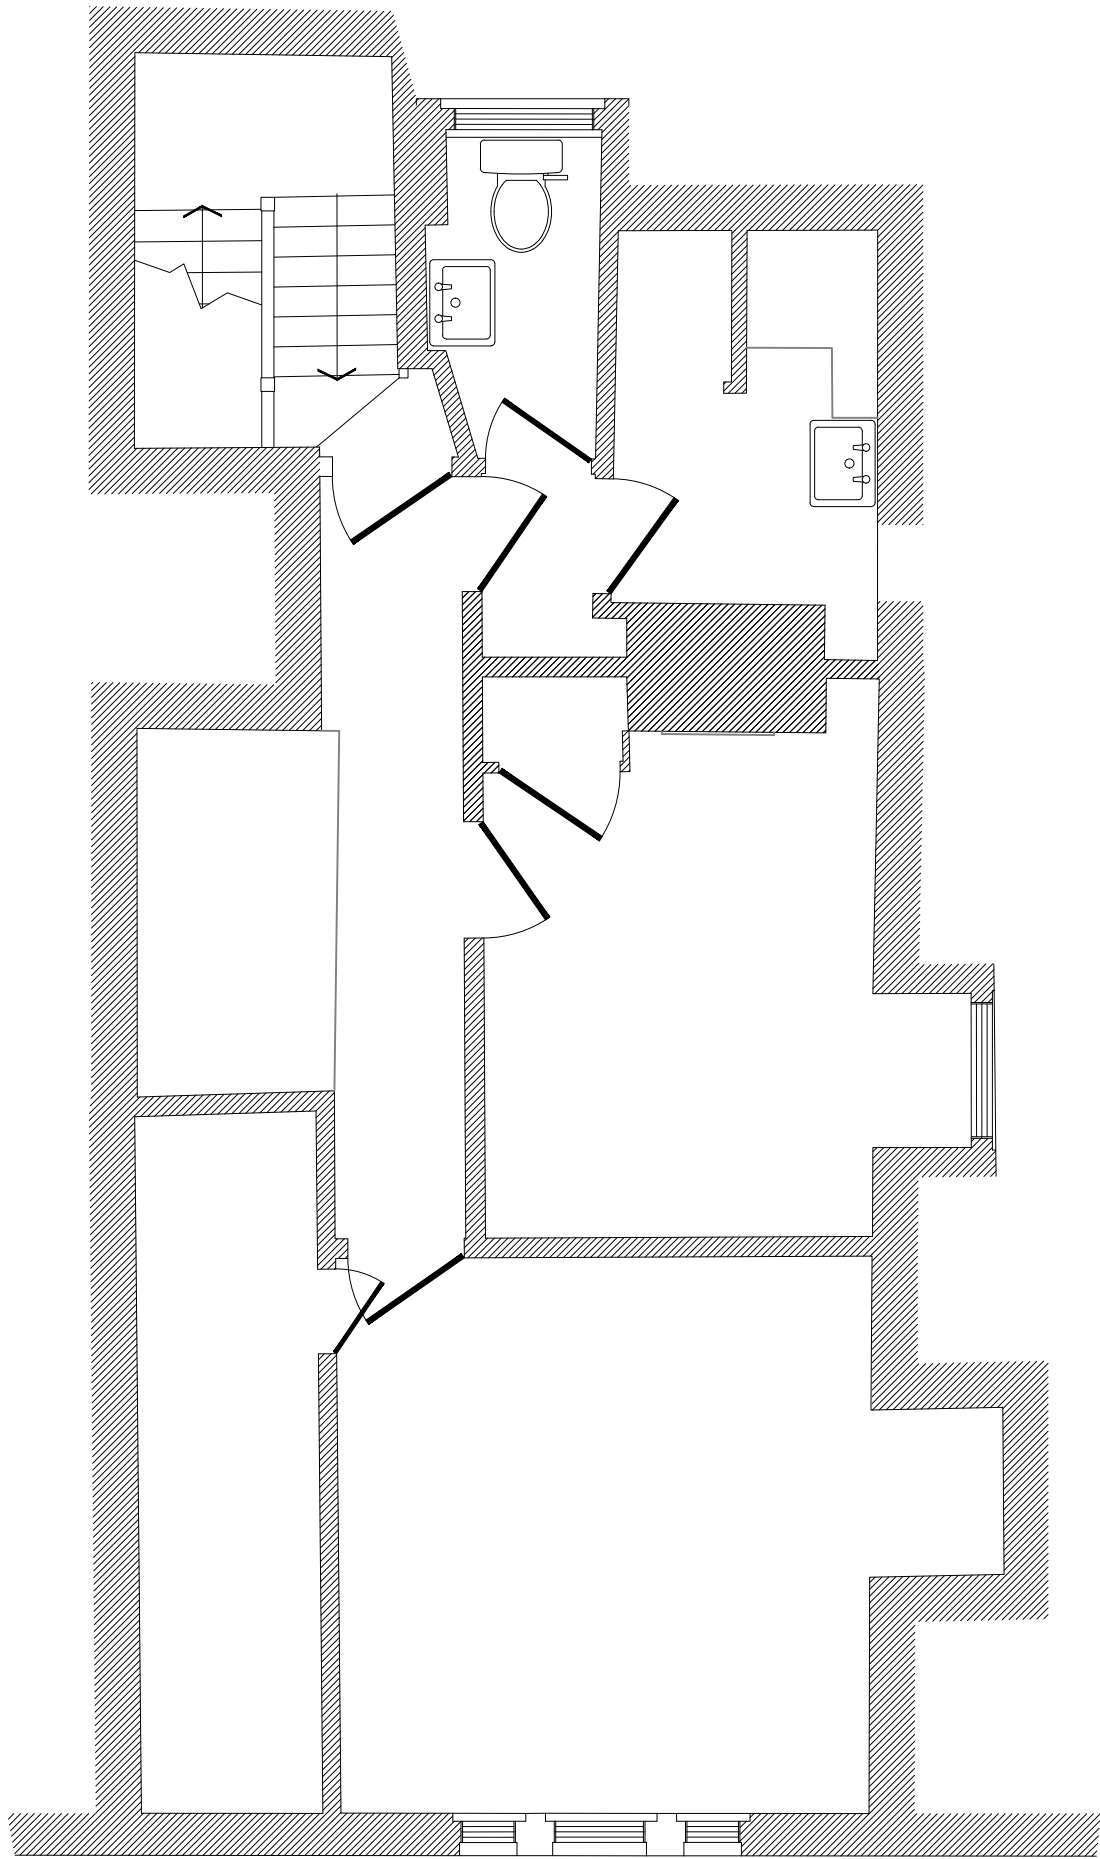

Second Floor Plan 1:50

rev.	date	comment
amendments		
k/aarchitects		
client Hammer It Homes Properties Ltd.		
job 45 Broadway Haywards Heath		
drawing number 298.EXG.01		
drawing title existing plans		
date Oct' '24	scale/original sheet size Varies @ A1	RIBA work stage 1
Do not scale off drawing Check all dimensions on site before all work is commenced All goods materials workmanship to conform with current building regulations BS and CDM © Copyright K/A Architects Ltd.		
K/A architects limited 27 Parkside Road Haywards Heath West Sussex BN16 1PU		
telephone 07712 649 542 email k/a.architects@gmail.com www.k/aarchitects.co.uk		
Company No. 6588521 Registered Office 27 Parkside Road Haywards Heath, BN16 1PU		