




Front (Street) Elevation (1:100)




Side Elevation 1:100

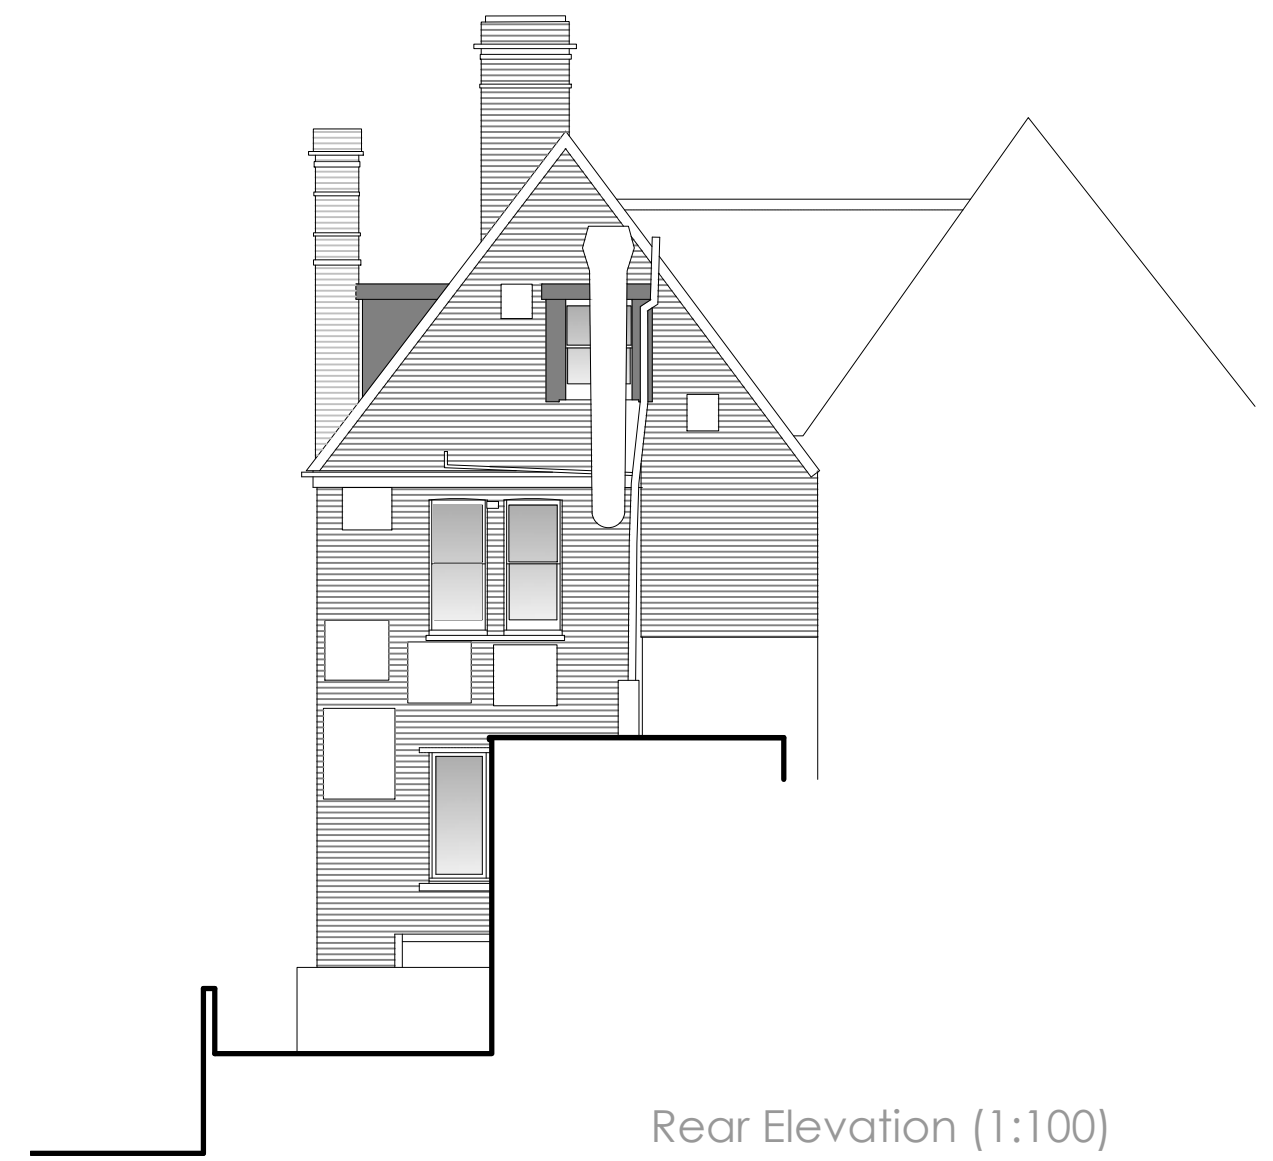

Rear Elevation (1:100)

0 2.5 5 7.5 10
Scale In Metres

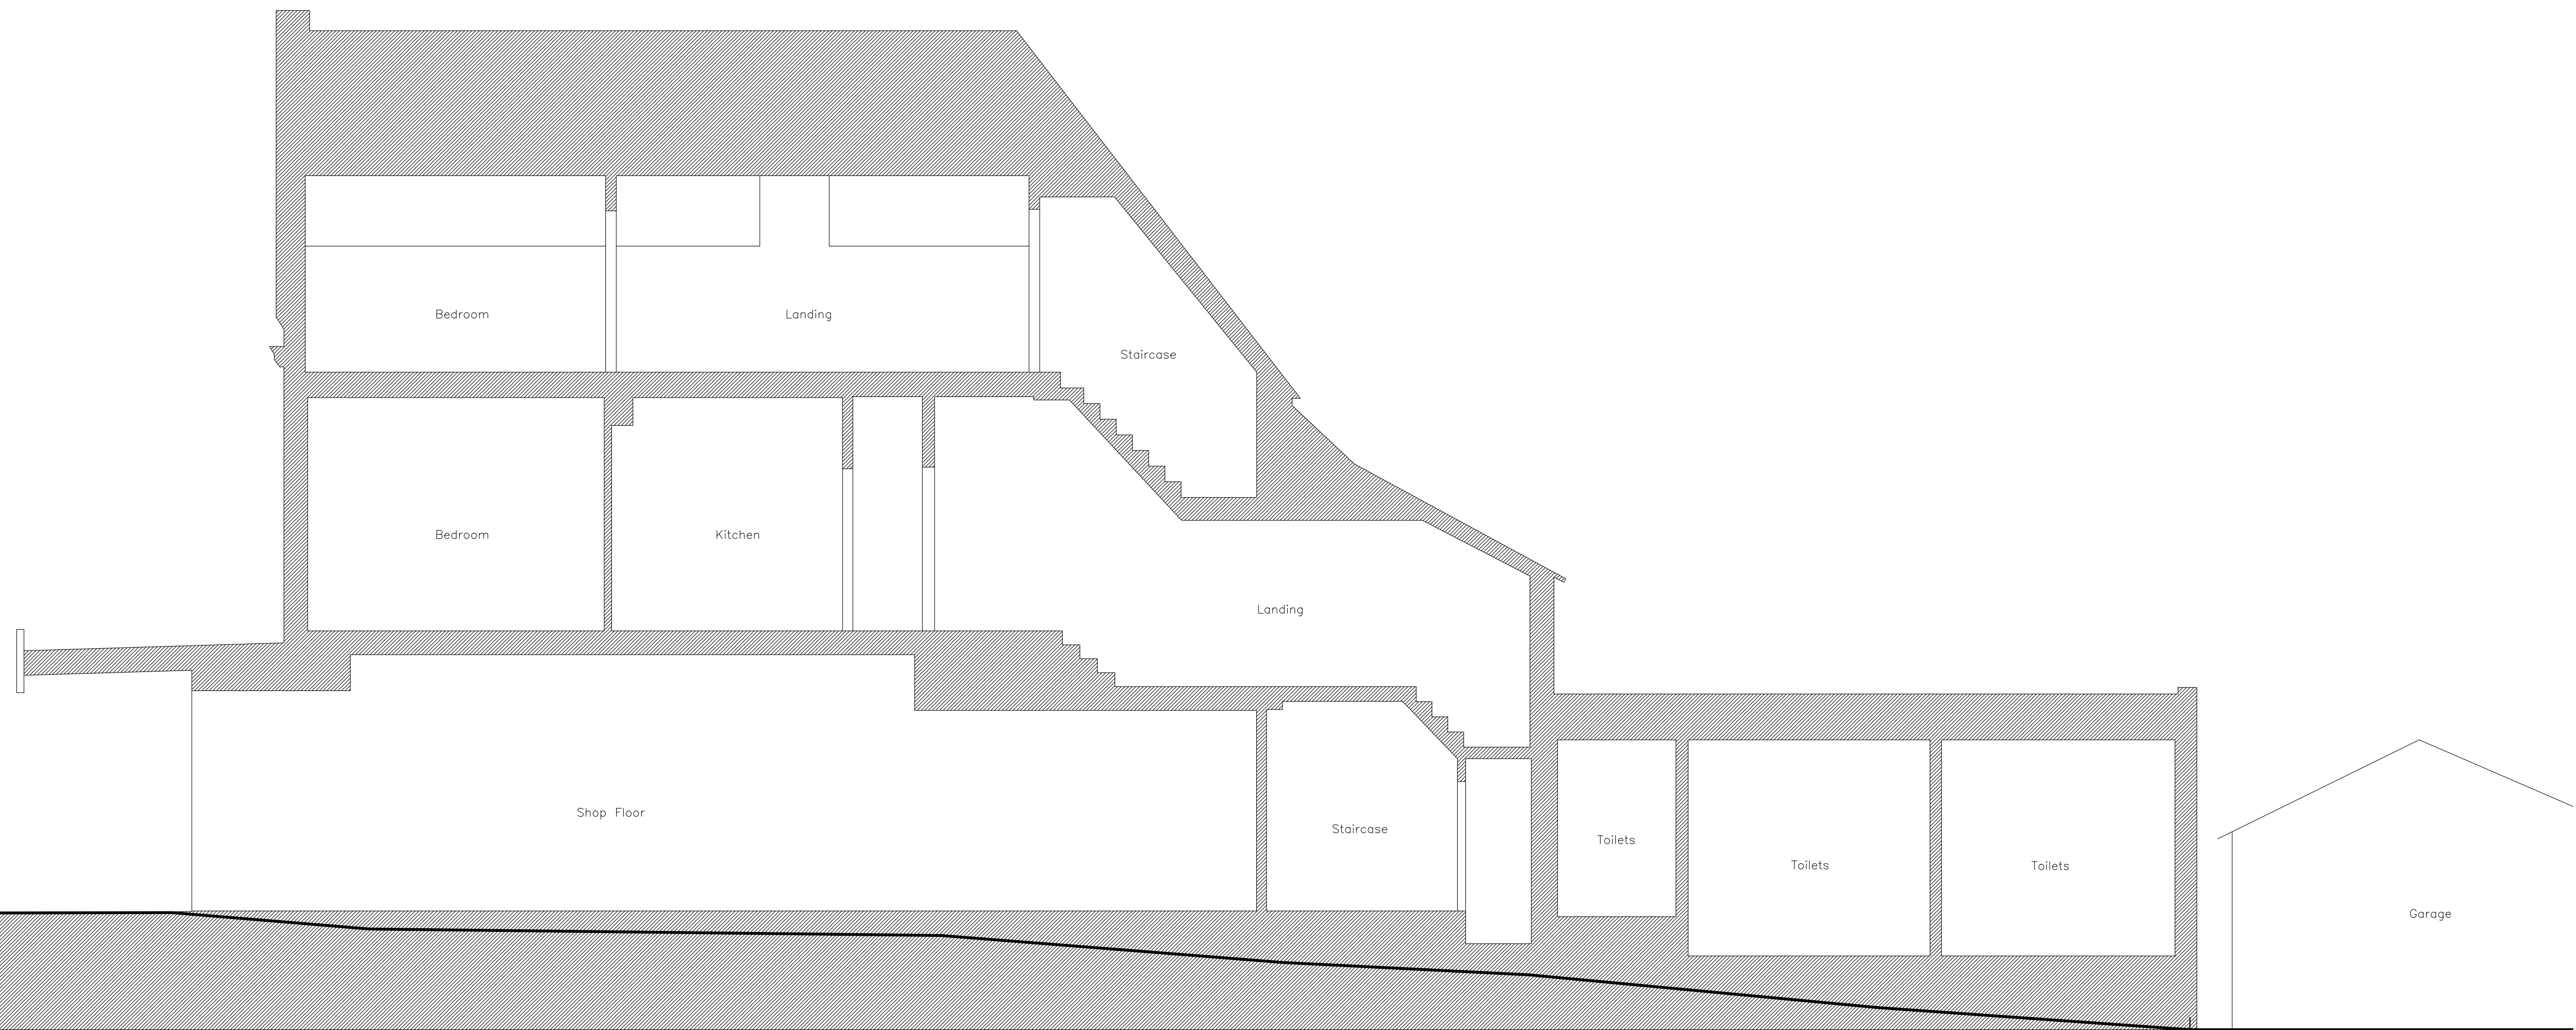

Section 1:50

rev.	date	comment
amendments		
k aarchitects		
client Hammer It Homes Properties Ltd.		
job 45 Broadway Haywards Heath		
drawing number 298.EXG.02		
drawing title existing elevations and section A-A		
date Oct '24	scale/original sheet size Varies @ A1	RIBA work stage 1
Do not scale off drawing Check all dimensions on site before all work is commenced All goods materials workmanship to conform with current building regulations BS5 and CDM © Copyright K A Architects Ltd.		
K A architects limited 27 Arden Road Haywards Heath West Sussex, BN16 1PJ	telephone 07712 649 542 email k a.architects@gmail.com www.k aarchitects.co.uk	Company No. 6588521 Registered Office 27 Arden Road, Haywards Heath, BN16 1PJ