




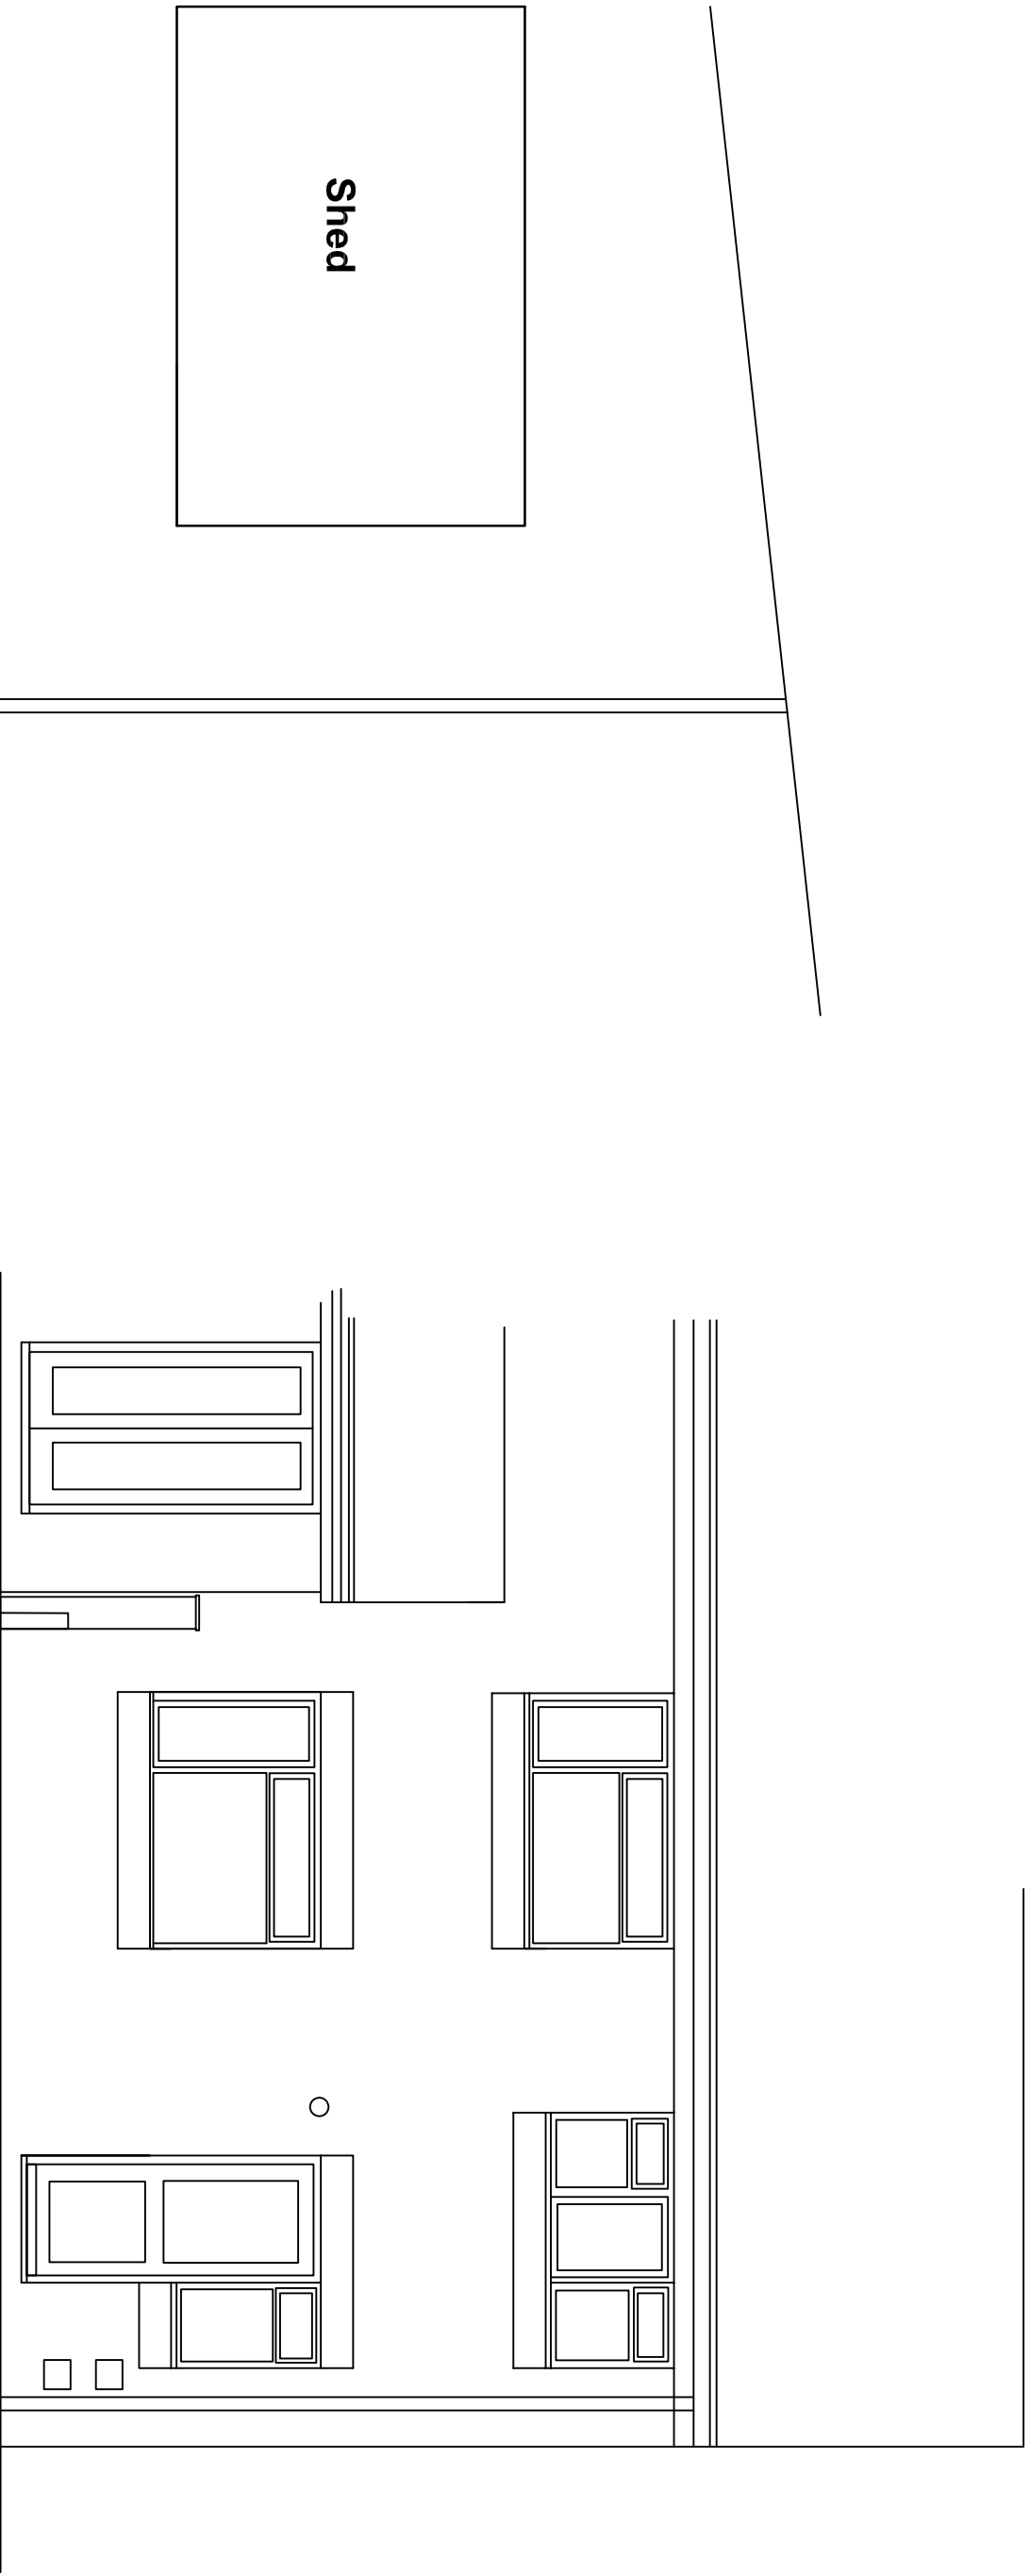



North Elevation

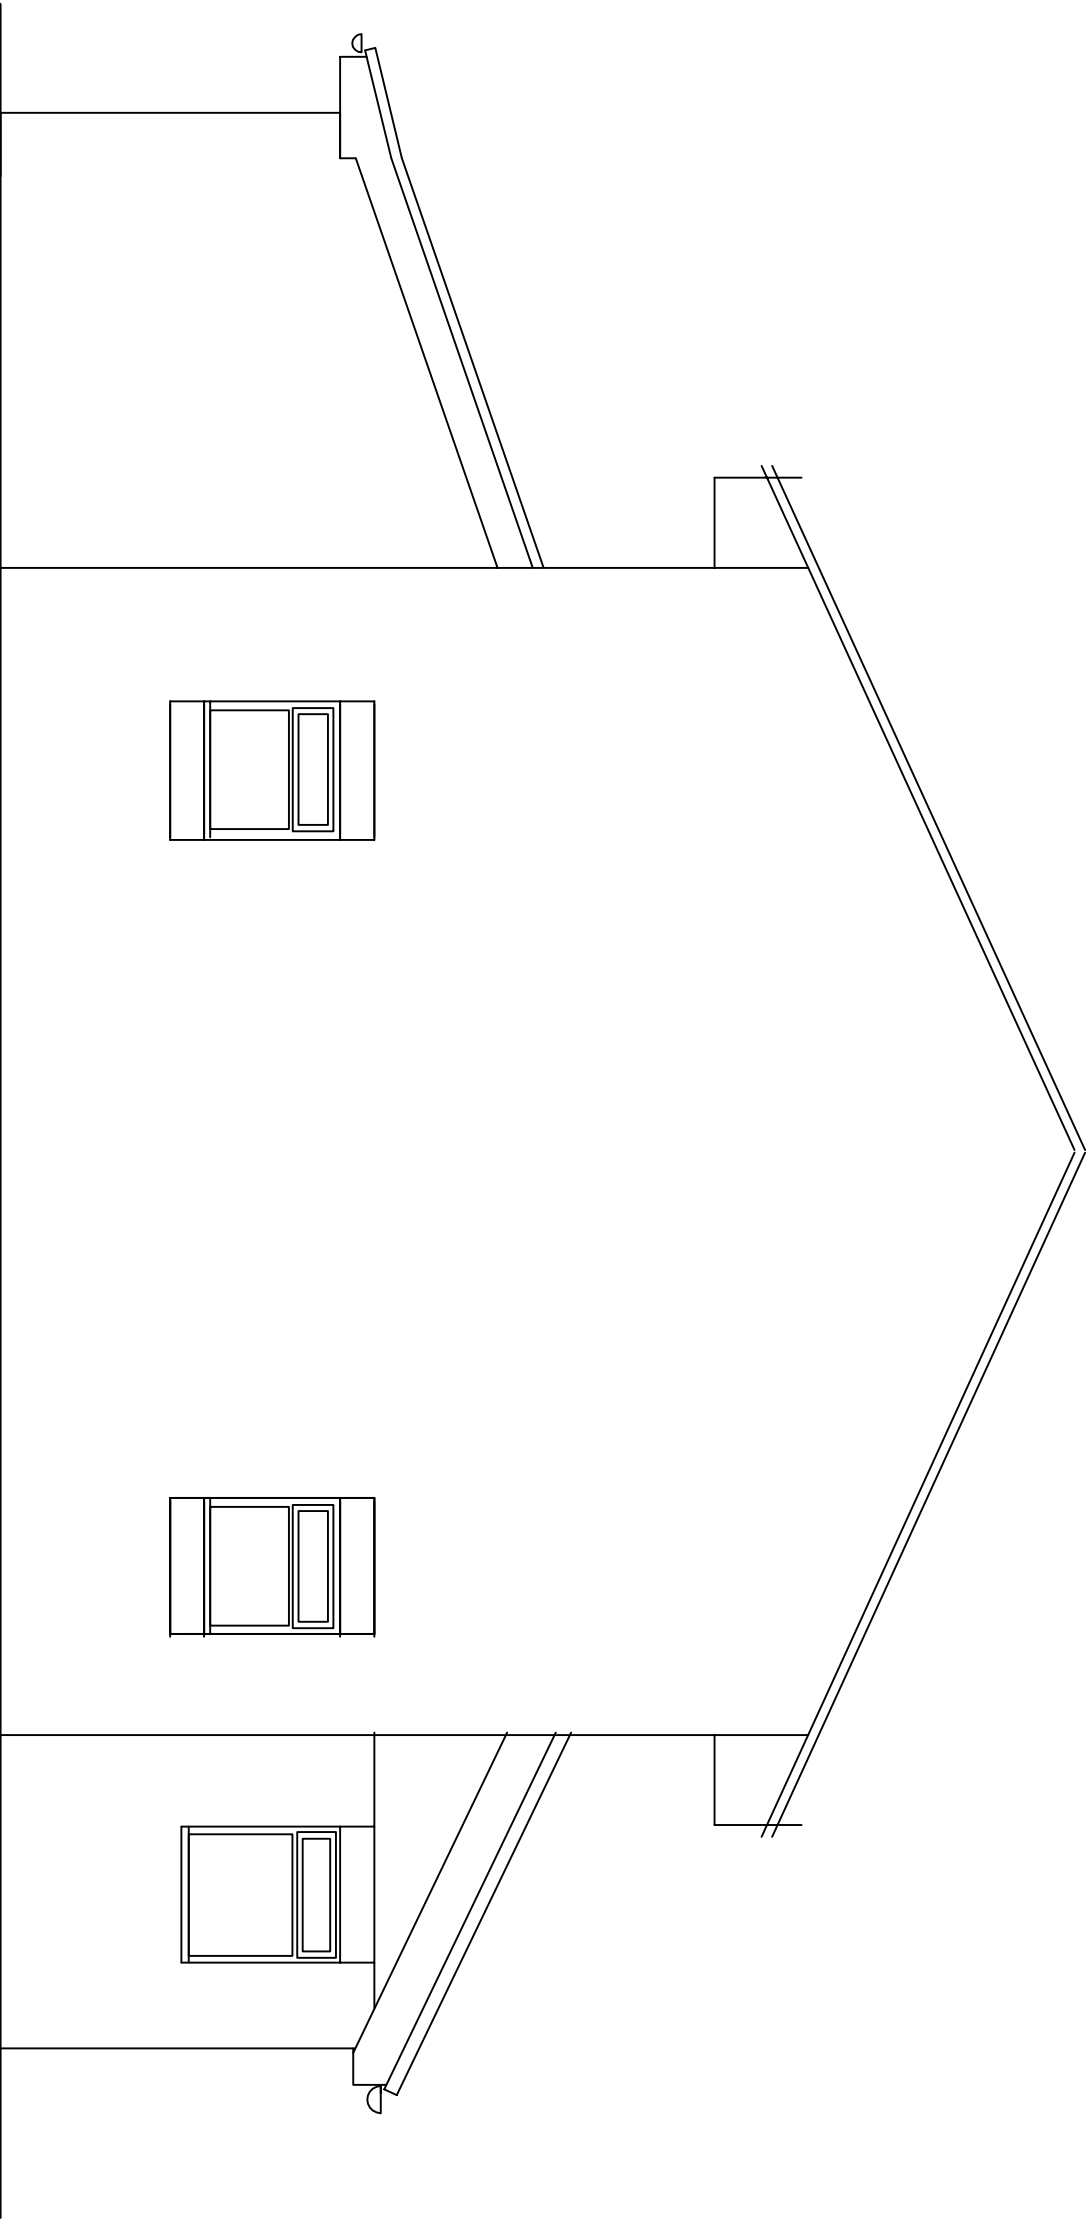

West Elevation

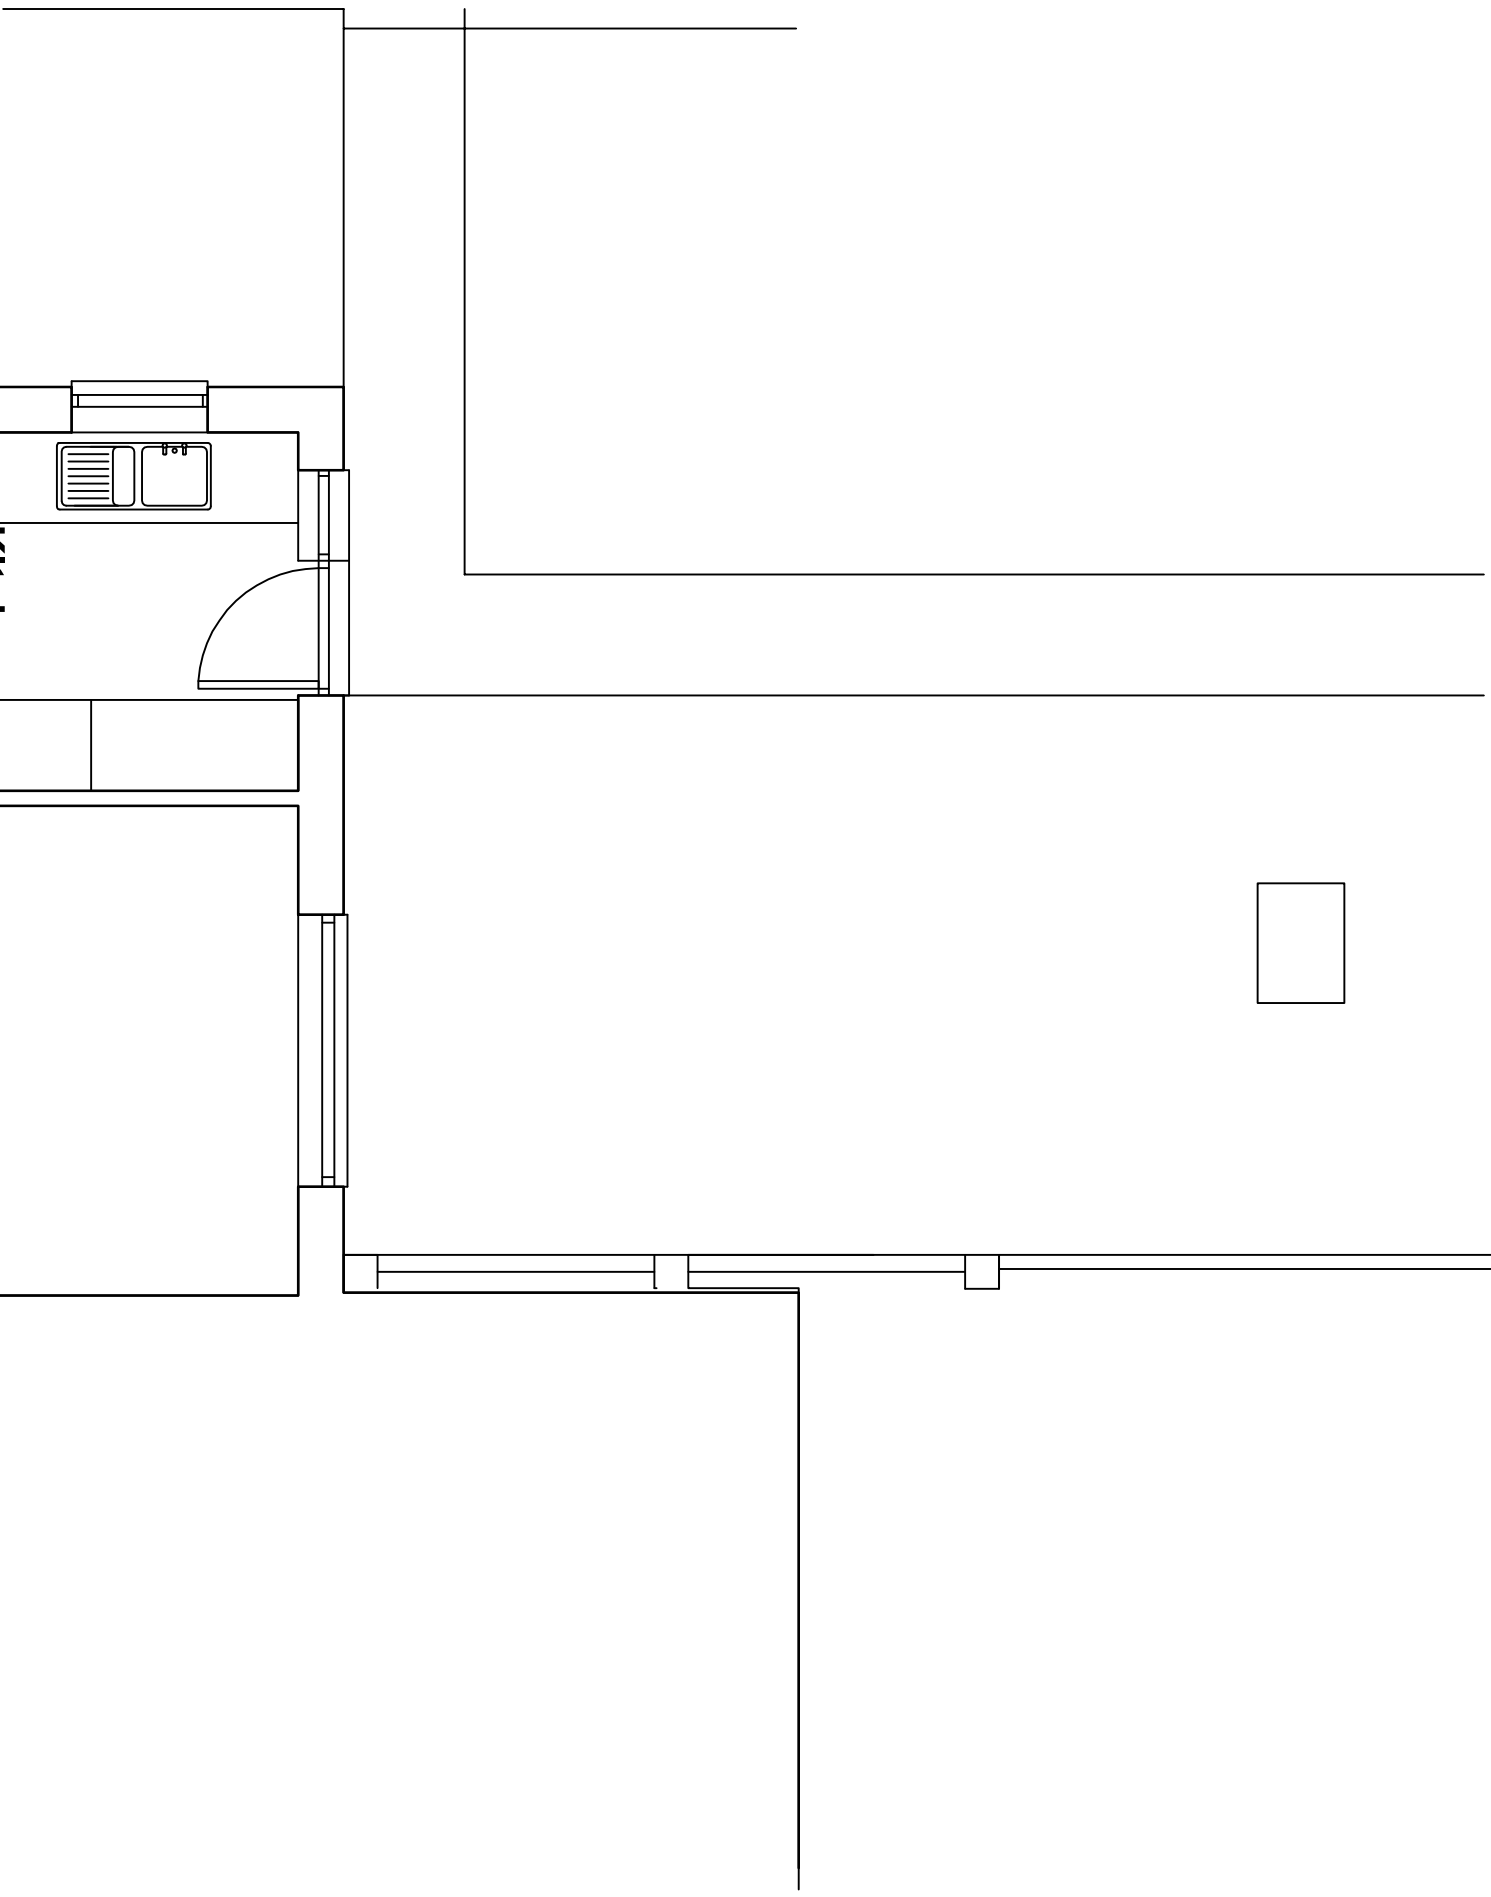

Ground Floor Plan

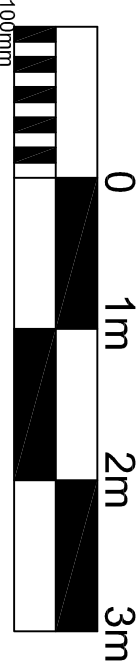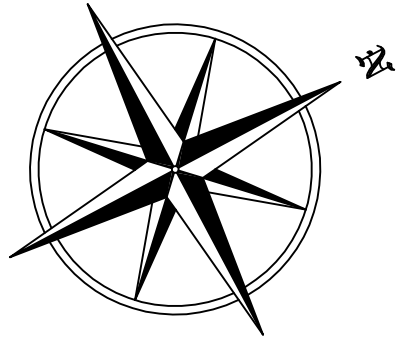

All dimensions are to be checked on site and are only to be scaled off the drawing for planning purposes. Any discrepancies are to be reported.
The route of existing foul and surface water drains and underground services are to be checked on site prior to commencement of works. The route of new drains shown on the drawing are to be adjusted as necessary.
All structures subjected to increased loadings are to be inspected and strengthened if necessary.
All building works are to be in accordance with the latest edition of The Building Regulations and in compliance with The Party Wall Act.

REVISIONS.	DATE.

MIKE HILL, ARCHITECTURAL SERVICES			
Crozon Cottage	London Road	East Sussex	BN9 6BL
Tel : 01825 840296	East Hocklily	East Sussex	bn130d@btinternet.com
Project : Proposed Ground Floor Addition			
43 SANDY VALE, Haywards Heath, West Sussex.			
Client : MR A. PARKER			
Drawing : As Existing	Drawn By : MGH		
Scale : 1:50 @ A1	Drawing No : 0226/1		
Date : February 2026	Revisions :		