



North Elevation




West Elevation

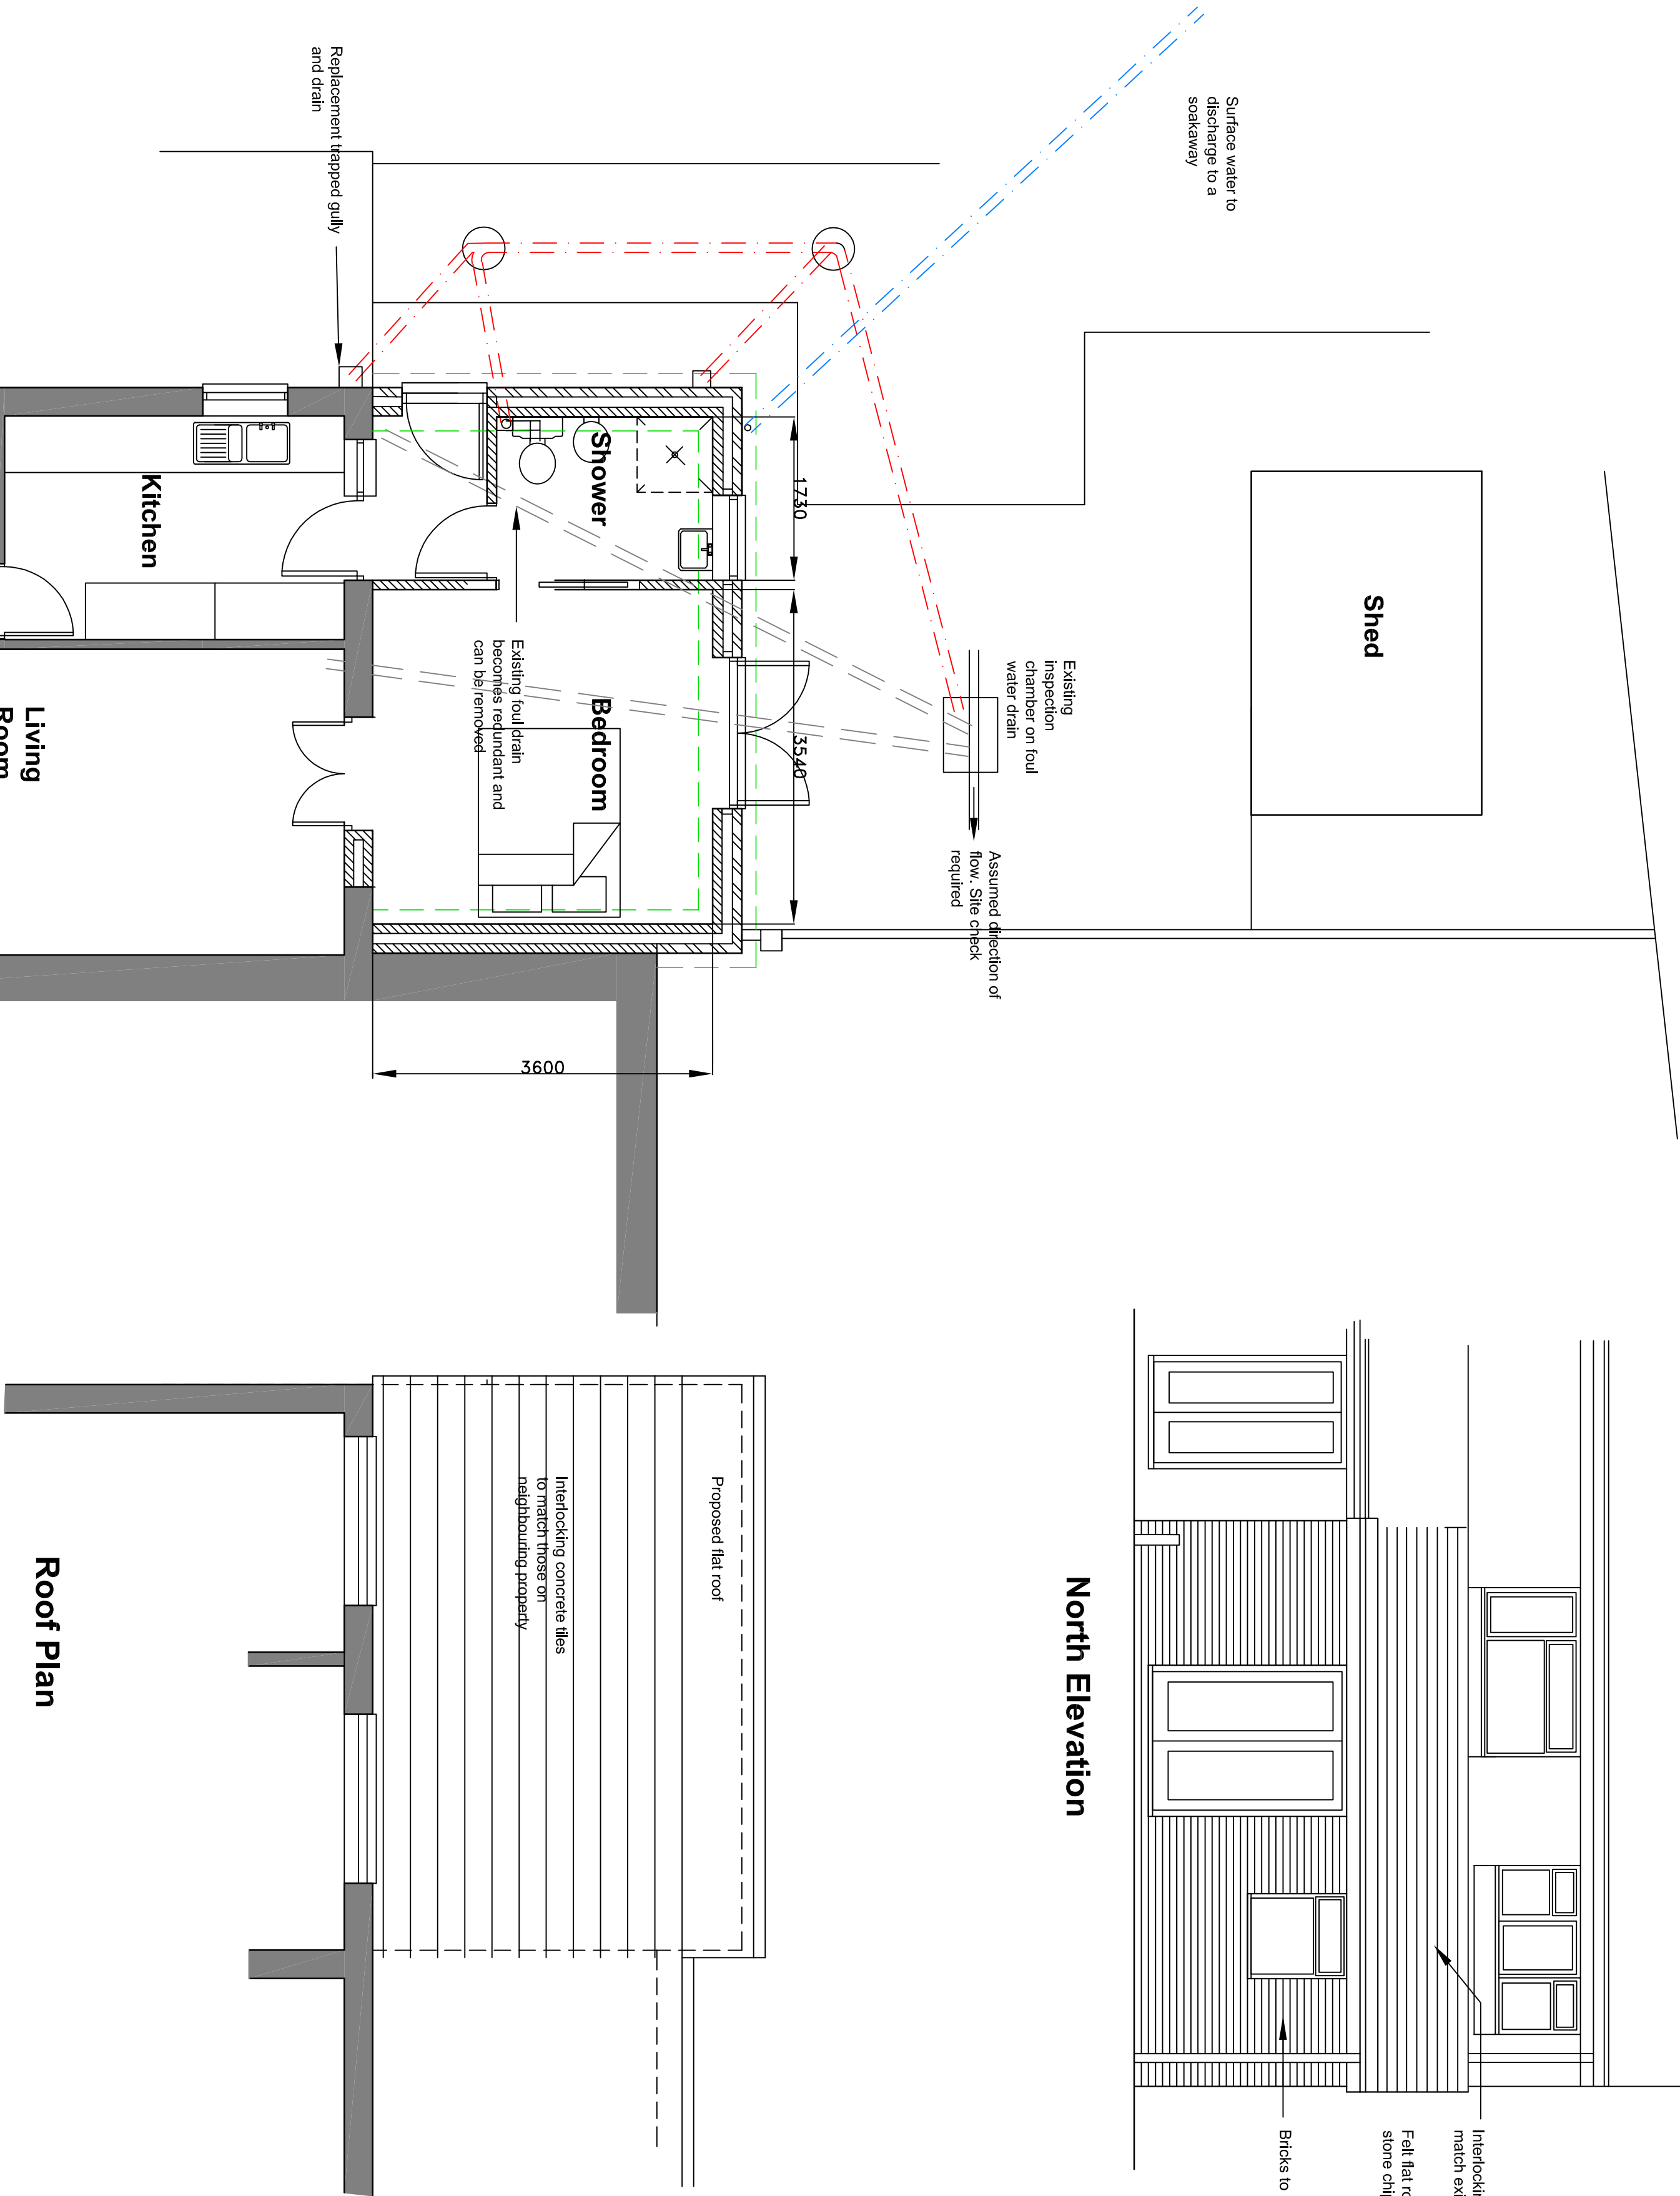


Roof Plan

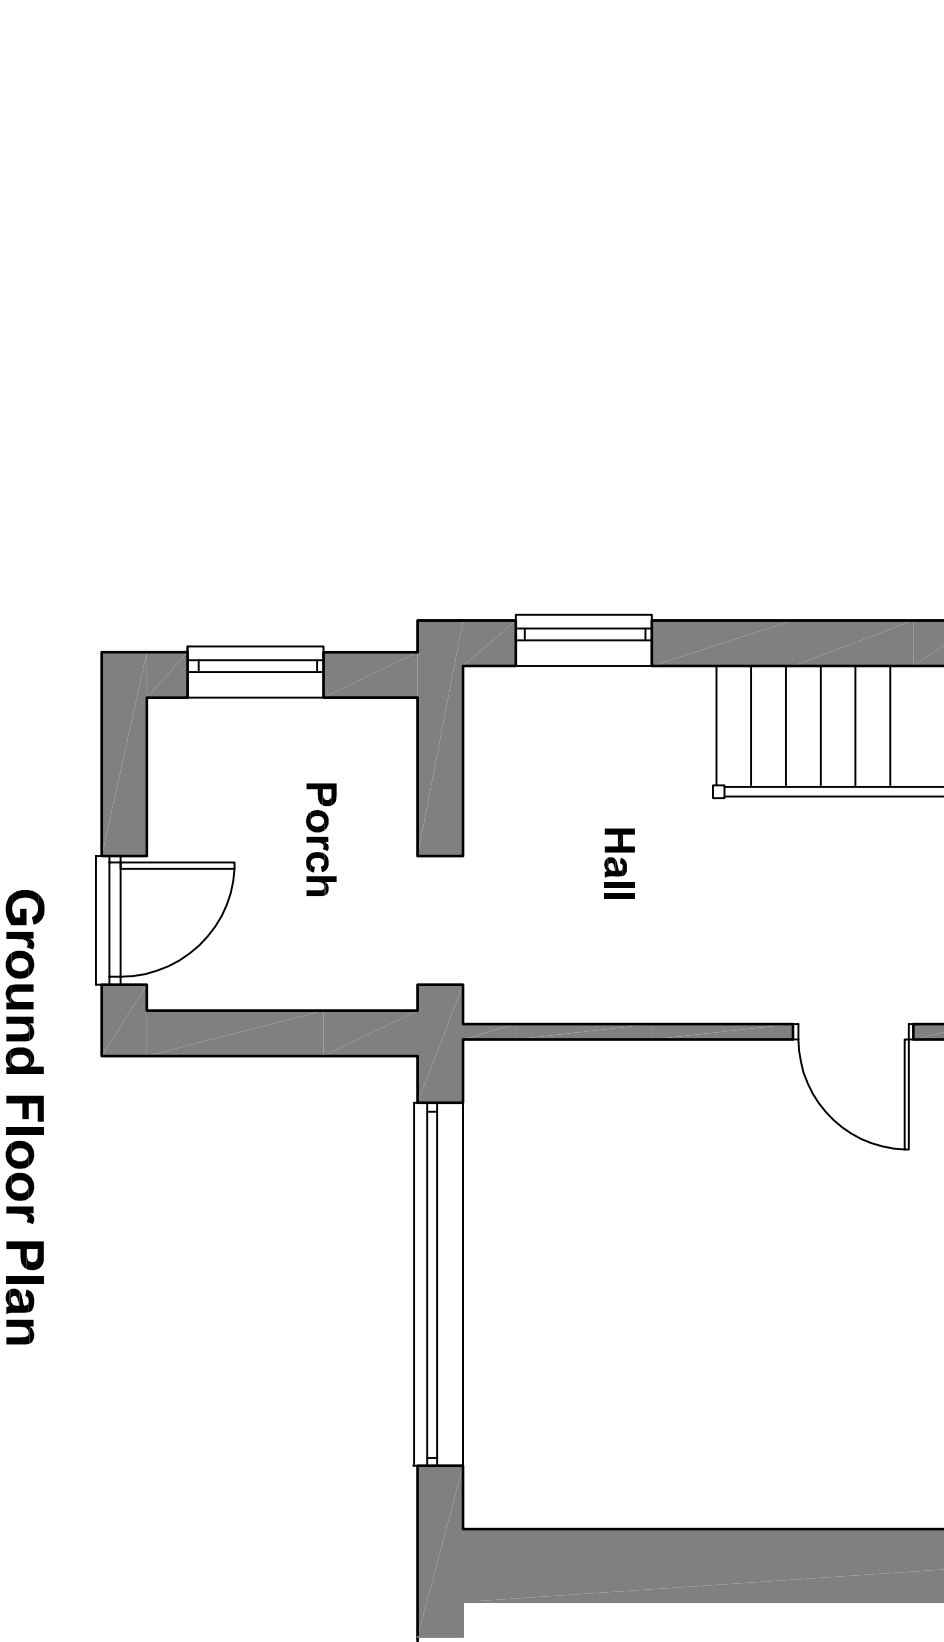

Ground Floor Plan

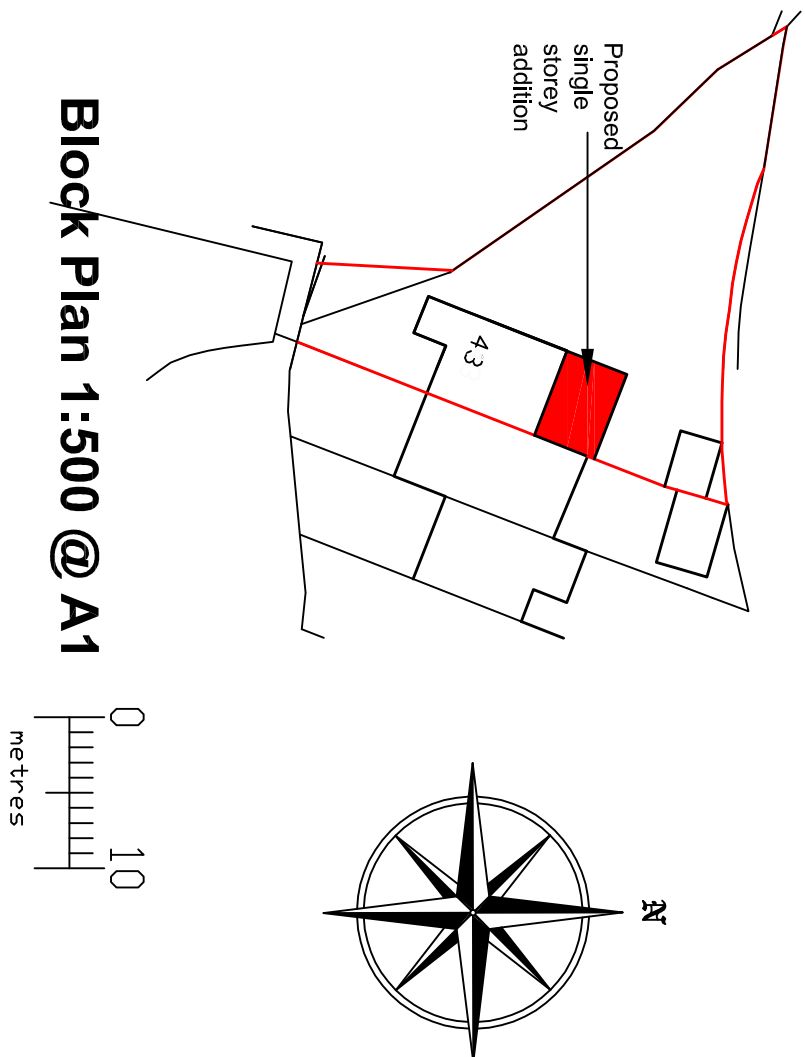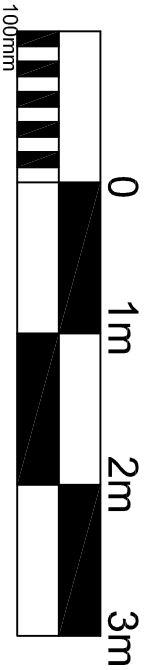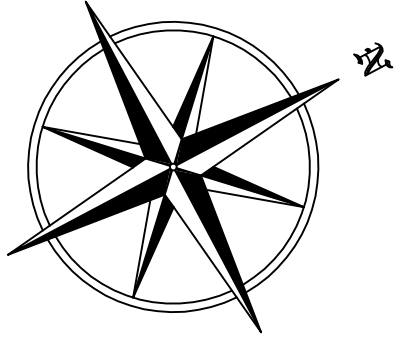

Block Plan 1:500 @ A1

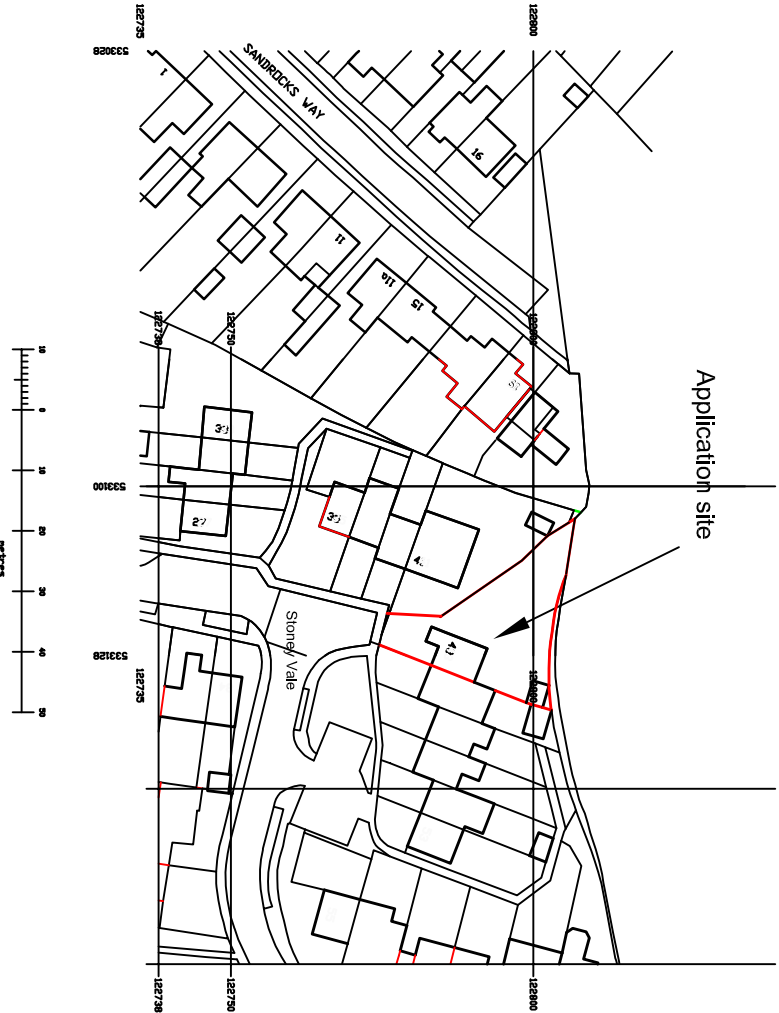

Site Location 1:1250 @ A1

All dimensions are to be checked on site and are only to be scaled off the drawing for planning purposes. Any discrepancies are to be reported.
The route of existing foul and surface water drains and underground services are to be checked on site prior to commencement of works. The route of new drains shown on the drawing are to be adjusted as necessary.
All structures subjected to increased loadings are to be inspected and strengthened if necessary.
All building works are to be in accordance with the latest edition of The Building Regulations and in compliance with The Party Wall Act.

R E V I S I O N S .		D A T E .
A	Drawing updated for planning approval	14.5.26
B	Minor internal amendment	9-6-26

MIKE HILL
ARCHITECTURAL SERVICES

Croom Cottage London Road East Hove
Tel : 01323 840398 Email: mhills@btinternet.com

Project : Proposed Ground Floor Addition

Client : MR A. PARKER

Drawing : As Proposed

Scale : 1:50 @ A1

Date : February 2026

Drawn By : MGH

Drawing No : 0226/2

Revision : B