






Front Elevation

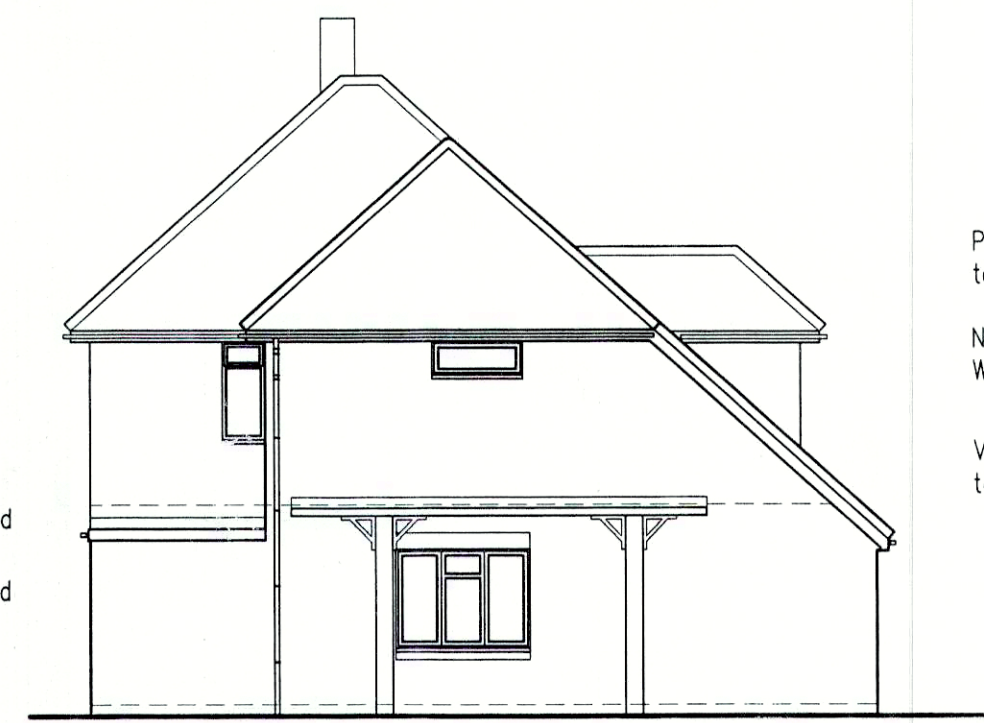


Side Elevation

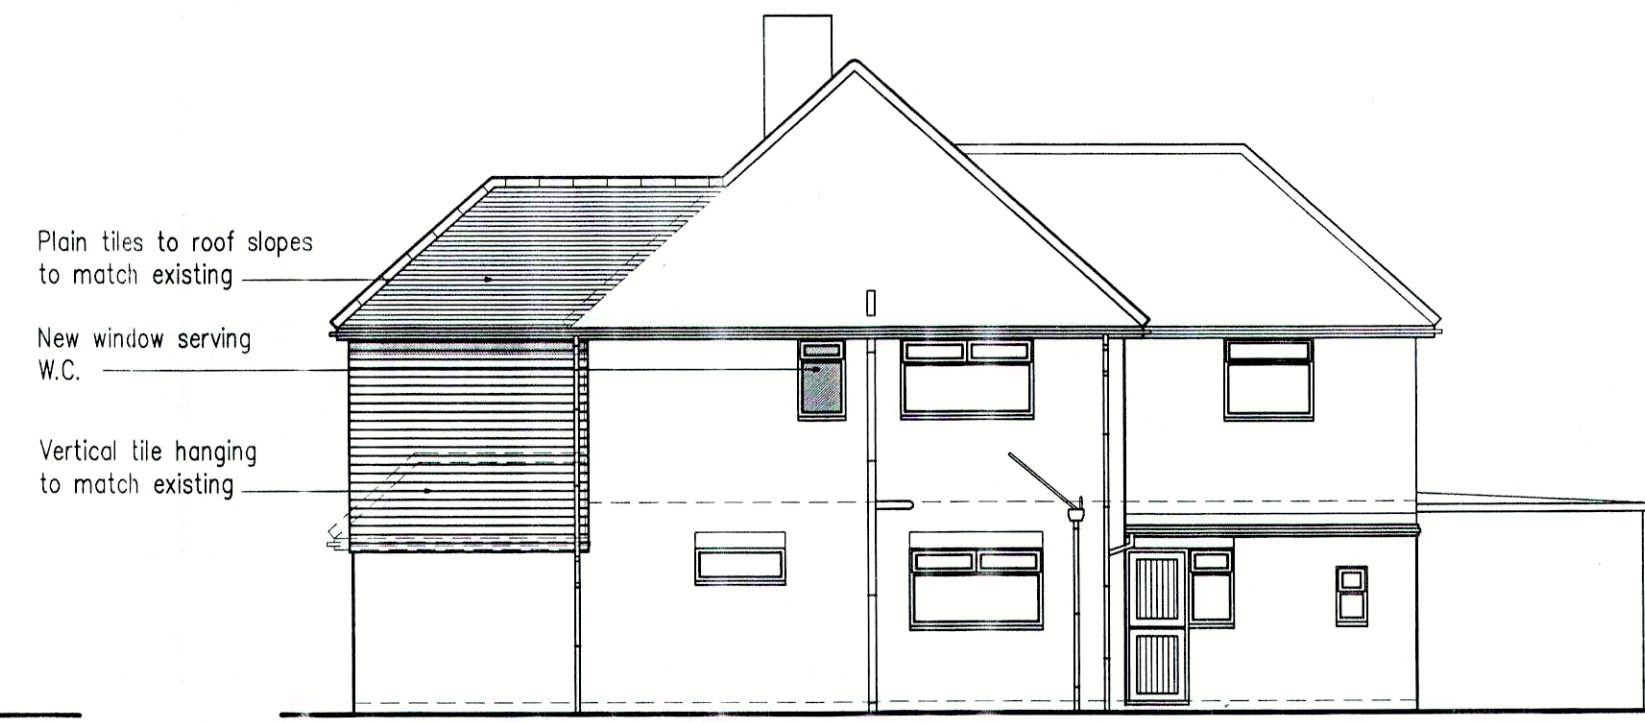


Rear Elevation

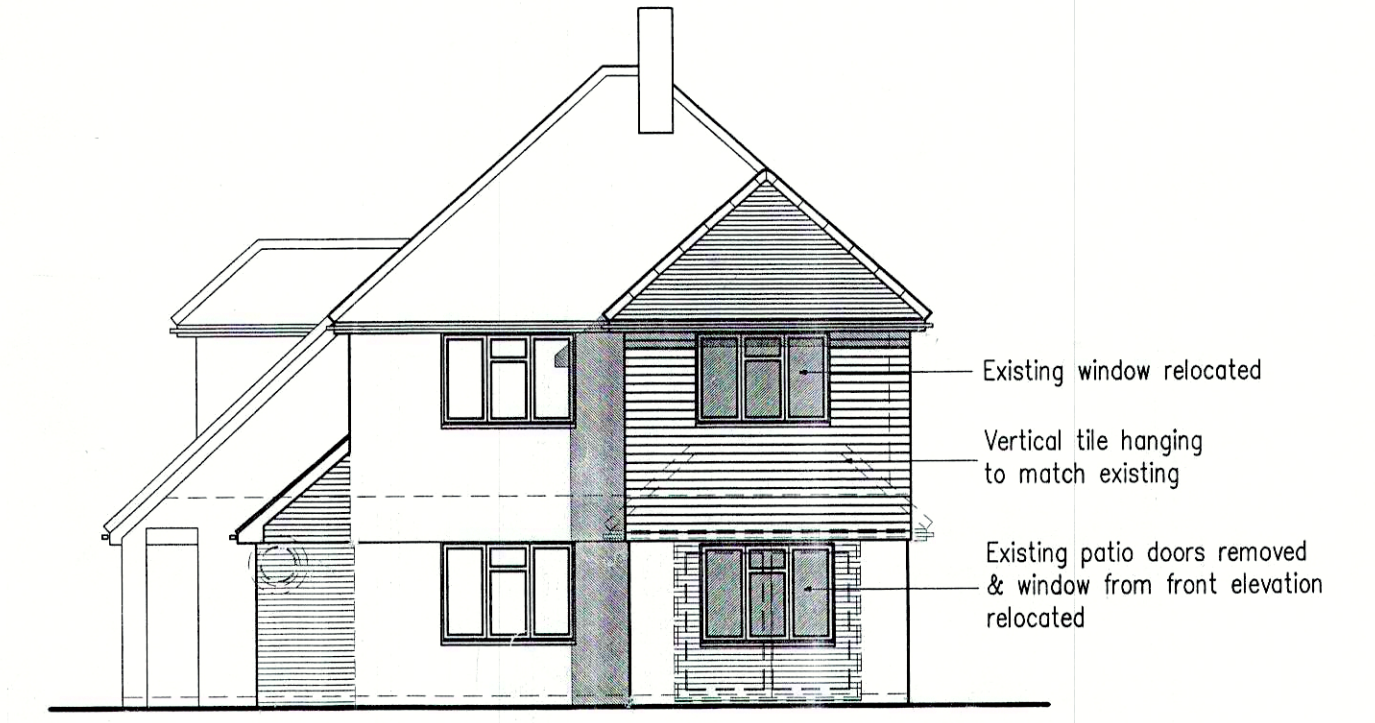

Side Elevation

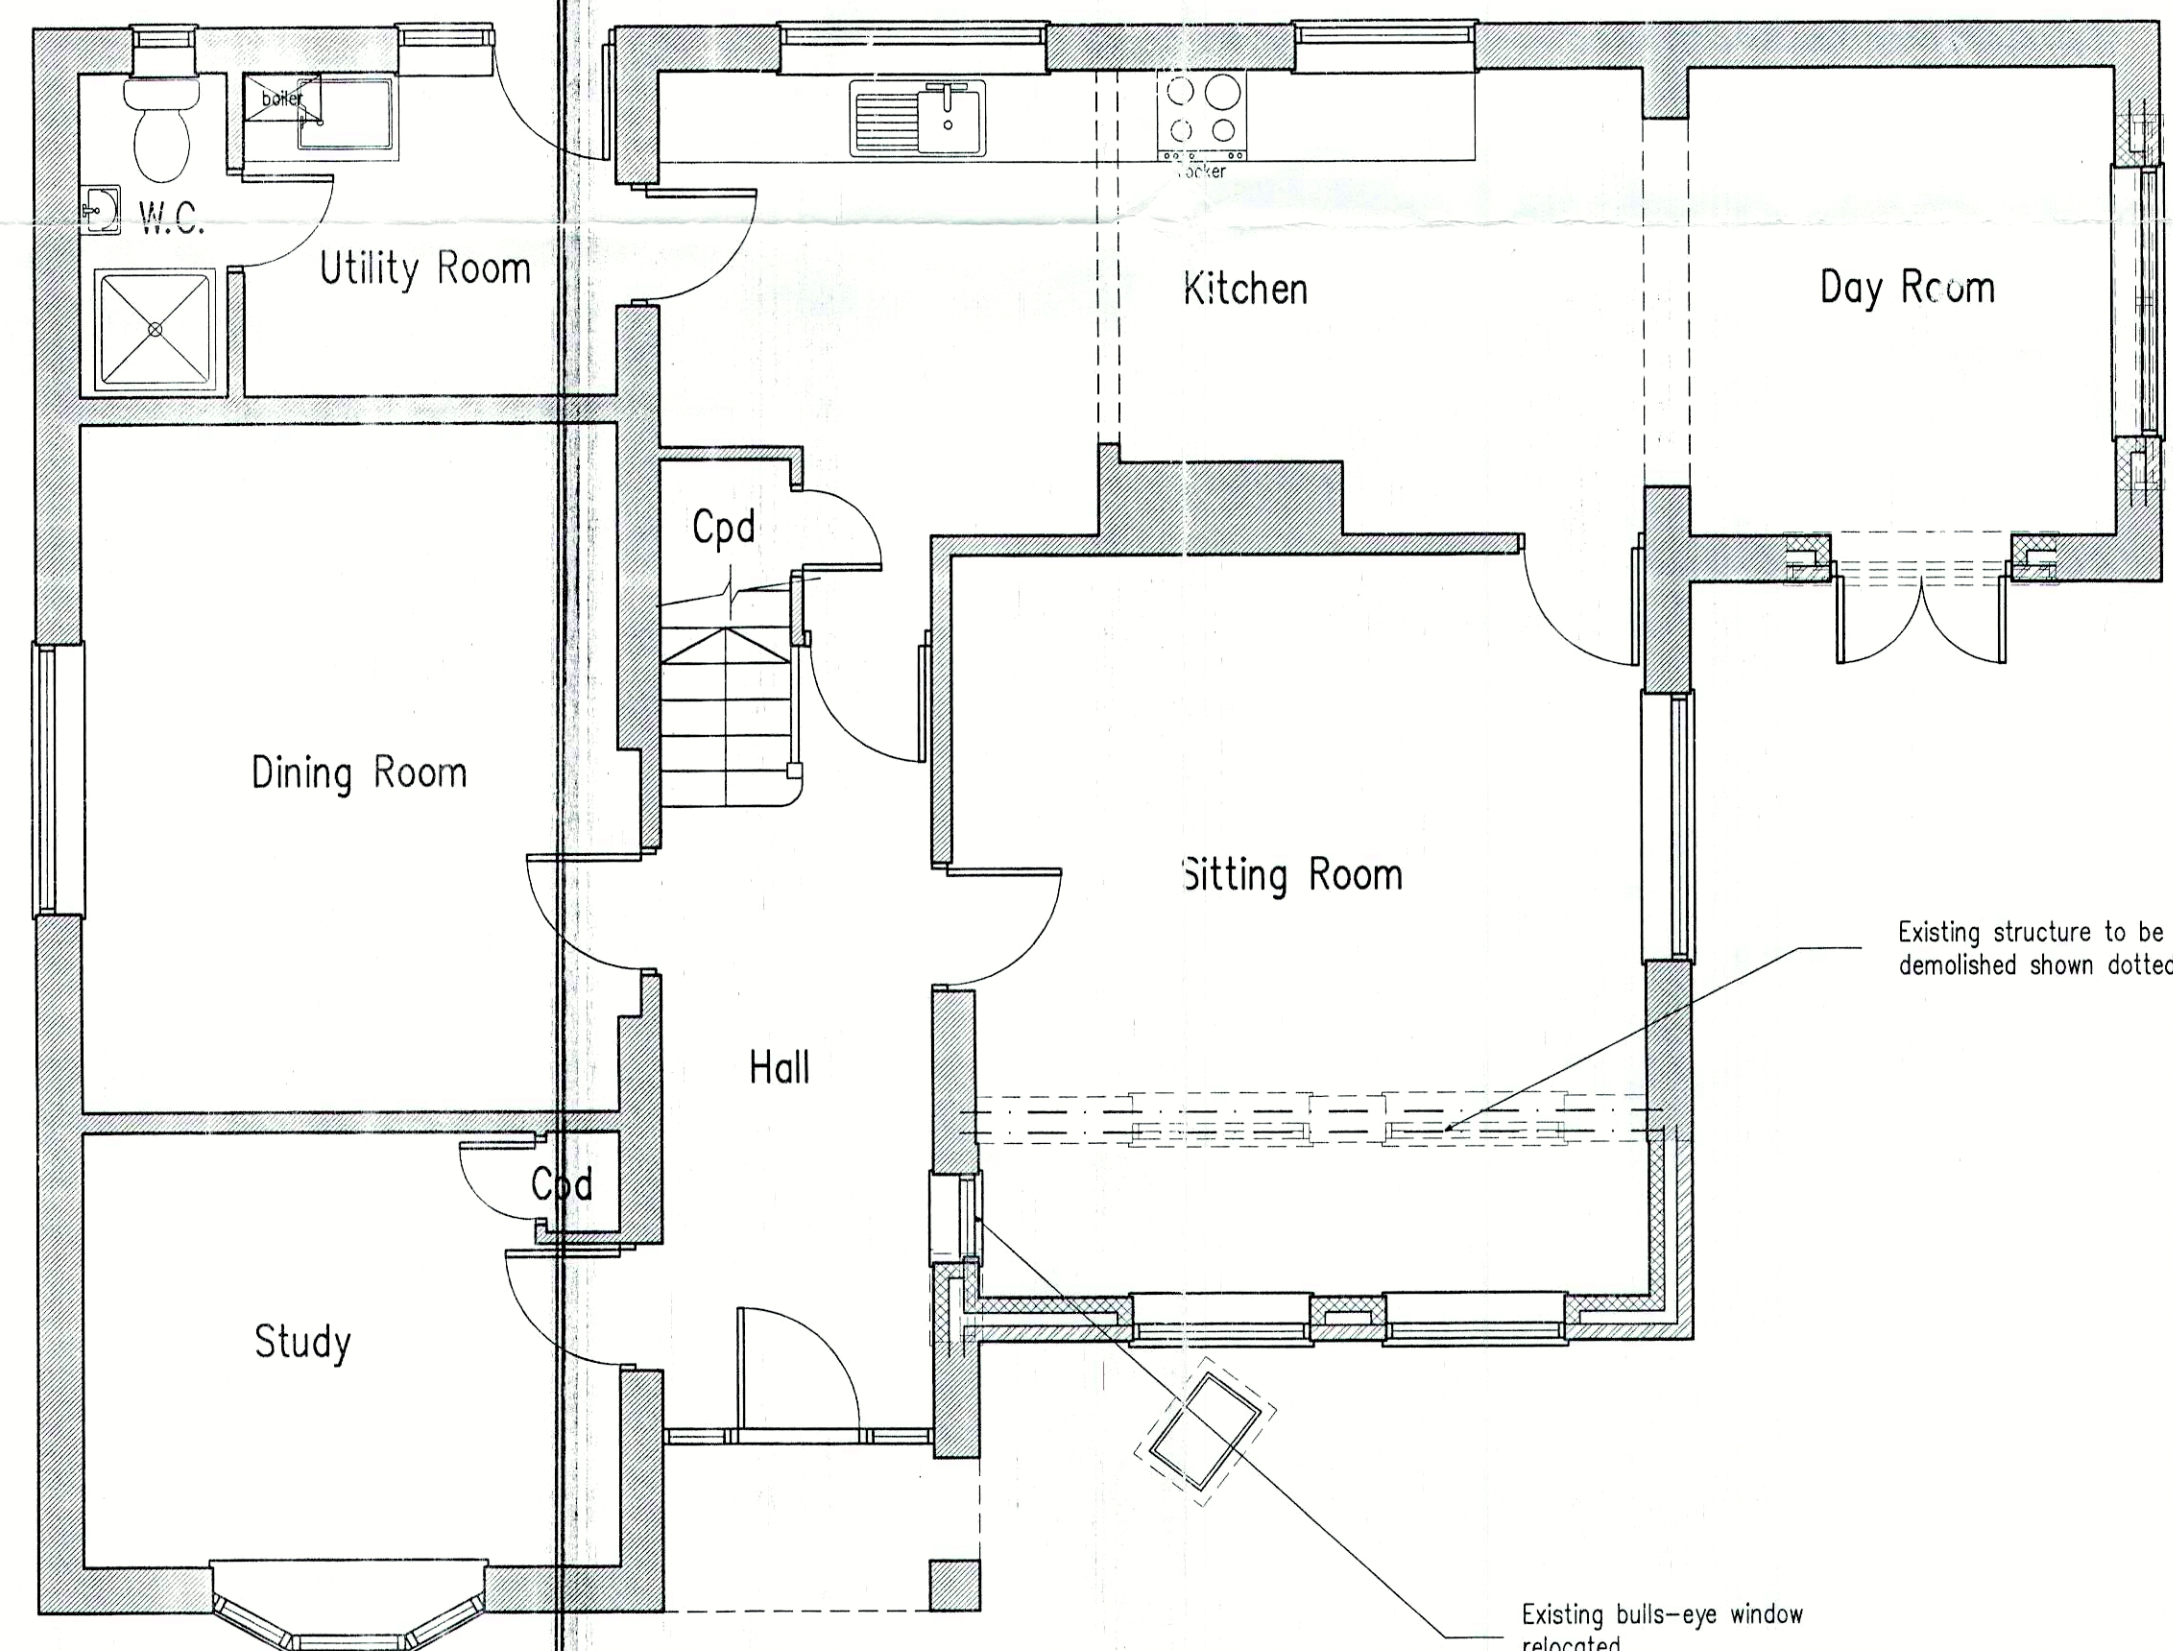

Ground Floor Plan

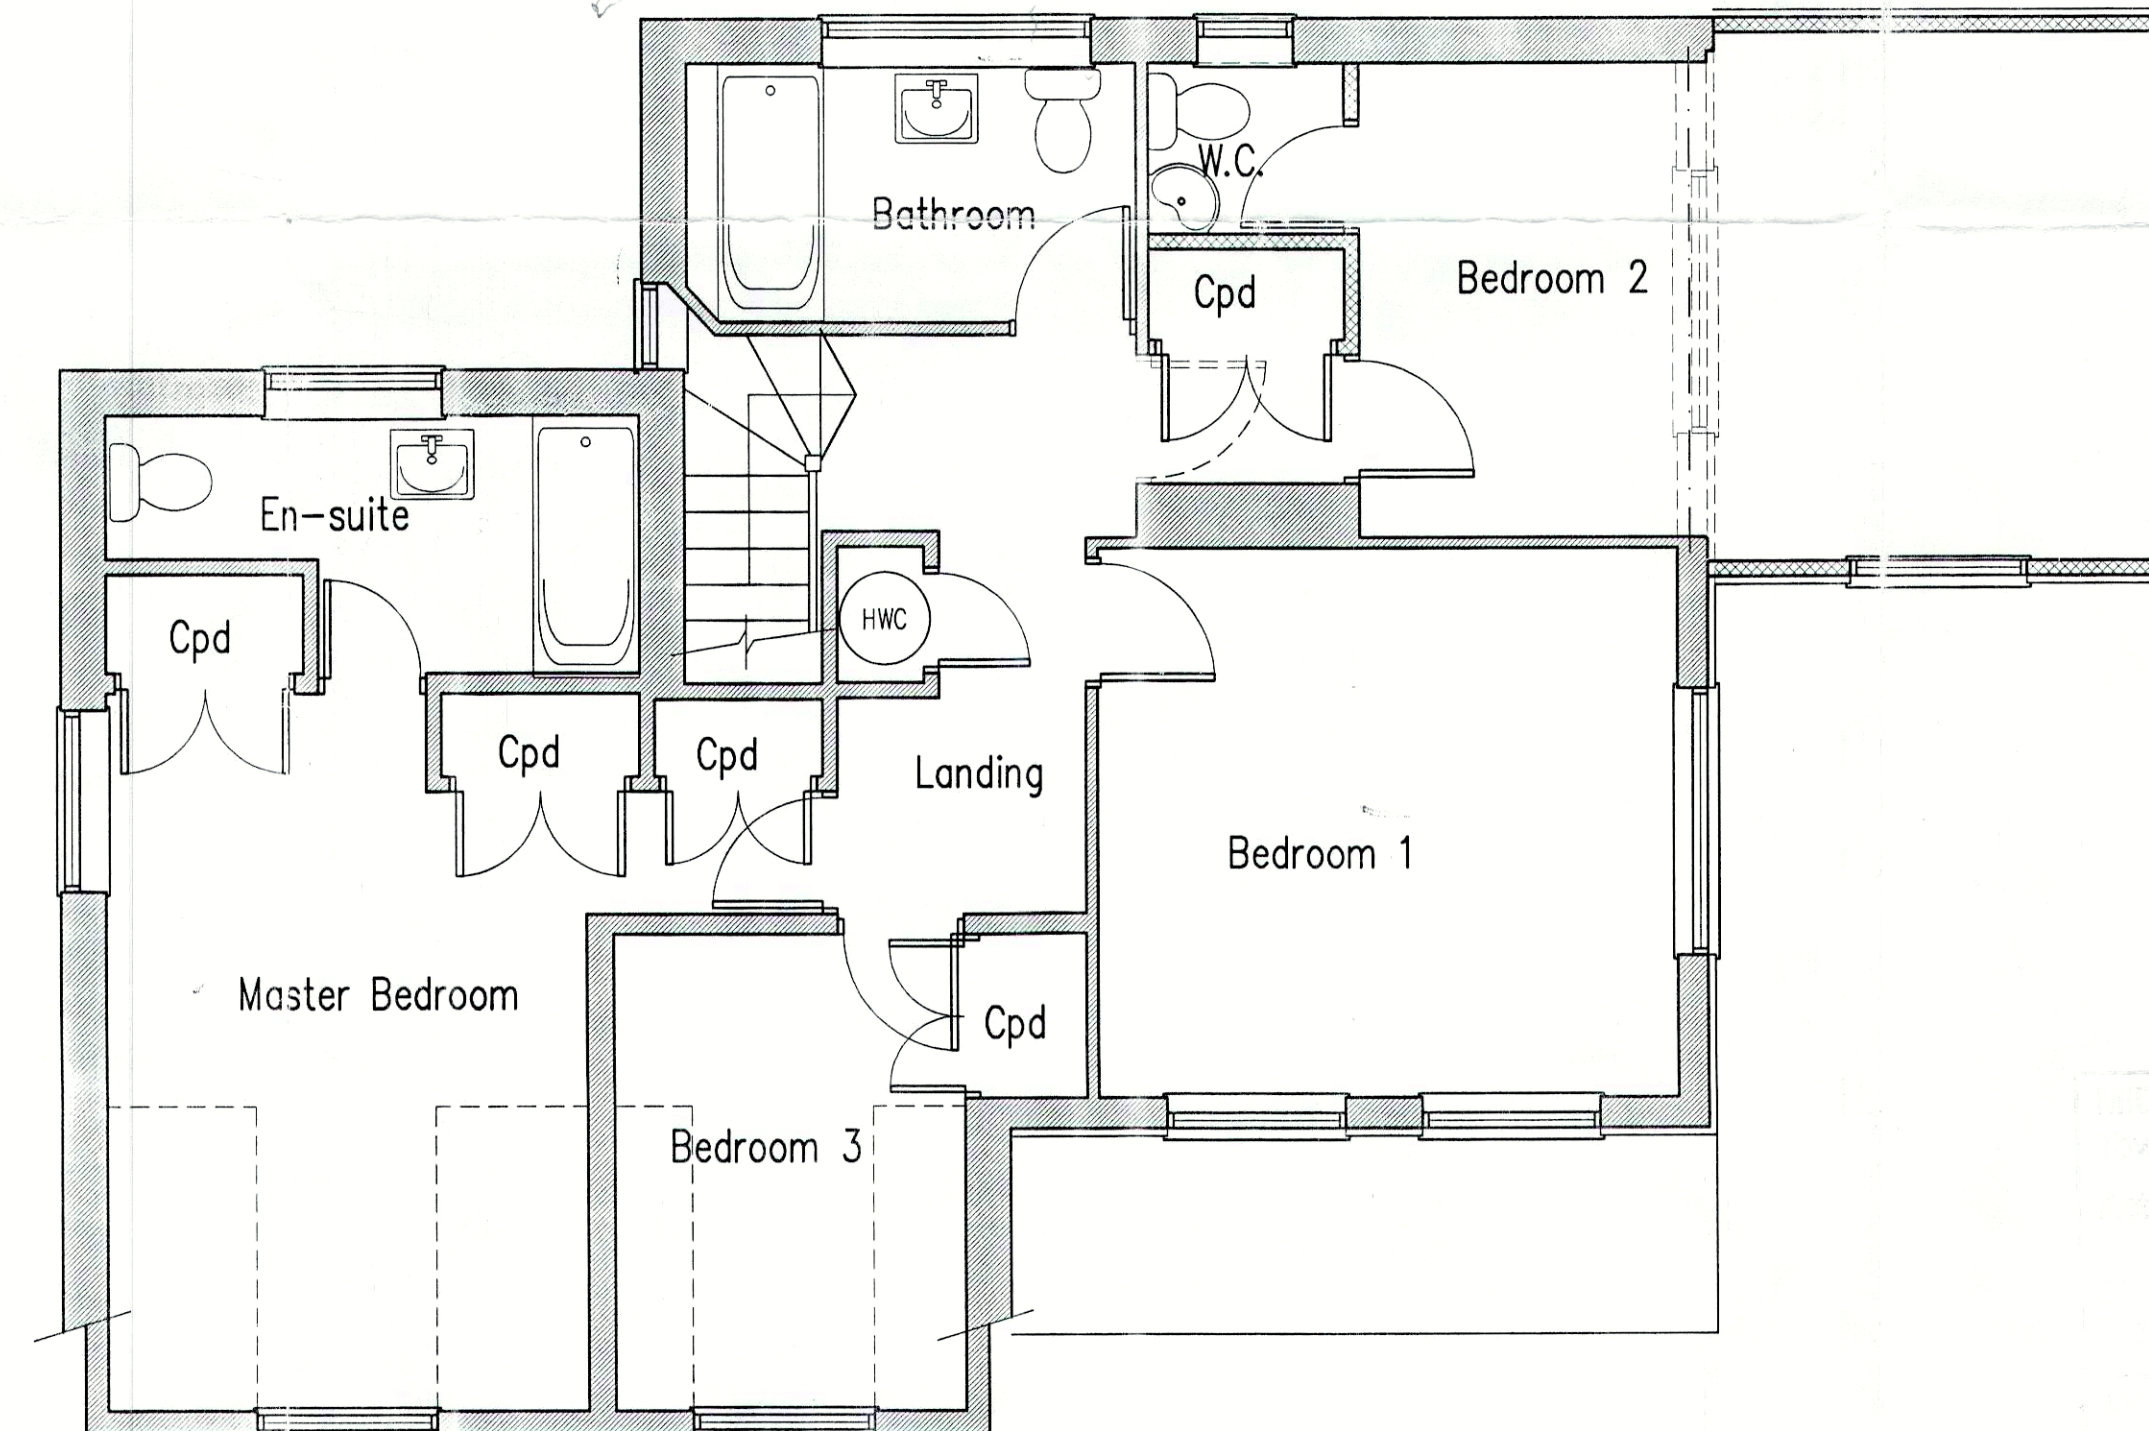

First Floor Plan

Proposed Extensions At: Croft Corner, Oldlands Avenue, Balcombe, West Sussex

A 17.11.04 Amended to suit clients requirements

Project:
Proposed Extensions At
Croft Corner
Oldlands Avenue
Balcombe
West Sussex

Drawing title:
Floor Plans & Elevations
As Proposed

11.02.2015

These plans are a true
representation of Croft Corner
today. Offered with the full
permission of Clive Voller
Associates. *R.F. PARKER*

Client:
Mr. & Mrs. Parker

Copyright of:
Clive Voller Associates
Chartered Building Surveyors
15 Station Road
Burgess Hill
West Sussex
RH15 9DE
Tel: 01444 871010
Fax: 01444 870099
Web: www.clivevoller.com

RICS

Scale:
1:50, 1:100

Date:
26.10.04

Drawn:
rex

Drg. No. 01

Rev'n
A