



Stanbridge Farm Studios

Existing Elevations

East Elevation

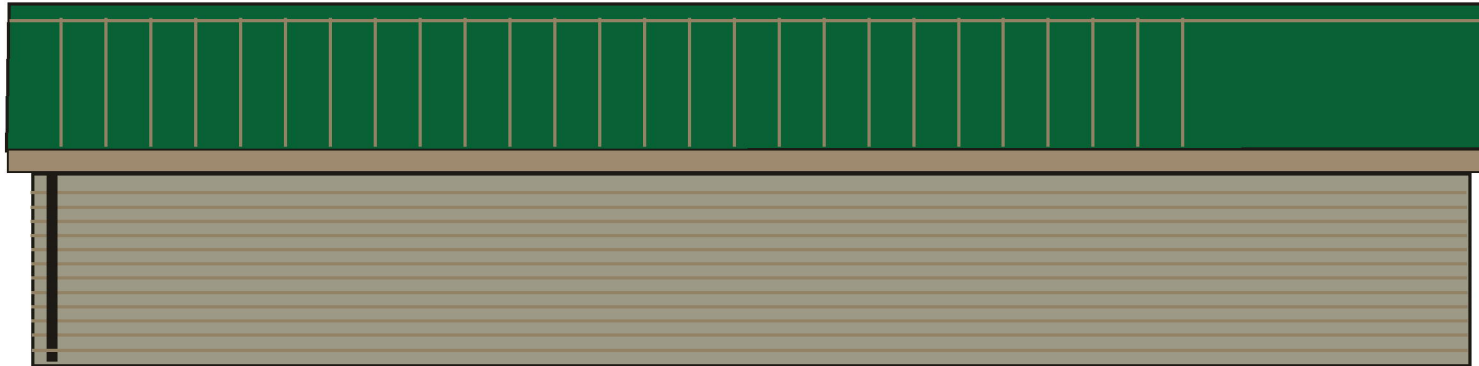

West Elevation

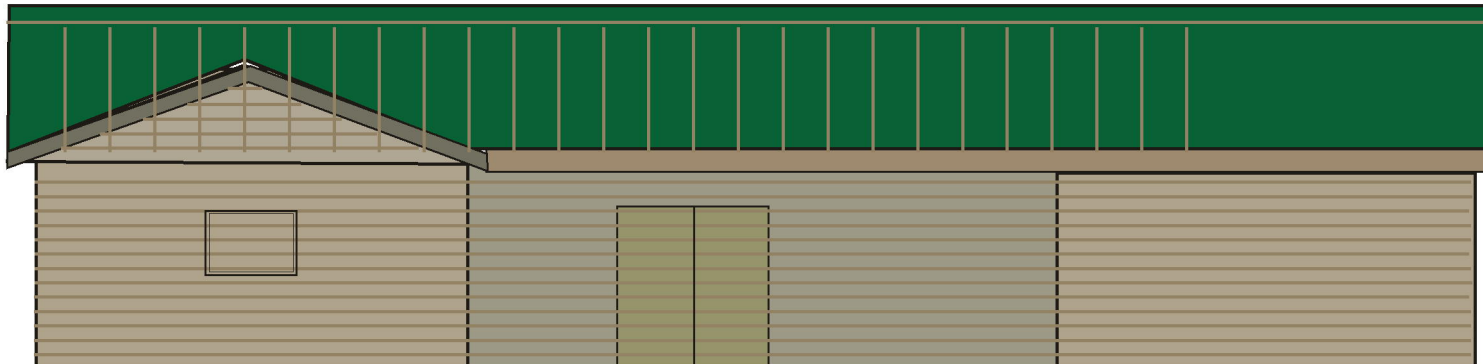

Stanbridge Farm Studios Proposed elevations

Stanbridge Farm Studios	Scale 1:100 A4
Stanbridge Lane	Drawn RGB ,
Staplefield	Date 4-11-2025
Haywards Heath Rh17 6BB	
tel 01444 400432	
Mob 07889 921197	
Drawing No: Existing Plans and elevations	
Existing plans and elevations CDR pg2	