


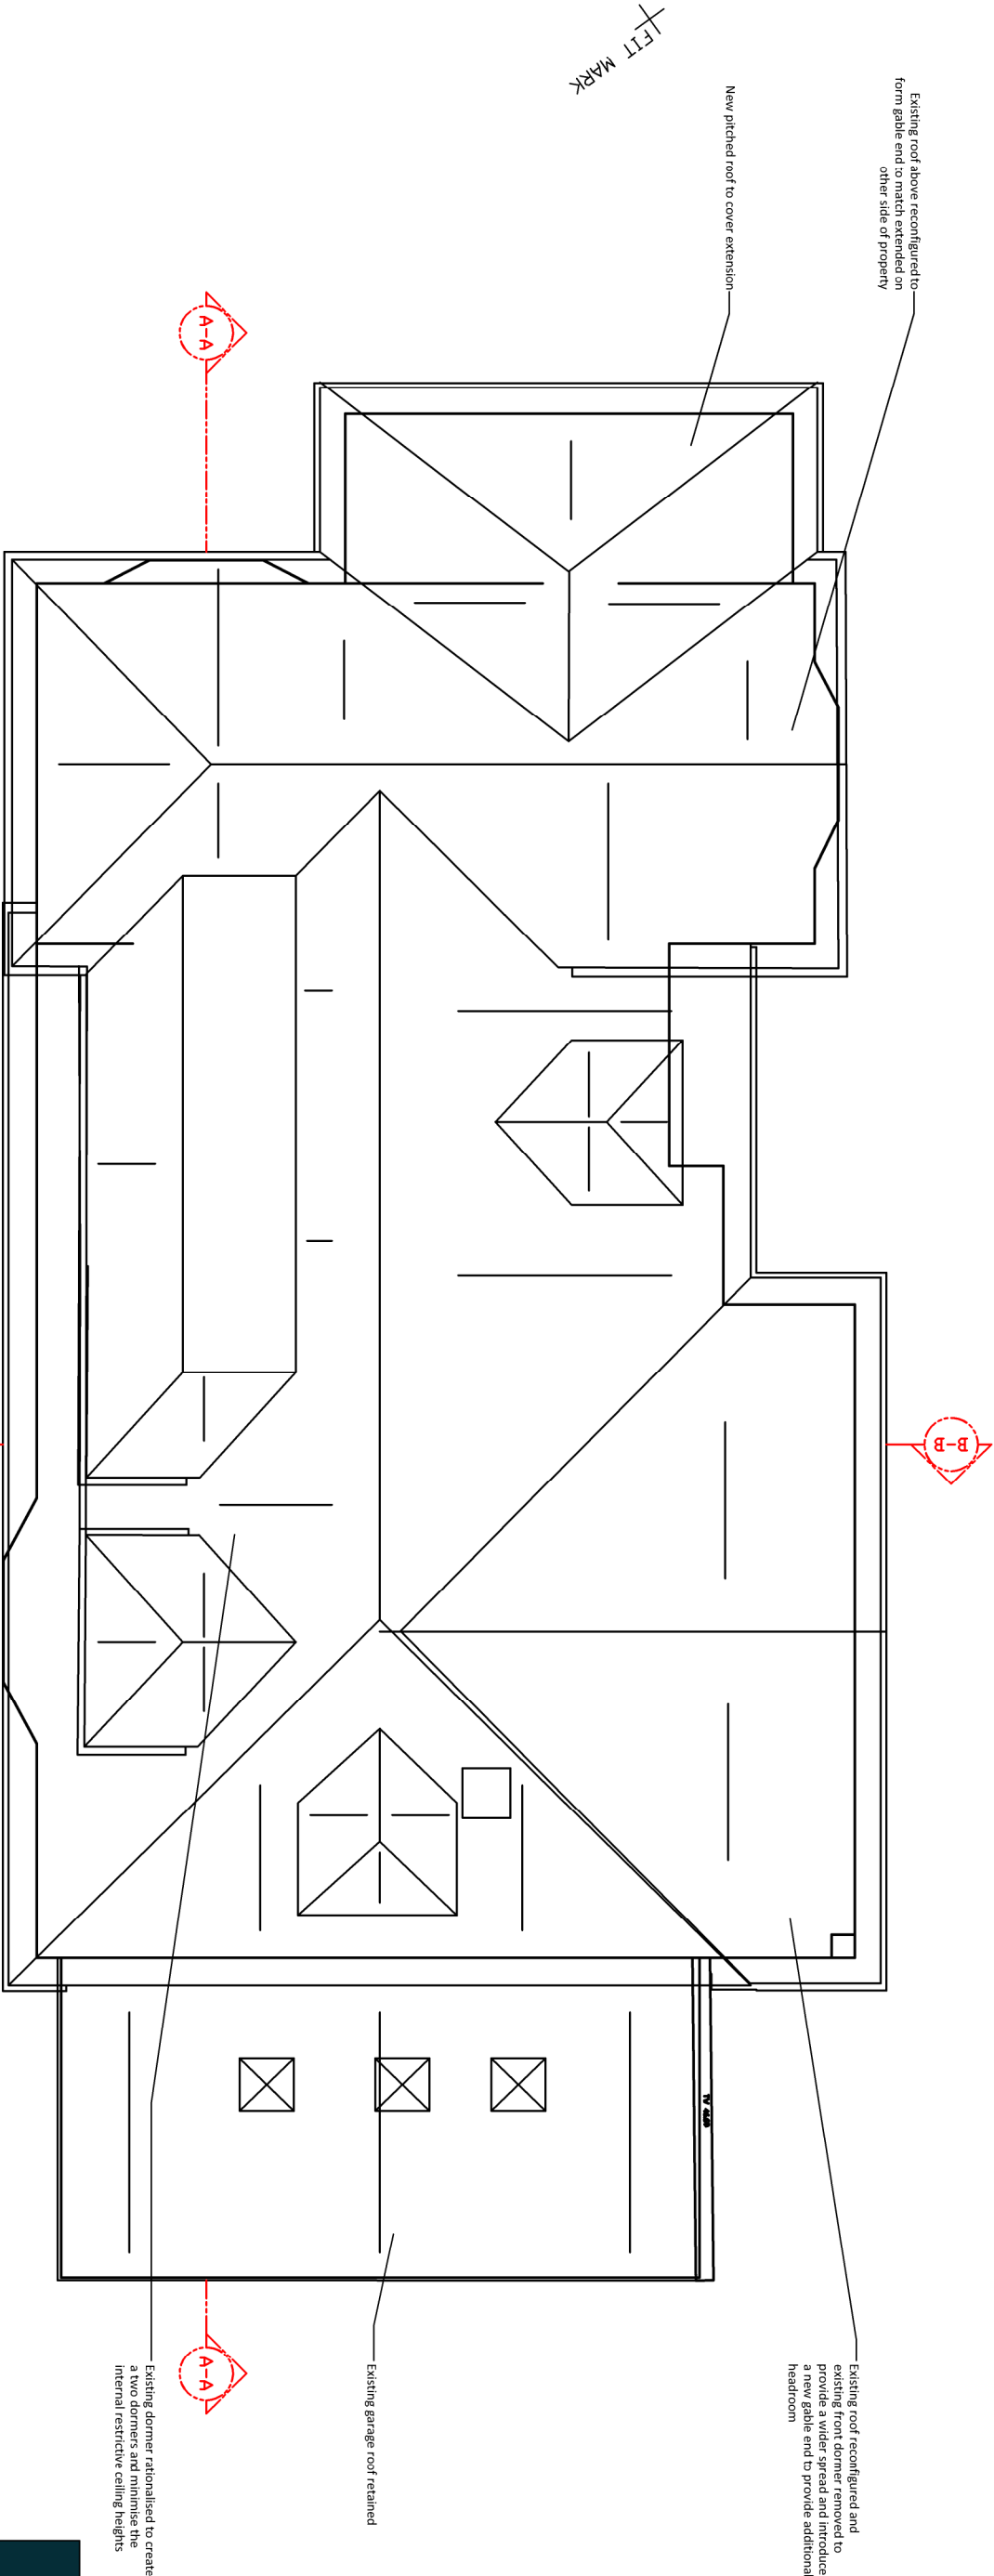

Client: Mr and Mrs Nejefy,
Project: 43 Greenways,
Haywards Heath, RH16 2DT
Drawing: Proposed Roof Plan

PLANNING

Drawing Number	Date
075-001-212 RevA	February 2026
Scale	Paper Size
1:100	A3
Drawn	Checked
JT	JT

E-mail: info@jtalimited.co.uk
Telephone: 07956 870 079
Web: www.jtalimited.co.uk



NORTH POINT
Rev A
Date/By: 14.04.26 JT
Revision Note: Dormer Reduced

0m 1m 2m 3m 4m 5m 10m

Jonathan Talley Architects Limited is a registered architect in England and Wales, registered number 537373. Jonathan Talley Architects Limited is a limited company registered in England and Wales with registered number 1373731. 