




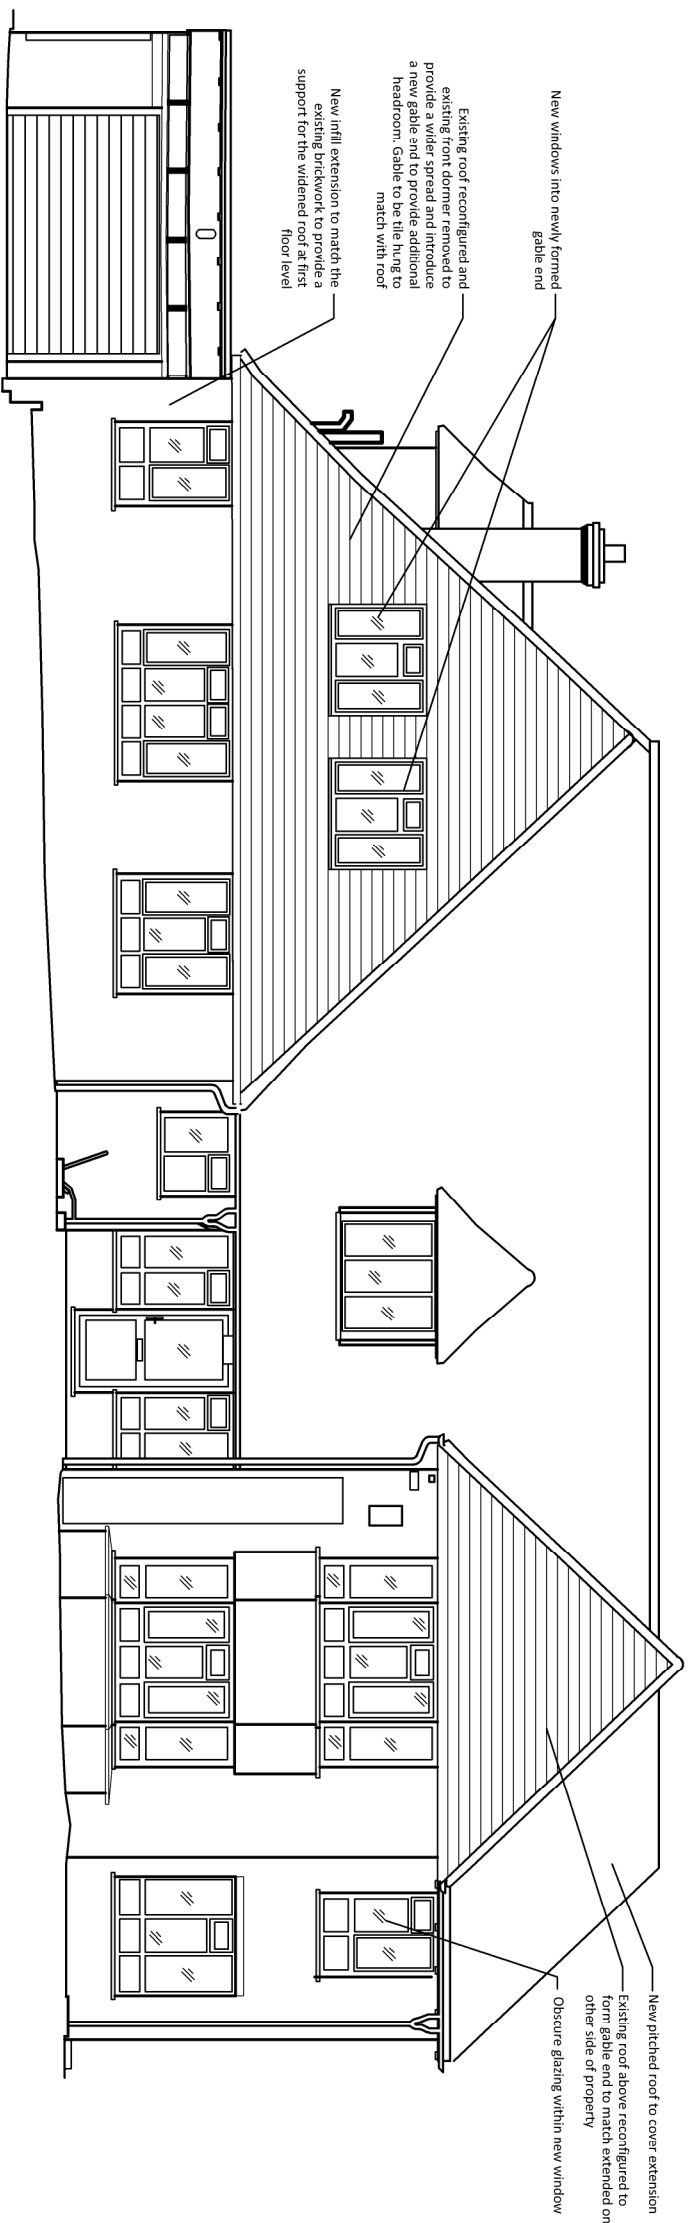

Front Elevation

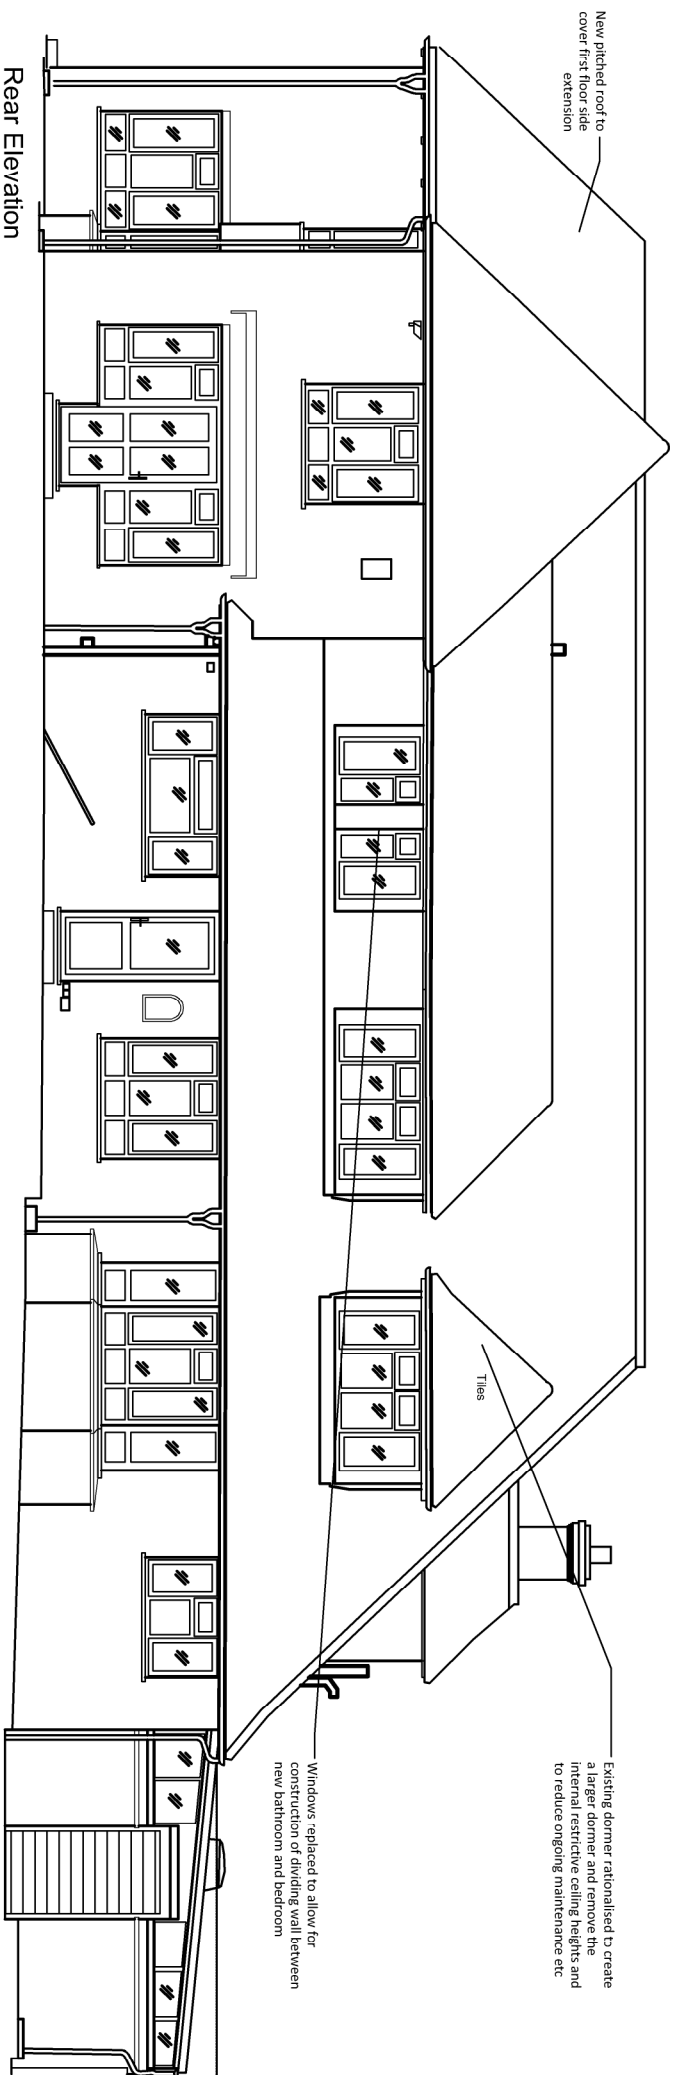

Rear Elevation

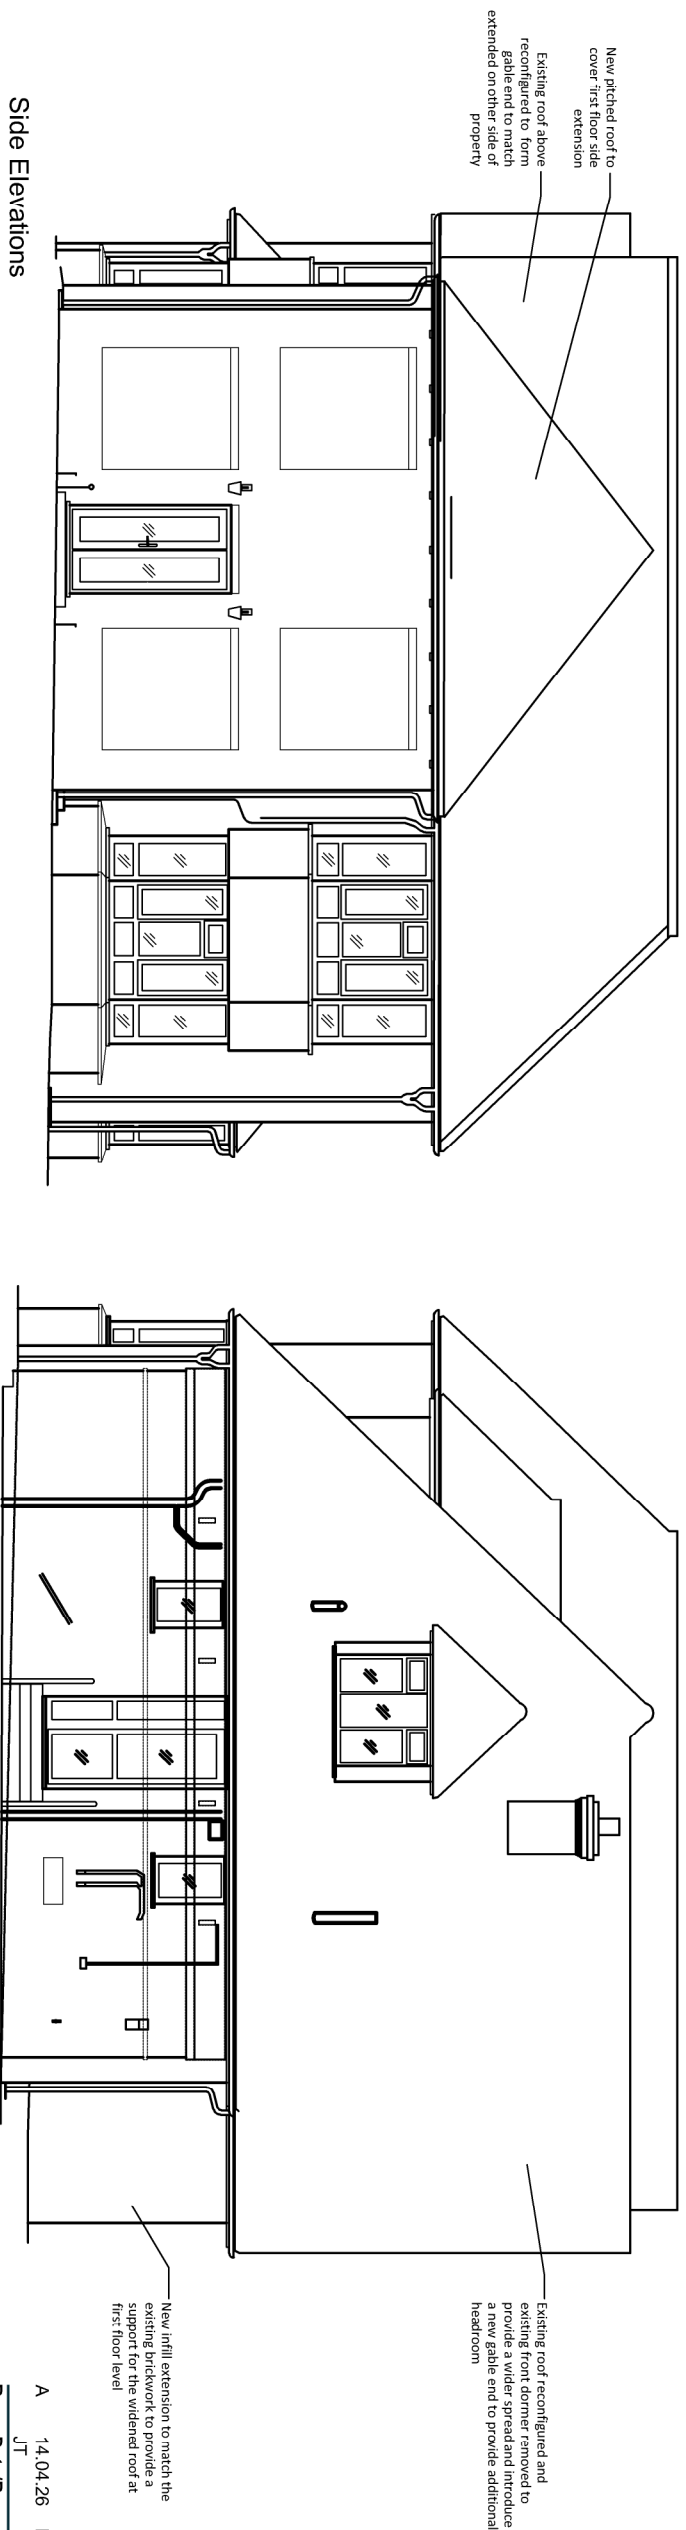

A 14.04.26 Dormer Reduced

Rev	Date/By	Revision Note
	JT	

PLANNING	
Drawing Number	Date
075-001-310 RevA	February 2026
Scale	Paper Size
1:100	A3
Drawn JT	Checked JT
Email info@jlamitad.co.uk	
Telephone 07955 870709	
Web www.jlamitad.co.uk	

Client
Mr and Mrs Najefy,
Project
43 Greenways,
Haywards Heath, RH16 2D

PLANNING

JTA
Jonathan Talle
Architects Limited

Unauthorized reproduction of information herein is strictly prohibited. Copyright 2022 Jonathan Tilly Architects Limited is the trading name of Jonathan Tilly Architects Limited a limited company registered in England and Wales with registered number 1370271 whose registered office is at 16 Condon Avenue, Havant, Hants, RH12 5LP