


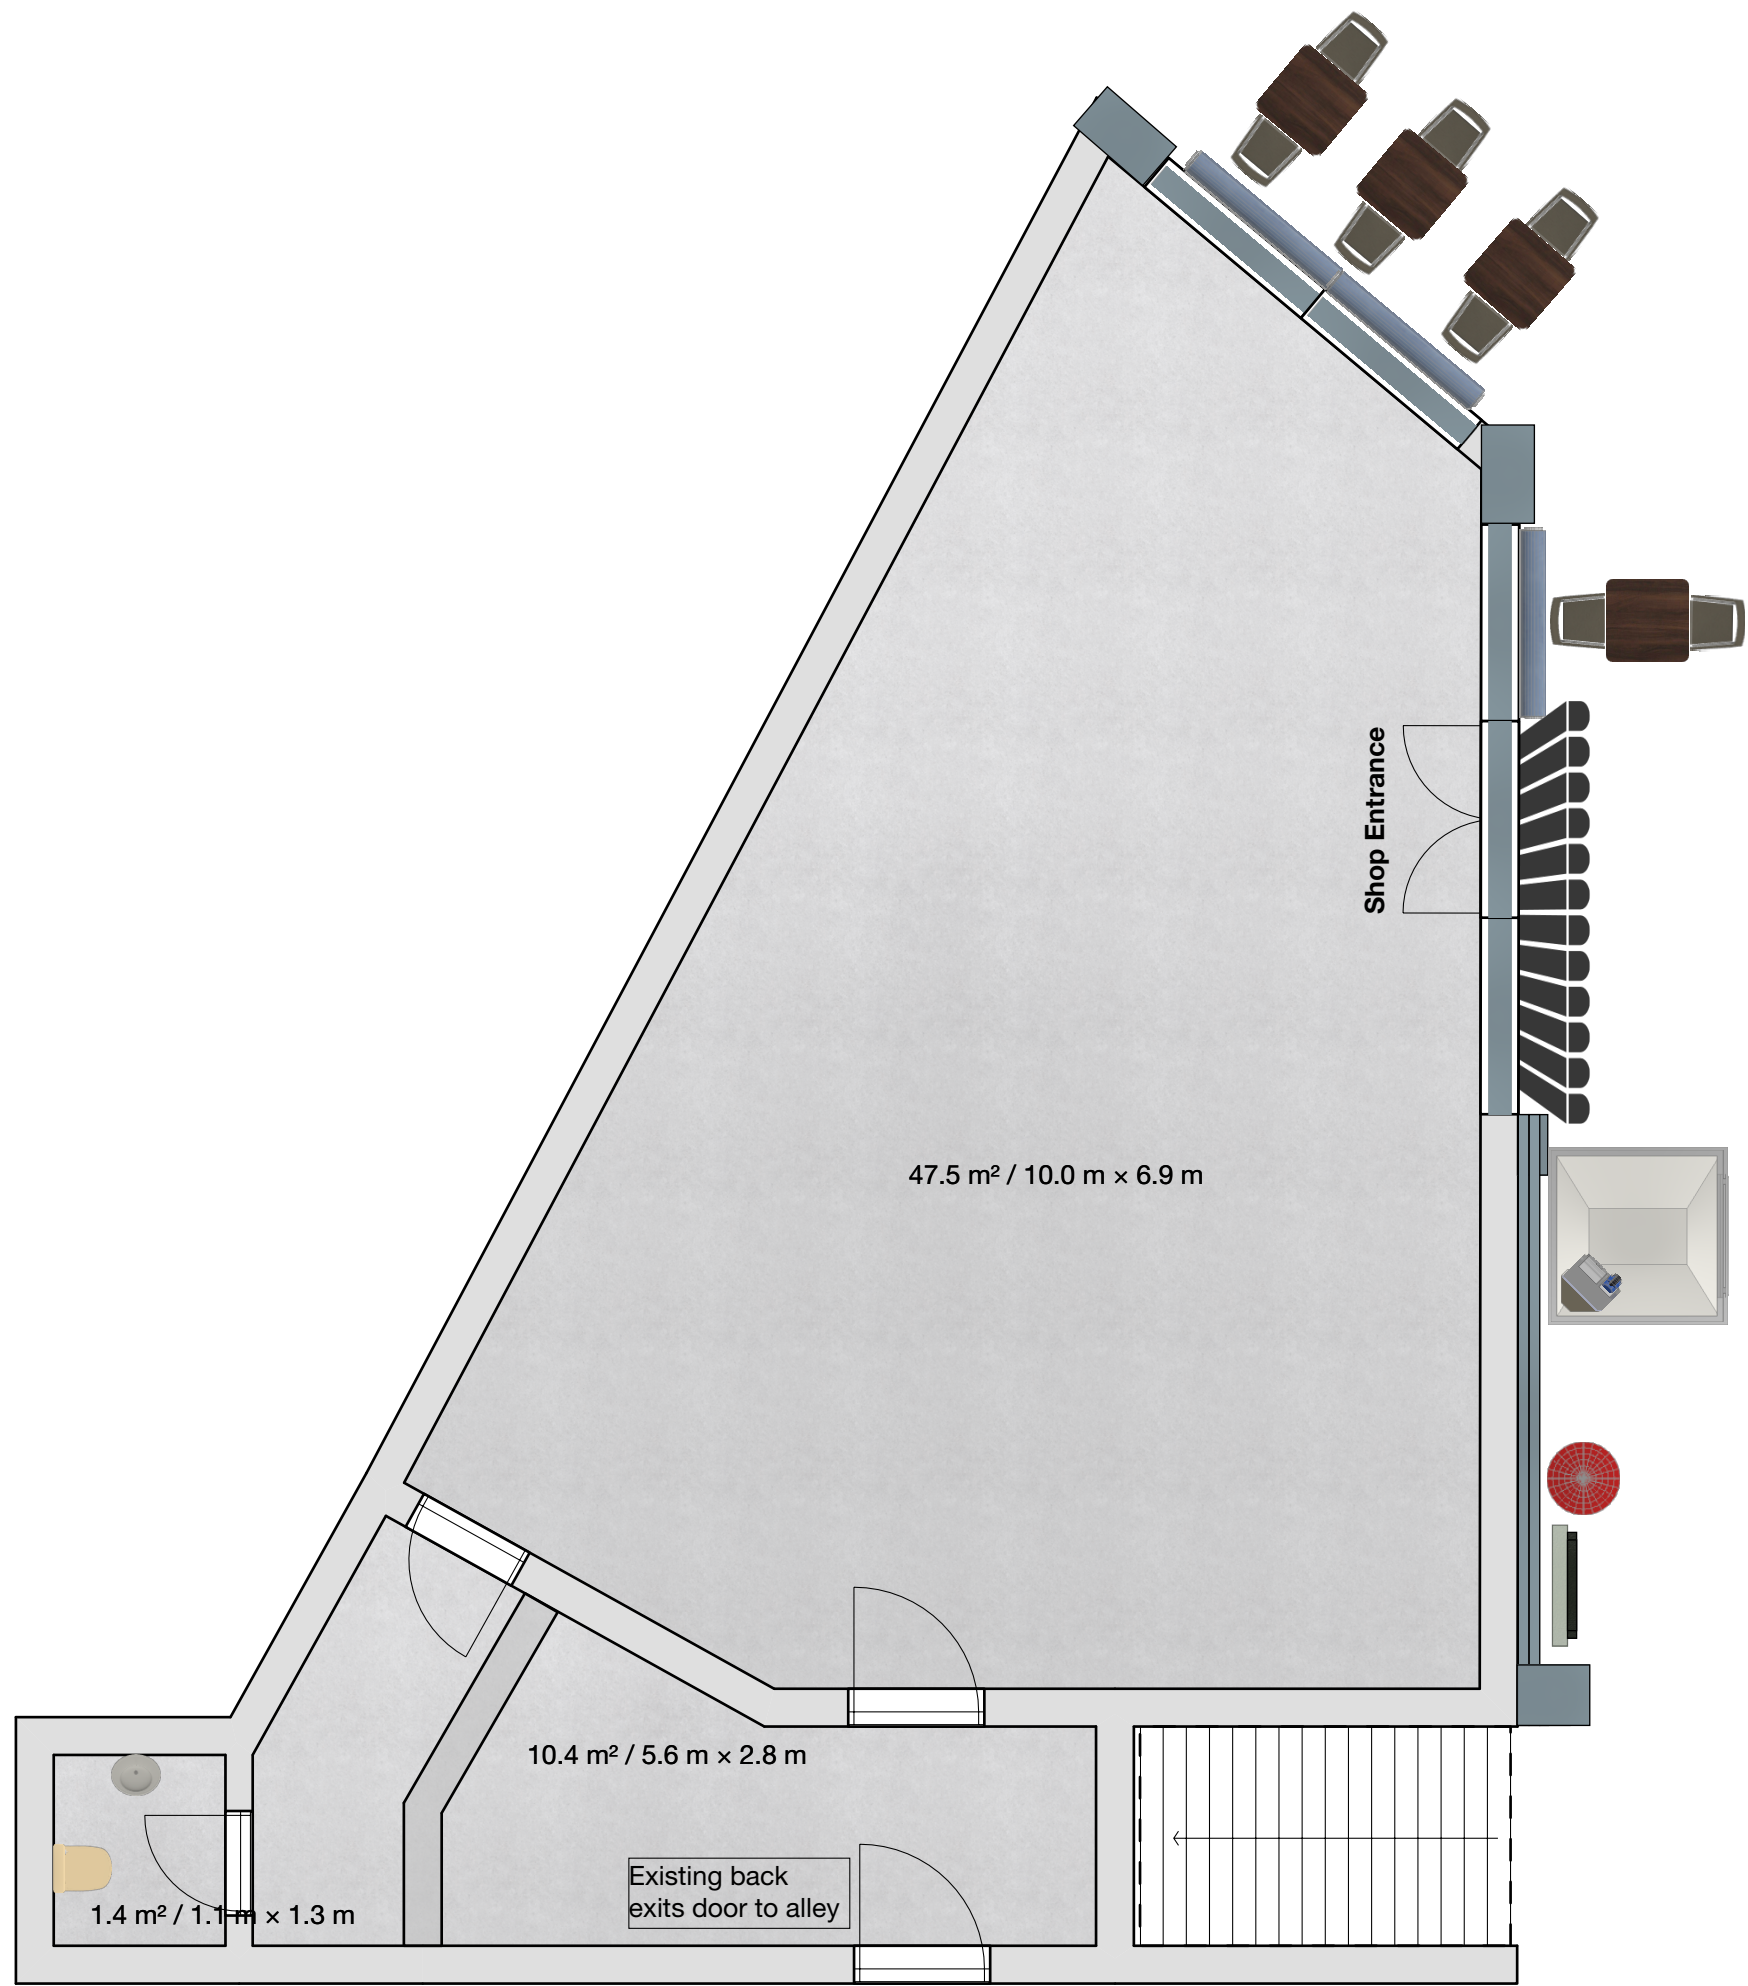

Title: Existing Floor Plan - Vacant Shop
Site: 101 South Road Haywards Heath RH16 4LR
Scale: 1:50
Reference: DM/26/0949 & DM/26/0950 (PP-14836468)
Date: 16/04/2026
Drawing Version and Remark:

