




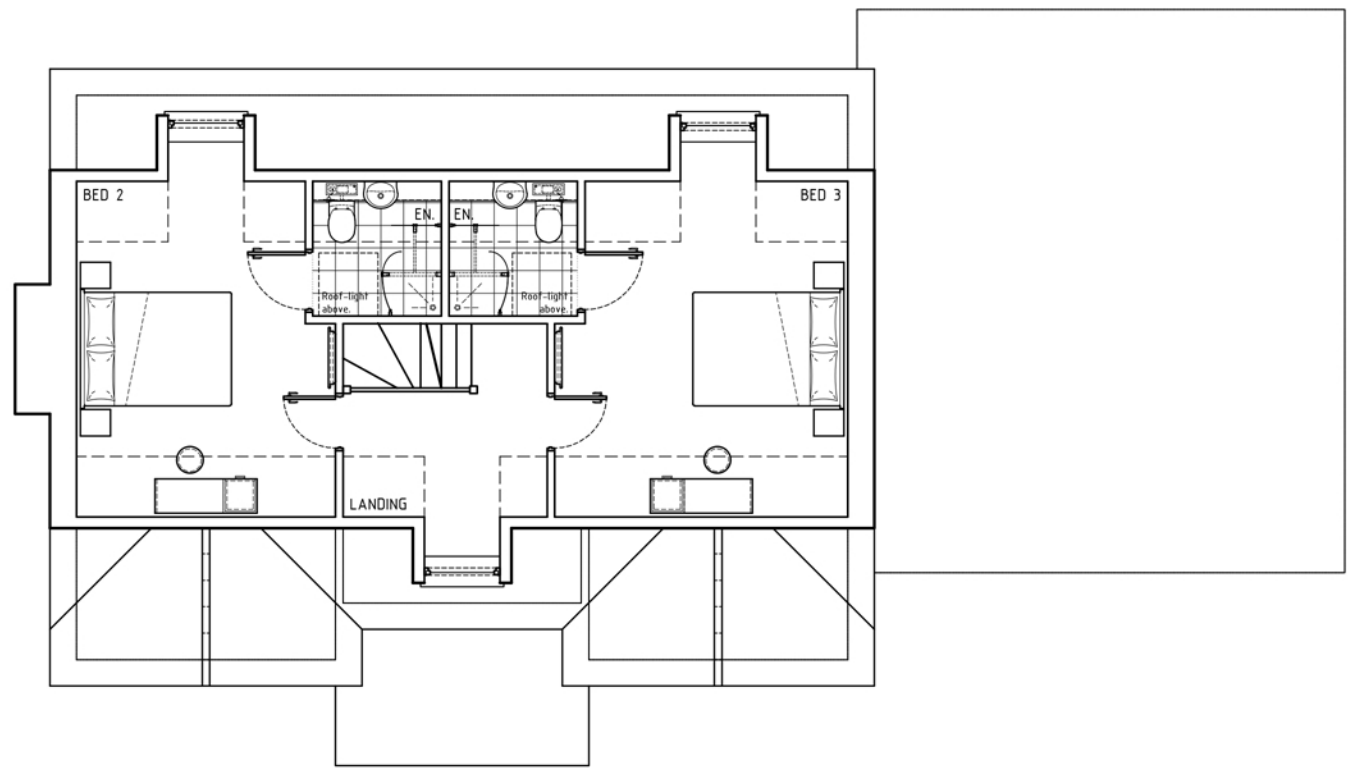


SECOND FLOOR PLAN 1:100

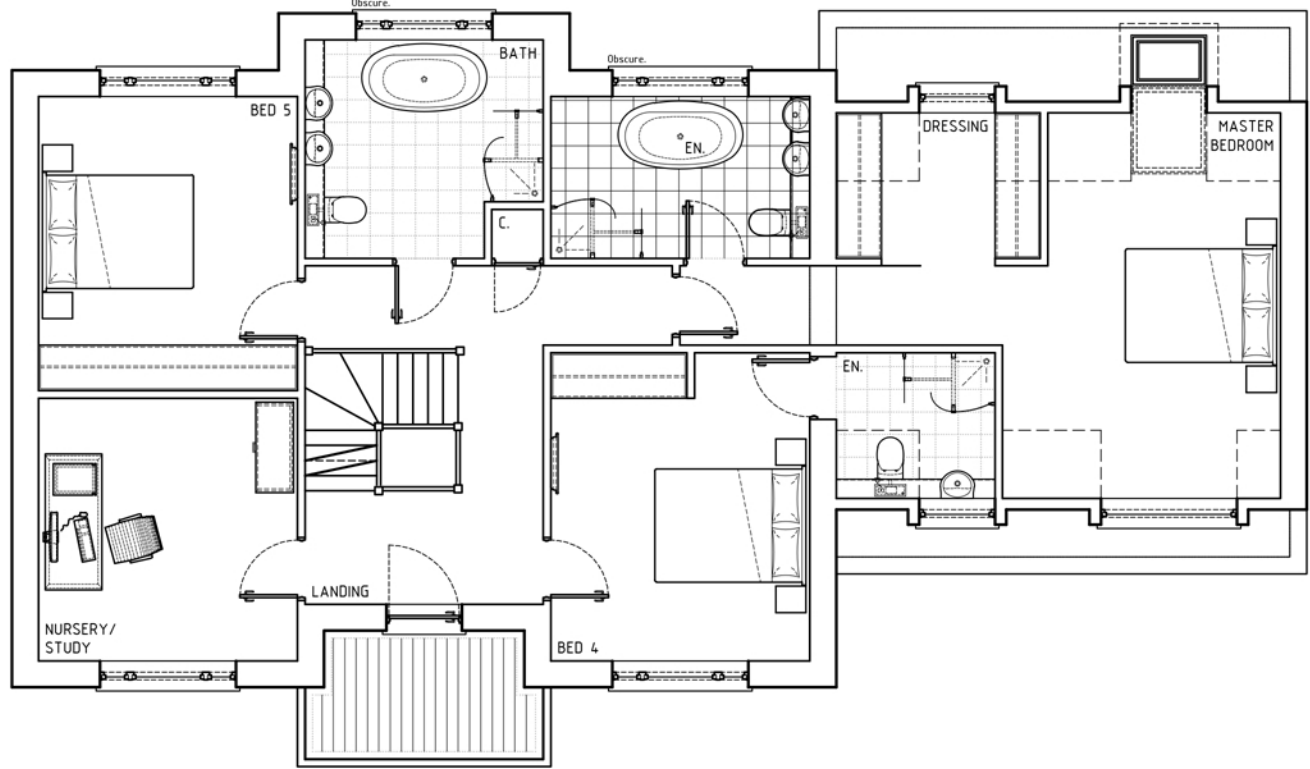

FIRST FLOOR PLAN 1:100

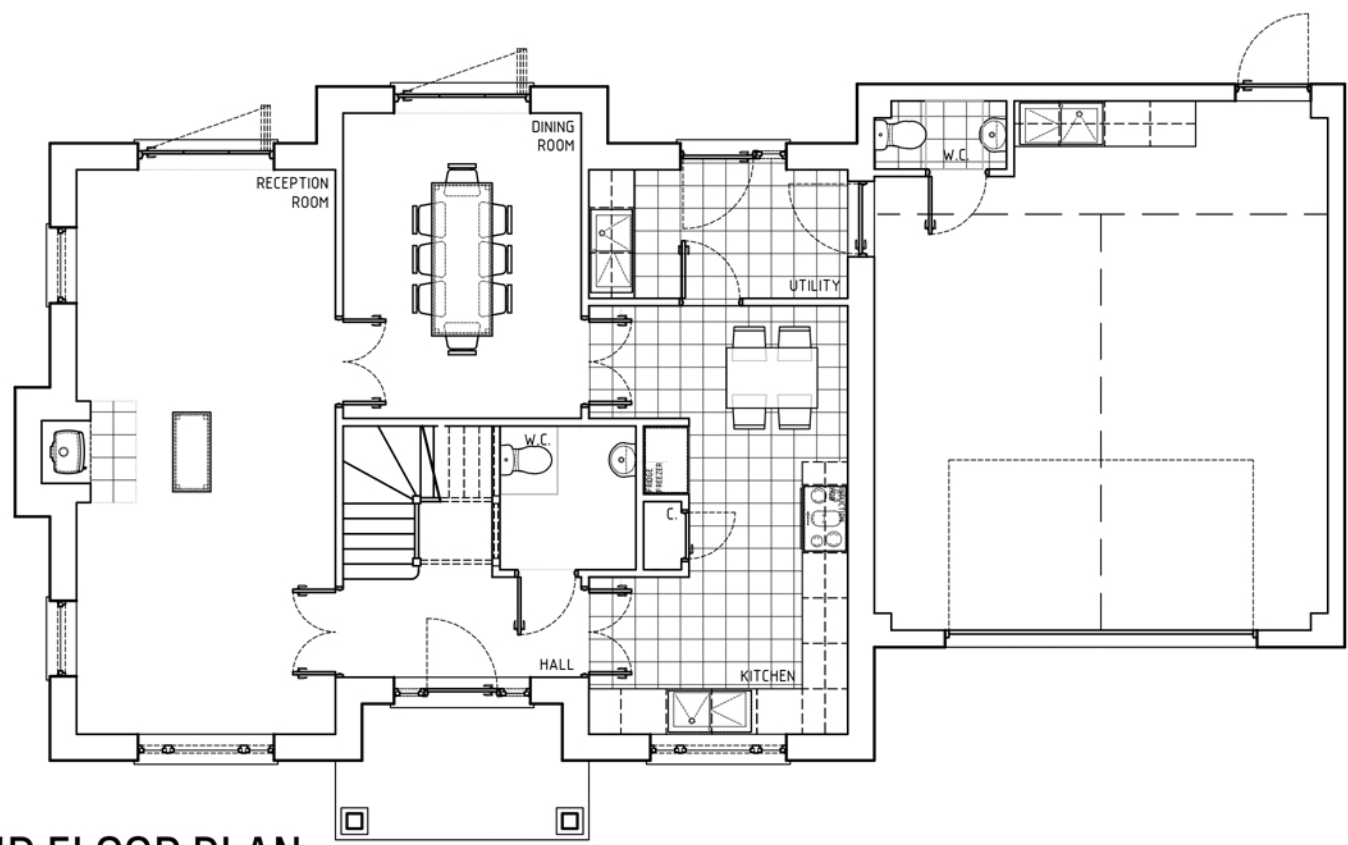


GROUND FLOOR PLAN 1:100

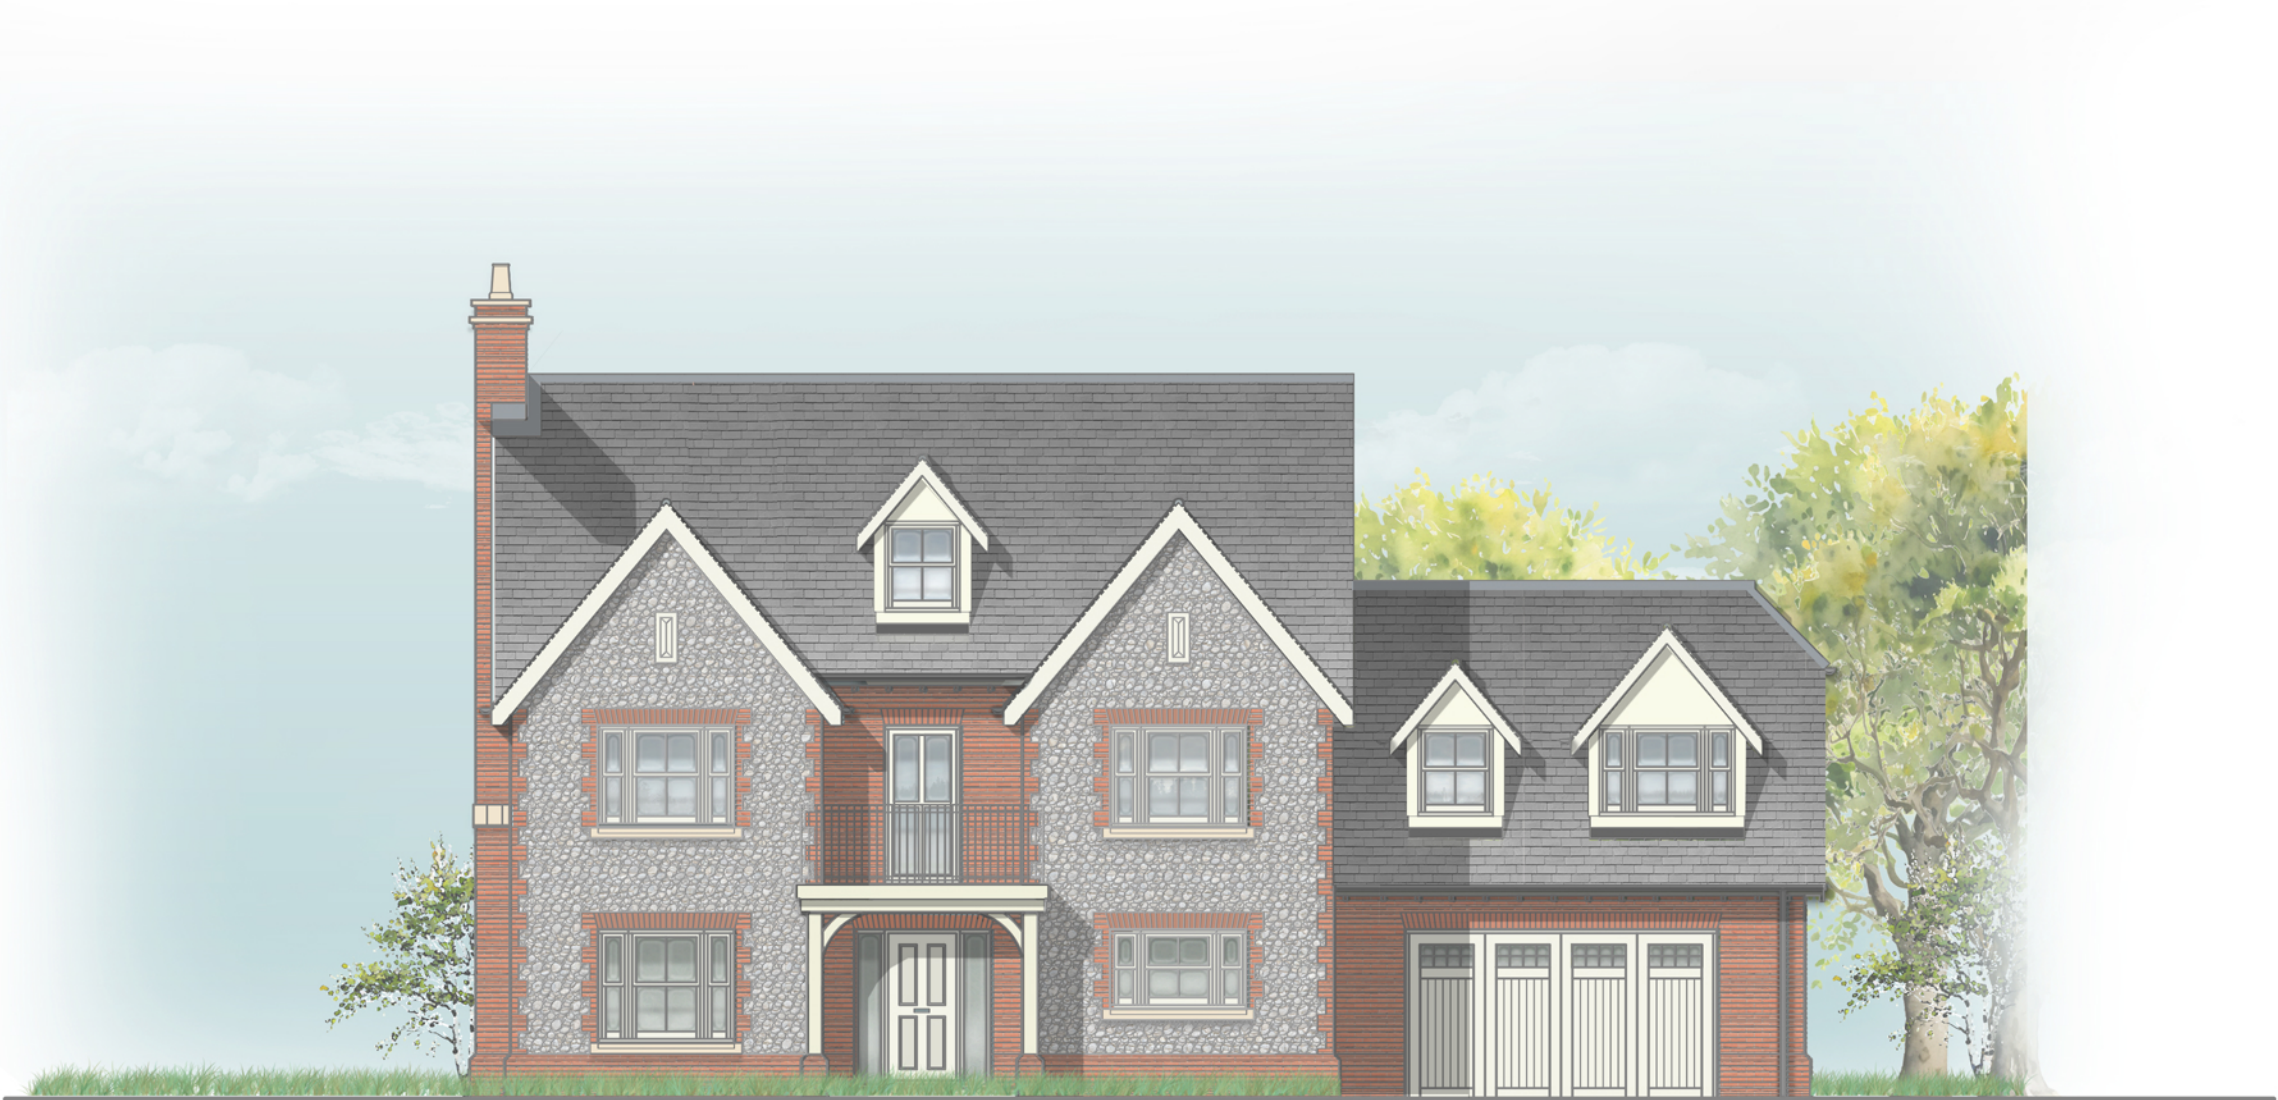

FRONT ELEVATION 1:100



REAR ELEVATION 1:100

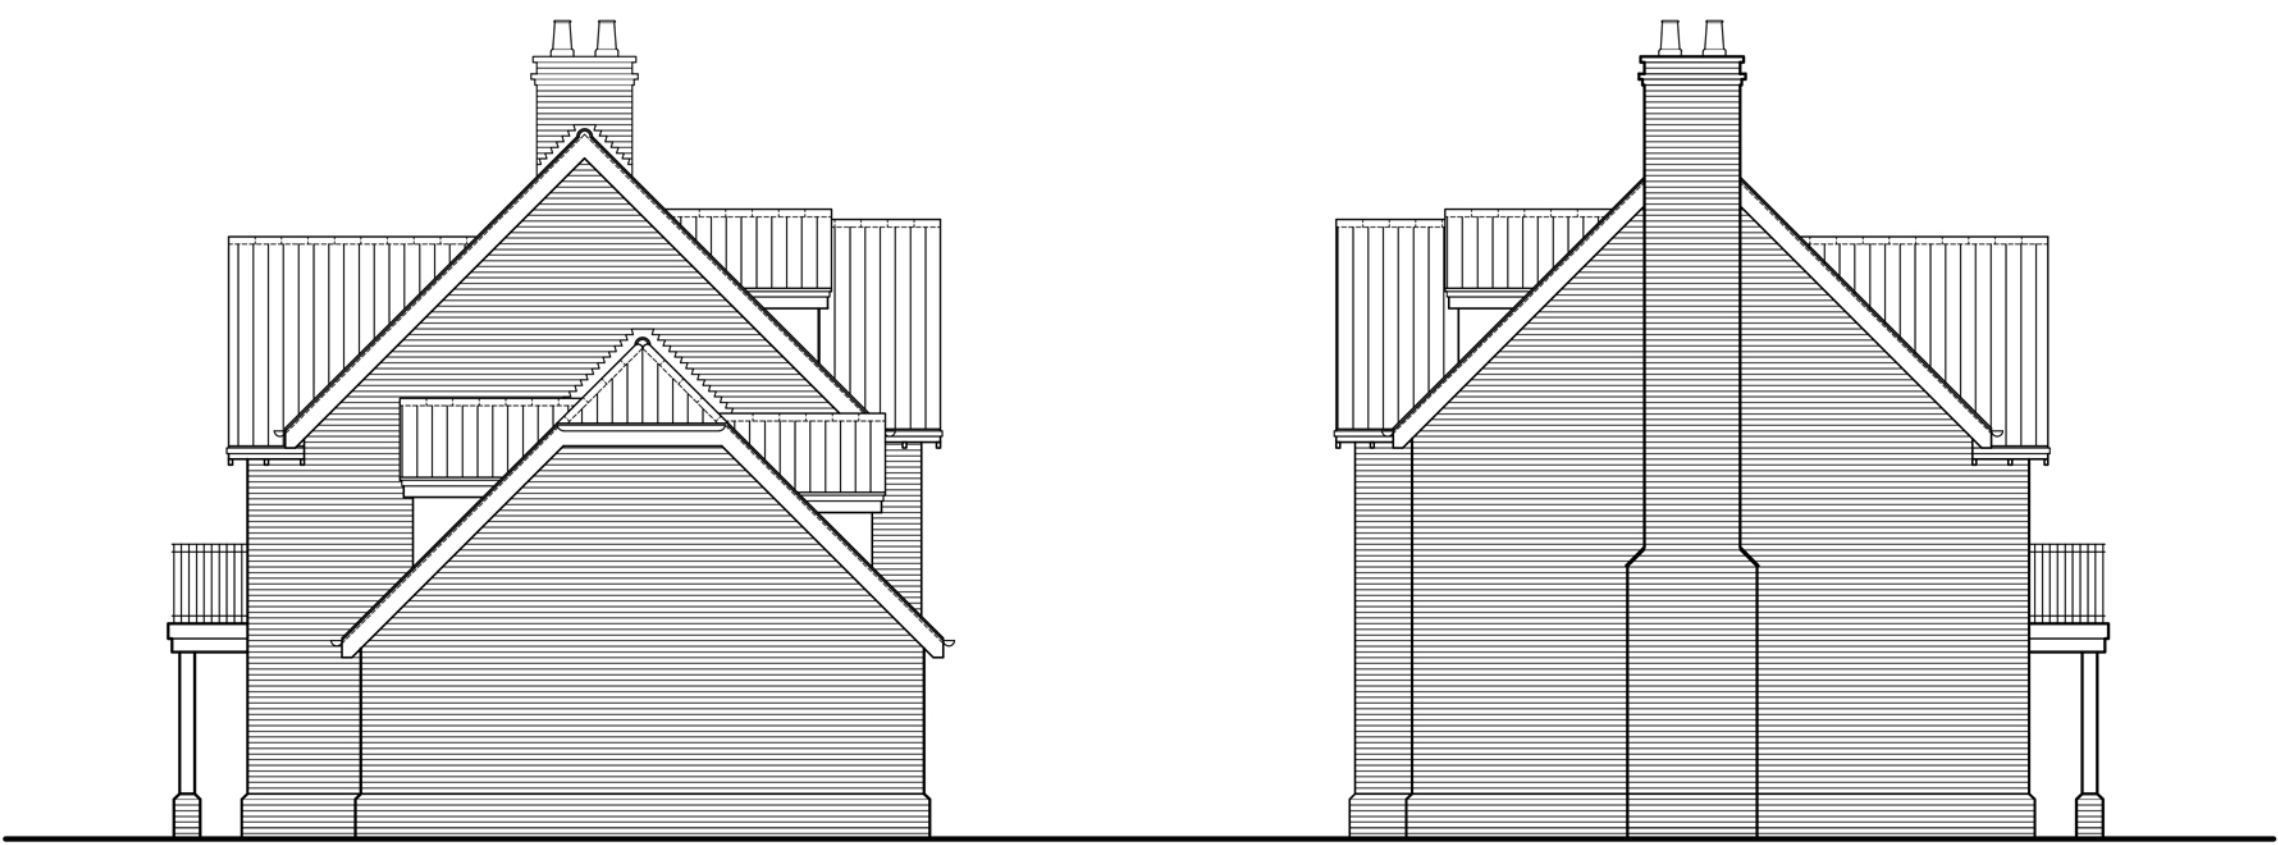

SIDE ELEVATIONS 1:100

PL01	Planning issue	MM	24.02.26
PO0	First Draft	MM	29.12.25
Rev	Description	Initials	Date

SOUTHVIEW

// General Arrangement Drawing

Client Name	Peter Pomfret		
Address	South View, Cookhams Top Road, Sharpthorne East Grinstead, West Sussex		

Drawn By	DAP	Checked By	DAP
Scale	1:100 @ A1	Date	29/12/25
Scene Ref.	STHV	Rev no.	PL01
Dwg no.	STHV SCN XX 1215 DR A 00.101 A3		

