




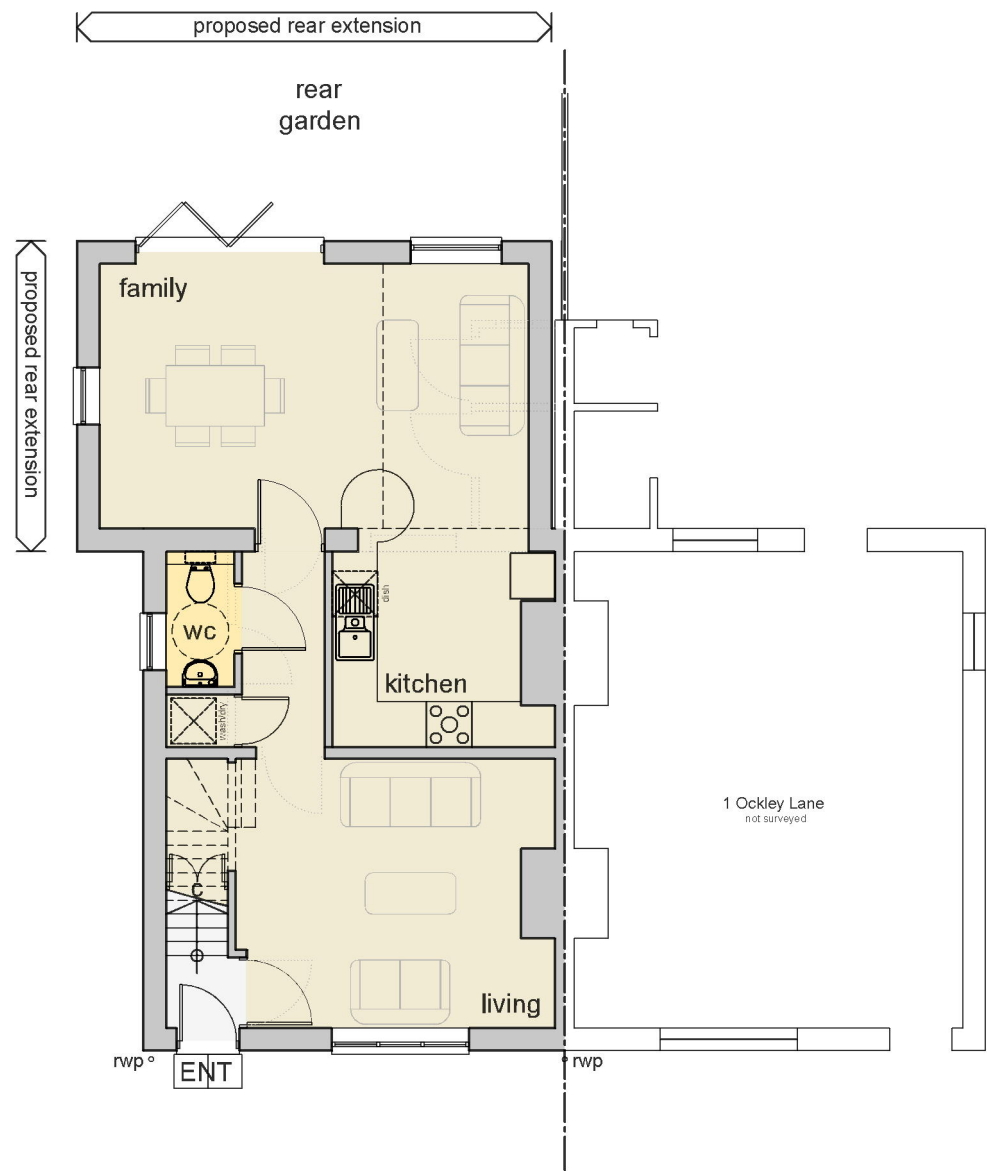


Ground Floor Plan

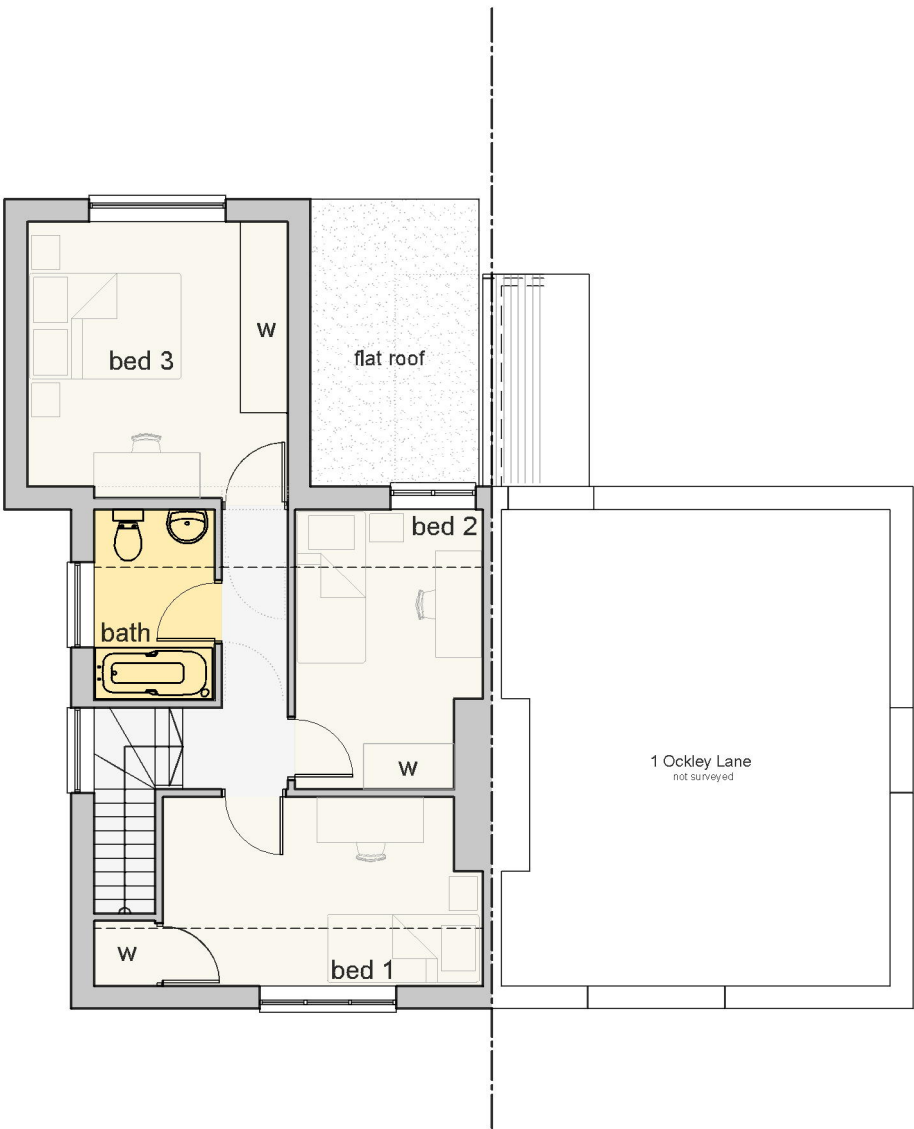

First Floor Plan

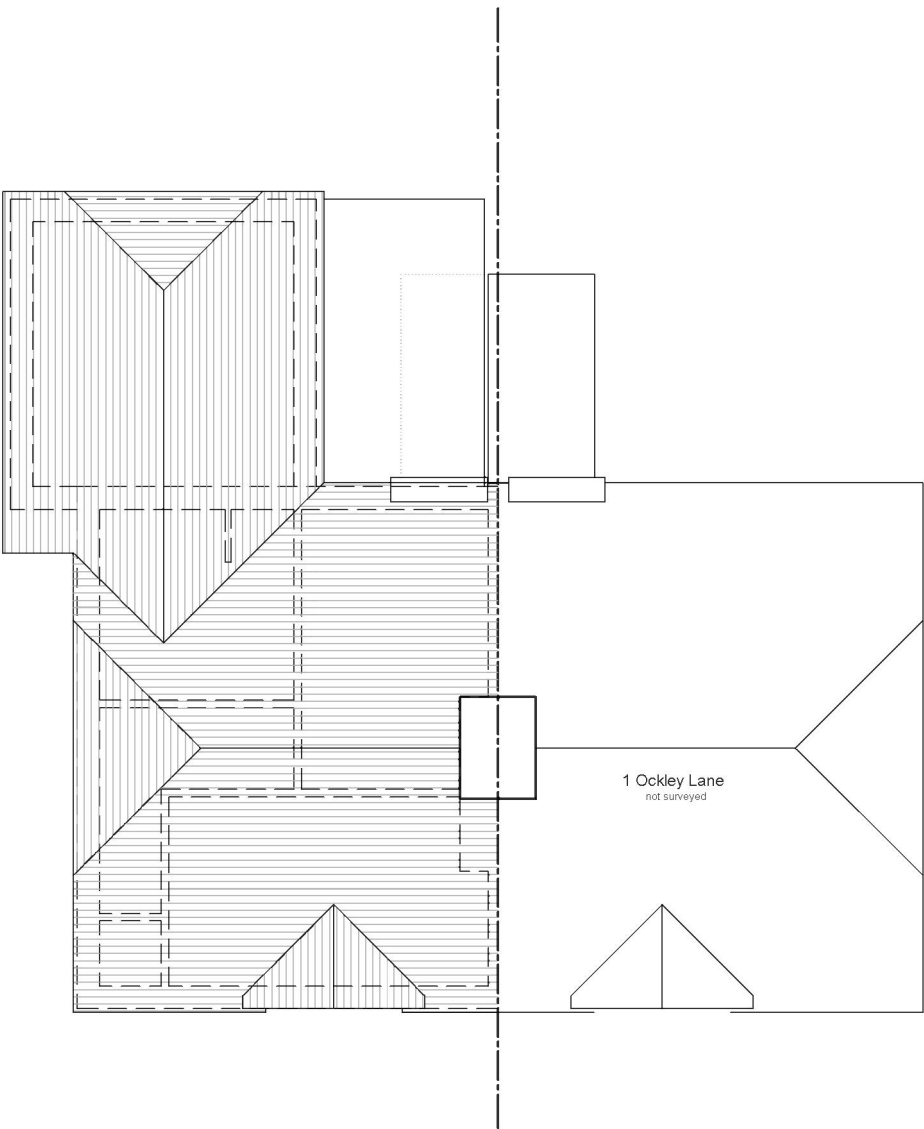

Roof Plan

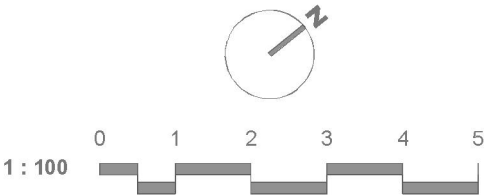

Drawing Proposed Floor & Roof Plans			
PRELIMINARY / PLANNING / BUILDING REGS			
Rev.	Date	Description	By
A	12/04/2026	Scheme amended following feedback	AB

Drawing Number 22/133/SK03		Revision A	
Scale 1:100 @ A3	Date 15.12.2025	By AB	