


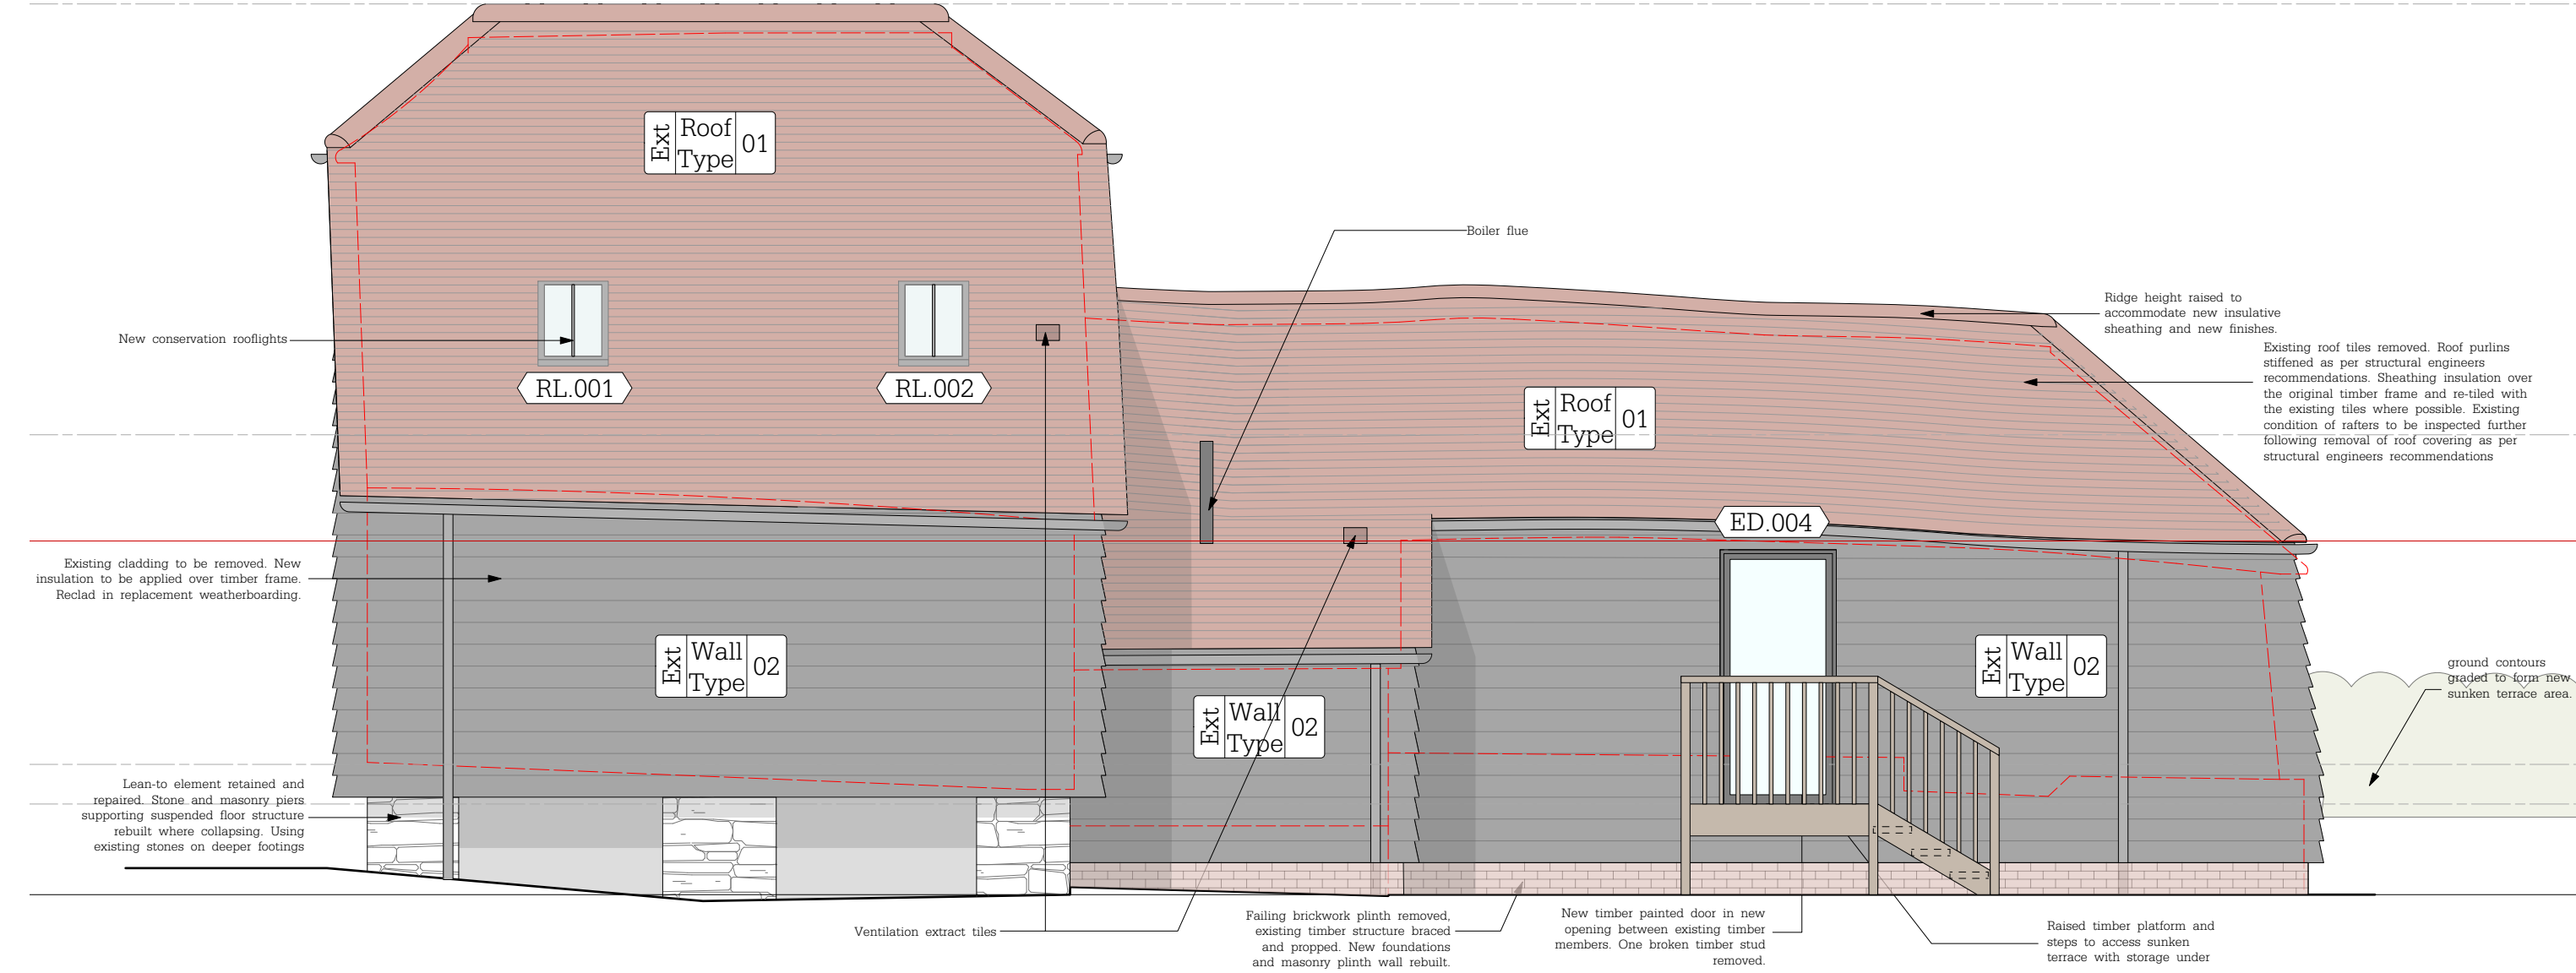



3 - Proposed North Elevation - 1:100

© All rights reserved
All dimensions to be checked on site

Lewes Office
Cooksbridge Station House - Cooksbridge - Nr. Lewes
East Sussex - BN8 4SW

+44 (0)1273 400319
info@bakerbrown.studio
bakerbrown.studio

Notes:

 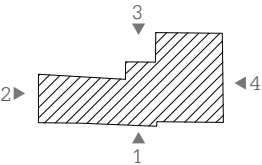

Rev	Date	Description	Drwn	Chkd
A	03/06/25	Issued for Tender	LF	BB
B	14/01/26	Beam and Block added, rooflights omitted, windows amended		
C	09/04/26	doors amended		
D	20/04/26	minor amendments to glazing as requested by planning		

BakerBrown

Job Name				Status		
Brook Farm				Tender		
Drawing Title						
Proposed GA Elevations (Sheet 3 of 4)						
Drawn	Checked	Date	Scale@A3	Job No.	Drawing Number	Rev
LF	BB	June 25	1:50	1490	BB_DA_0202	D