


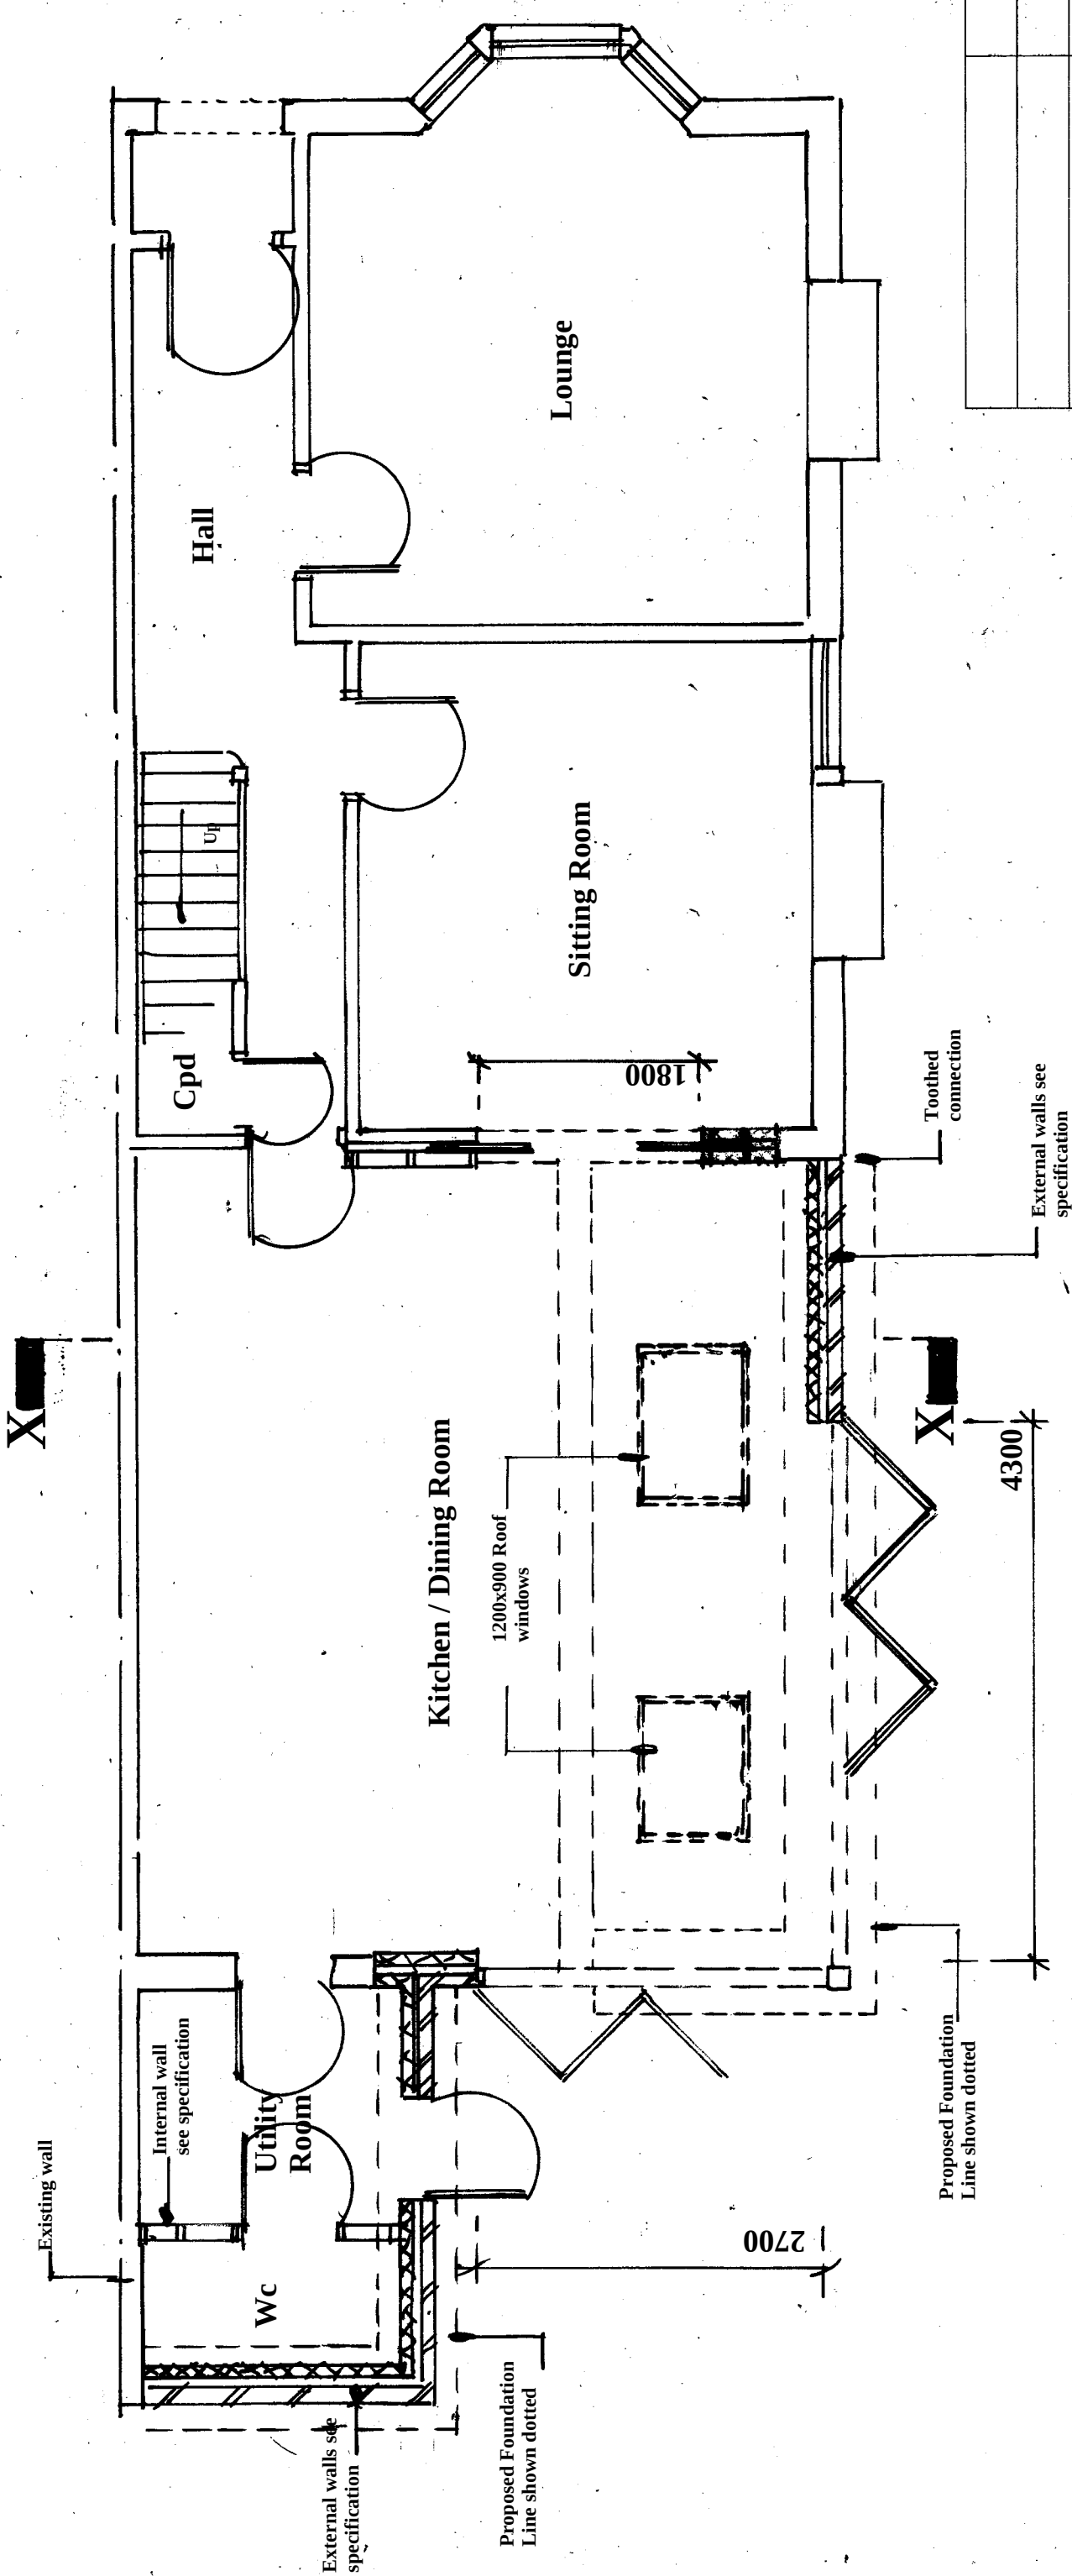

Proposed Ground Floor Plan

Amendments			Date
Client			

Mr & Mrs Pelczer

Site Address

12 Queens road
Haywards Heath
West Sussex
RH16 1EB

Proposal	Rear Extension
Drawing Title	Proposed Ground Floor Plan
Date	24/10/24
Drawn	S. Burrows

Scales

1:50

DWG NO.	S13299/2	REV
---------	----------	-----