



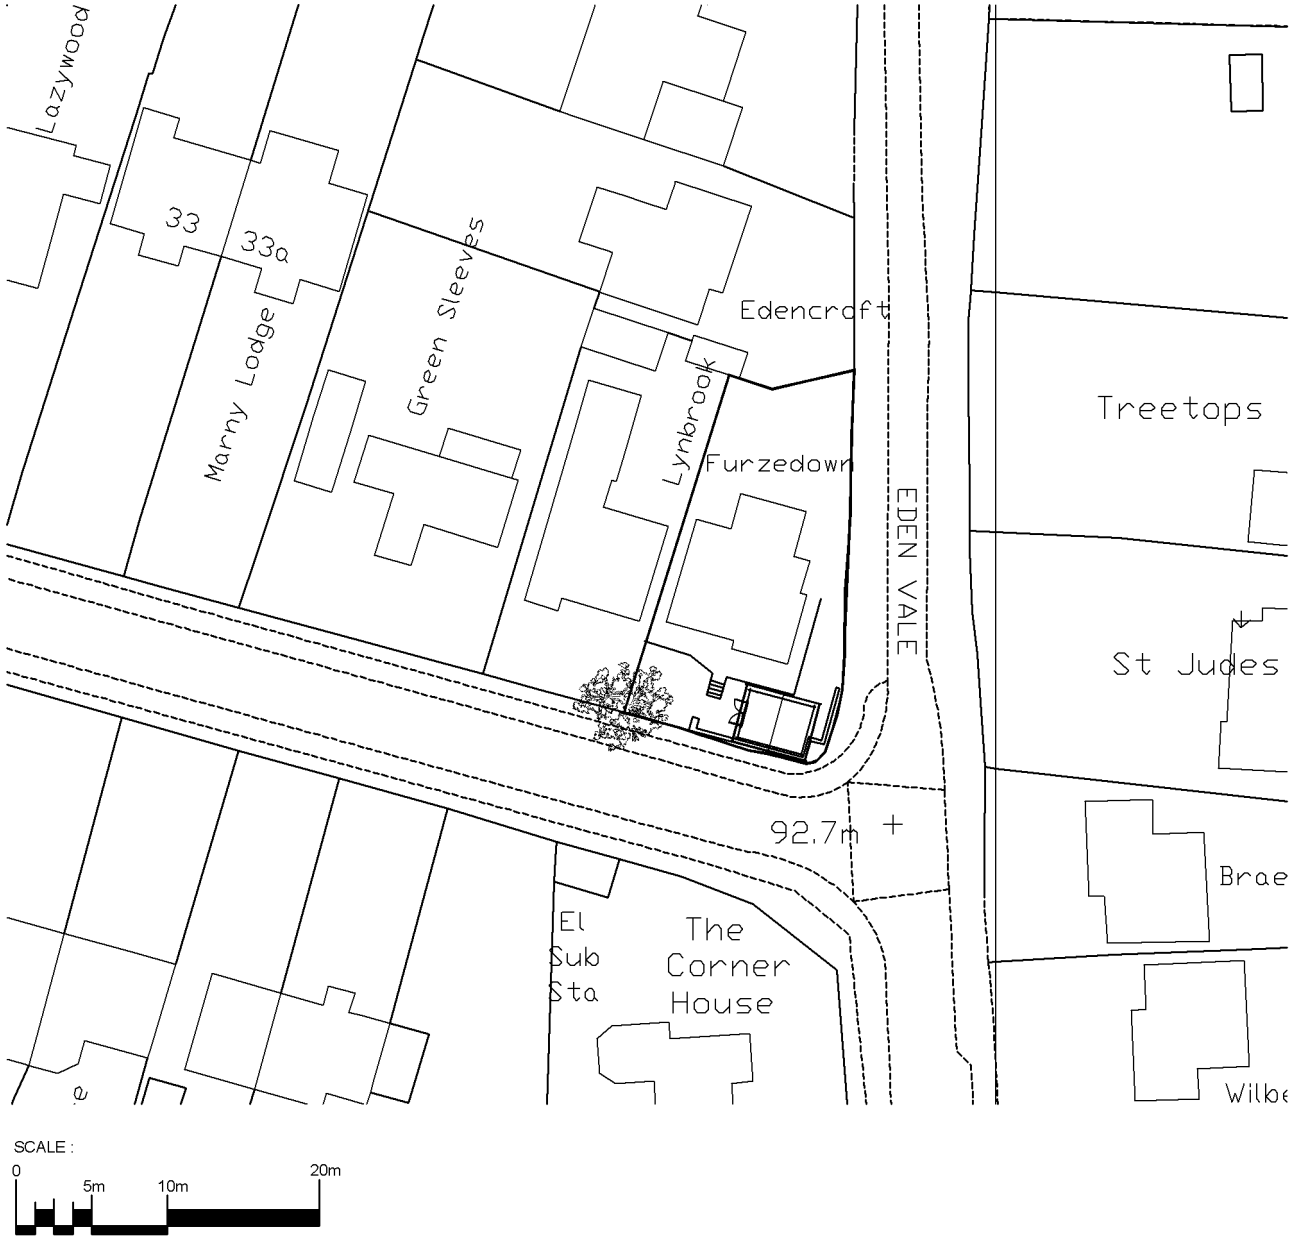

site plan - scale 1:500 @ A3

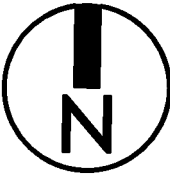

GENERAL NOTES :
1. THIS DRAWING IS THE PROPERTY OF BENTLEY'S & CARTER AND IS NOT TO BE REPRODUCED IN ANY WAY OR FORM WITHOUT PRIOR WRITTEN CONSENT.
2. DO NOT SCALE FROM THIS DRAWING FOR PLANNING PURPOSES.
3. ALL DIMENSIONS TO BE VERIFIED ON SITE PRIOR TO ANY WORKS BEING COMMENCED.
4. THIS DRAWING IS TO BE READ IN CONJUNCTION WITH ALL WORK DOCUMENTS AND THE RELEVANT BUILDING STANDARDS, CODES OF PRACTICE AND BUILDING REGULATIONS.

PROJECT :
furzedown, furzefield road east
grinstead west sussex rh19 2jl

DRAWING :
site plan proposed

DRAWING STATUS :
planning

JOB NO:
ada - 314

DRAWING NO:
101

SCALE:
as indicated @ A3

DATE:
jan 2024

DRAWN BY:
pc

REVISIONS:
none