


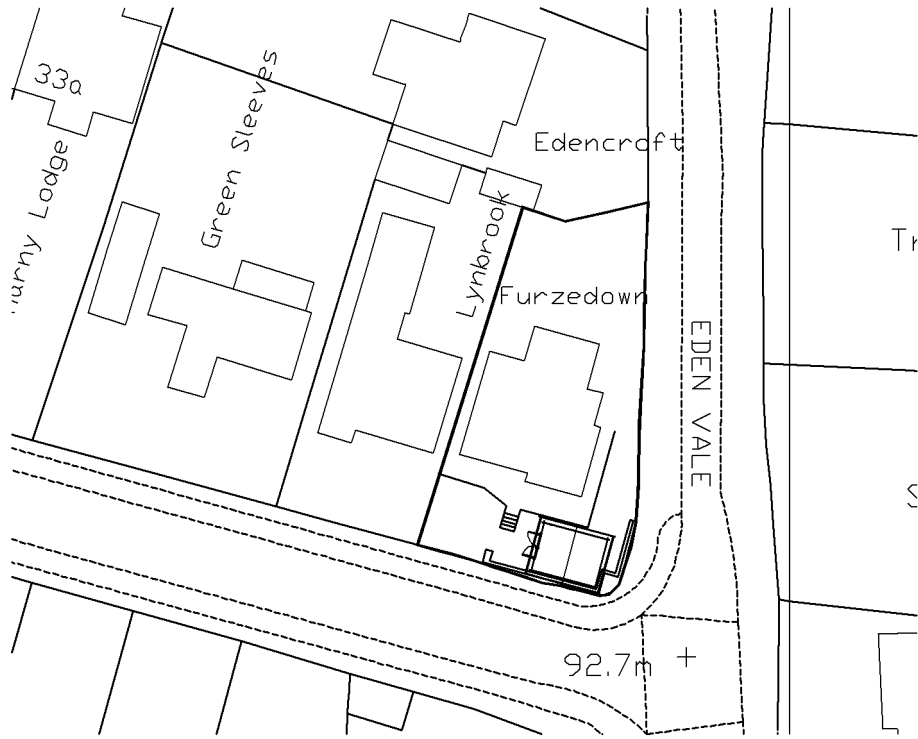


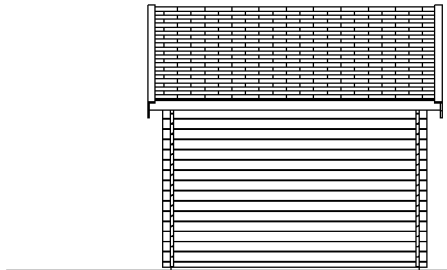


site plan - scale 1:500 @ A3

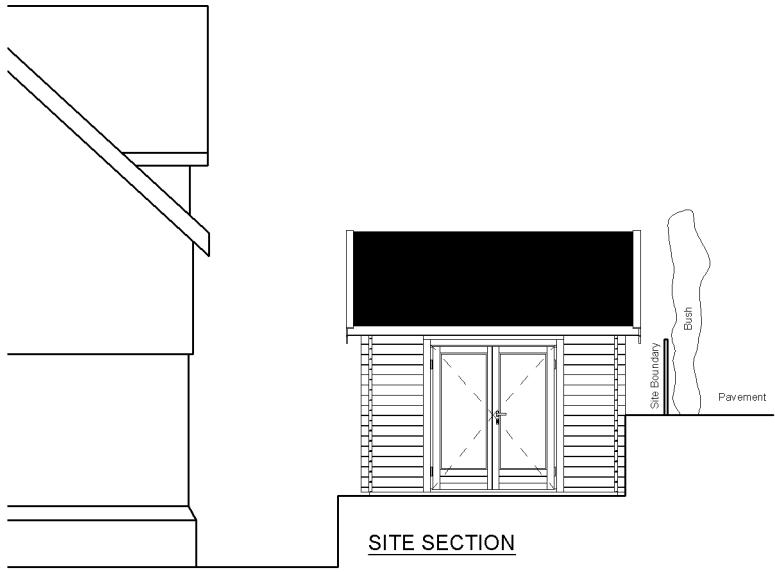


EAST ELEVATION

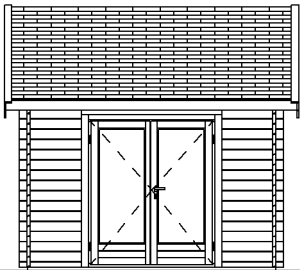


WEST ELEVATION

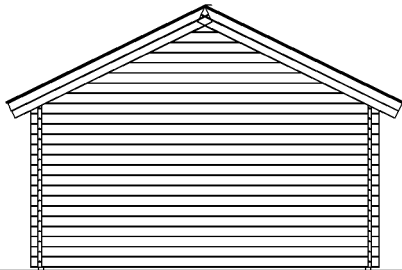

SOUTH ELEVATION

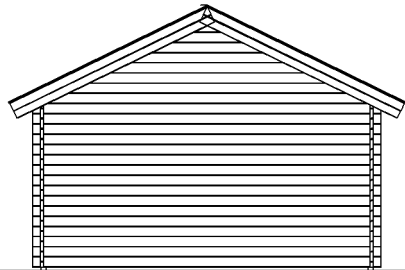

NORTH ELEVATION

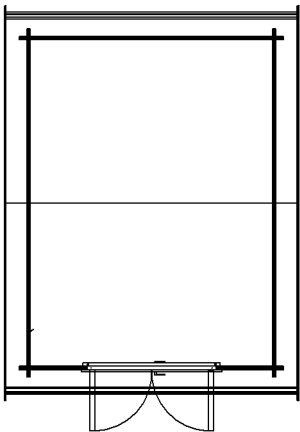

FLOOR PLAN

- GENERAL NOTES :**
1. THIS DRAWING IS THE PROPERTY OF BENTLEY'S & CARTER AND IS NOT TO BE REPRODUCED IN ANY WAY OR FORM WITHOUT PRIOR WRITTEN CONSENT.
 2. DO NOT SCALE FROM THIS DRAWING FOR planning purposes.
 3. All dimensions to be verified on site prior to any works starting.
 4. This drawing is to be read in conjunction with relevant consultants and specialist drawings.
 5. Refer to Bentley's & Carter Standards, Codes of Practice and Building Regulations.

PROJECT :
furzedown, furzefield road east
grinstead west sussex rh19 2jl

DRAWING :
proposed drawings

DRAWING STATUS :
planning

JOB NO:
ada - 314


DRAWING NO:
700

SCALE:
1/100@ A3

DATE:
jan 2024

DRAWN BY:
pc

REVISIONS:
none

 

B+C ARCHITECTURE

t: 07751 878837
e: pc@bandarchitecture.co.uk
w: www.bandarchitecture.co.uk