



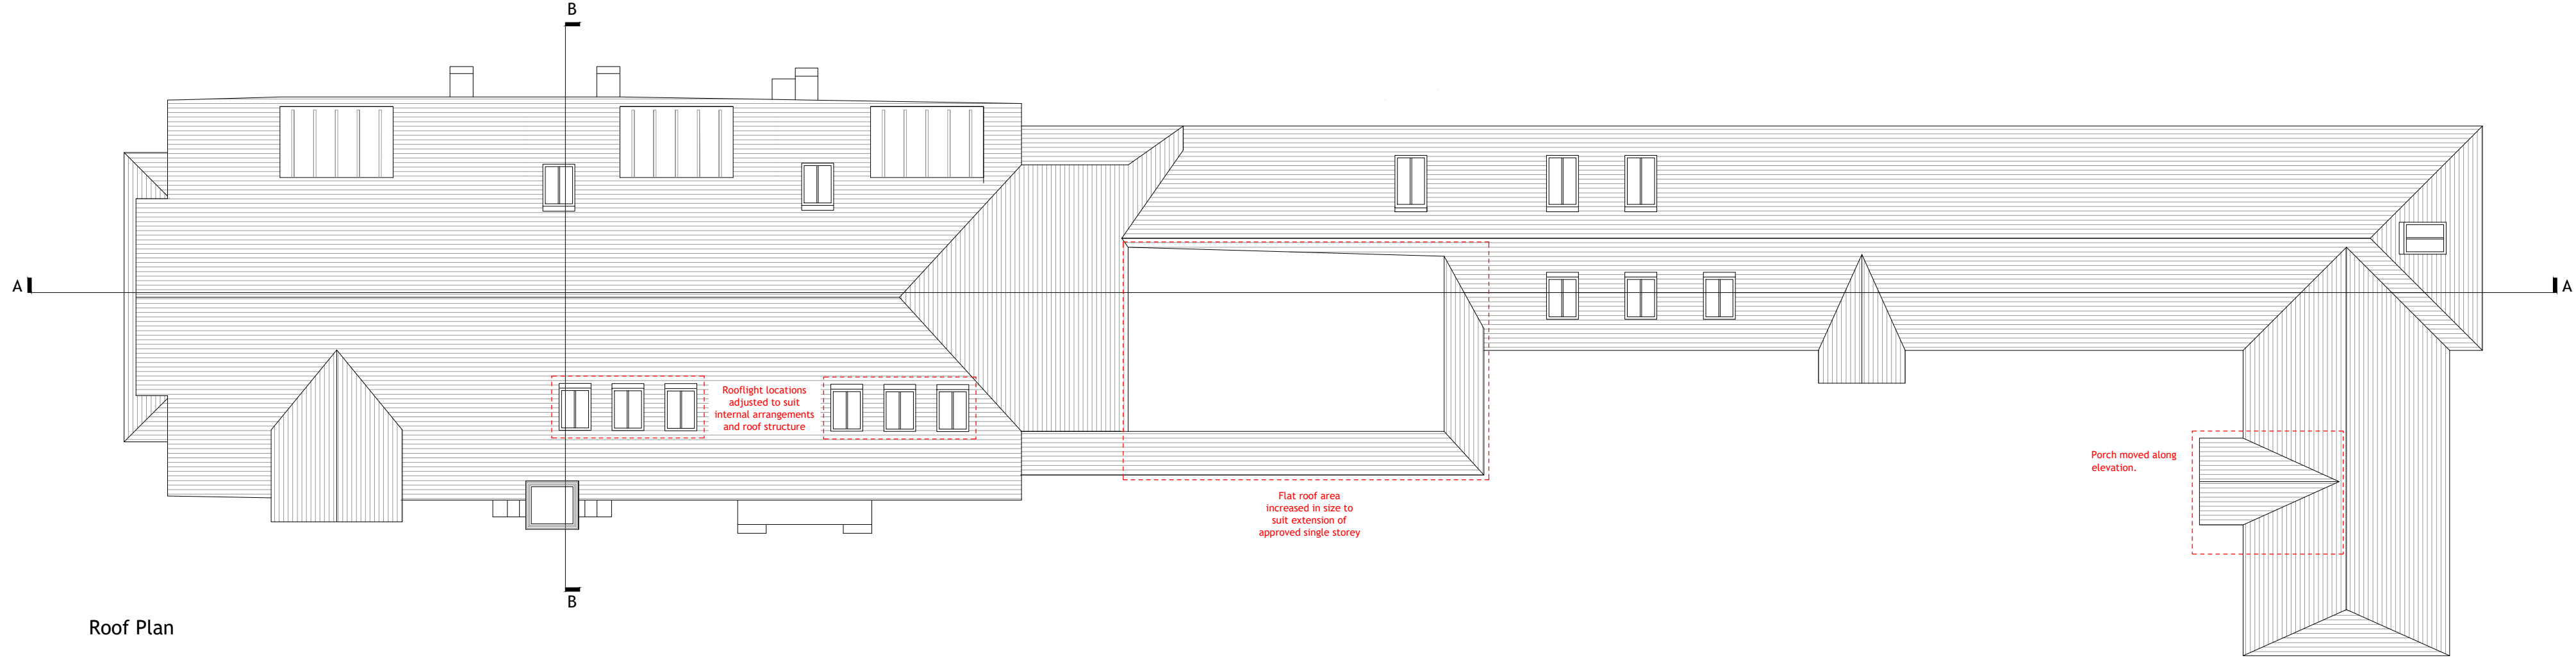


Roof Plan

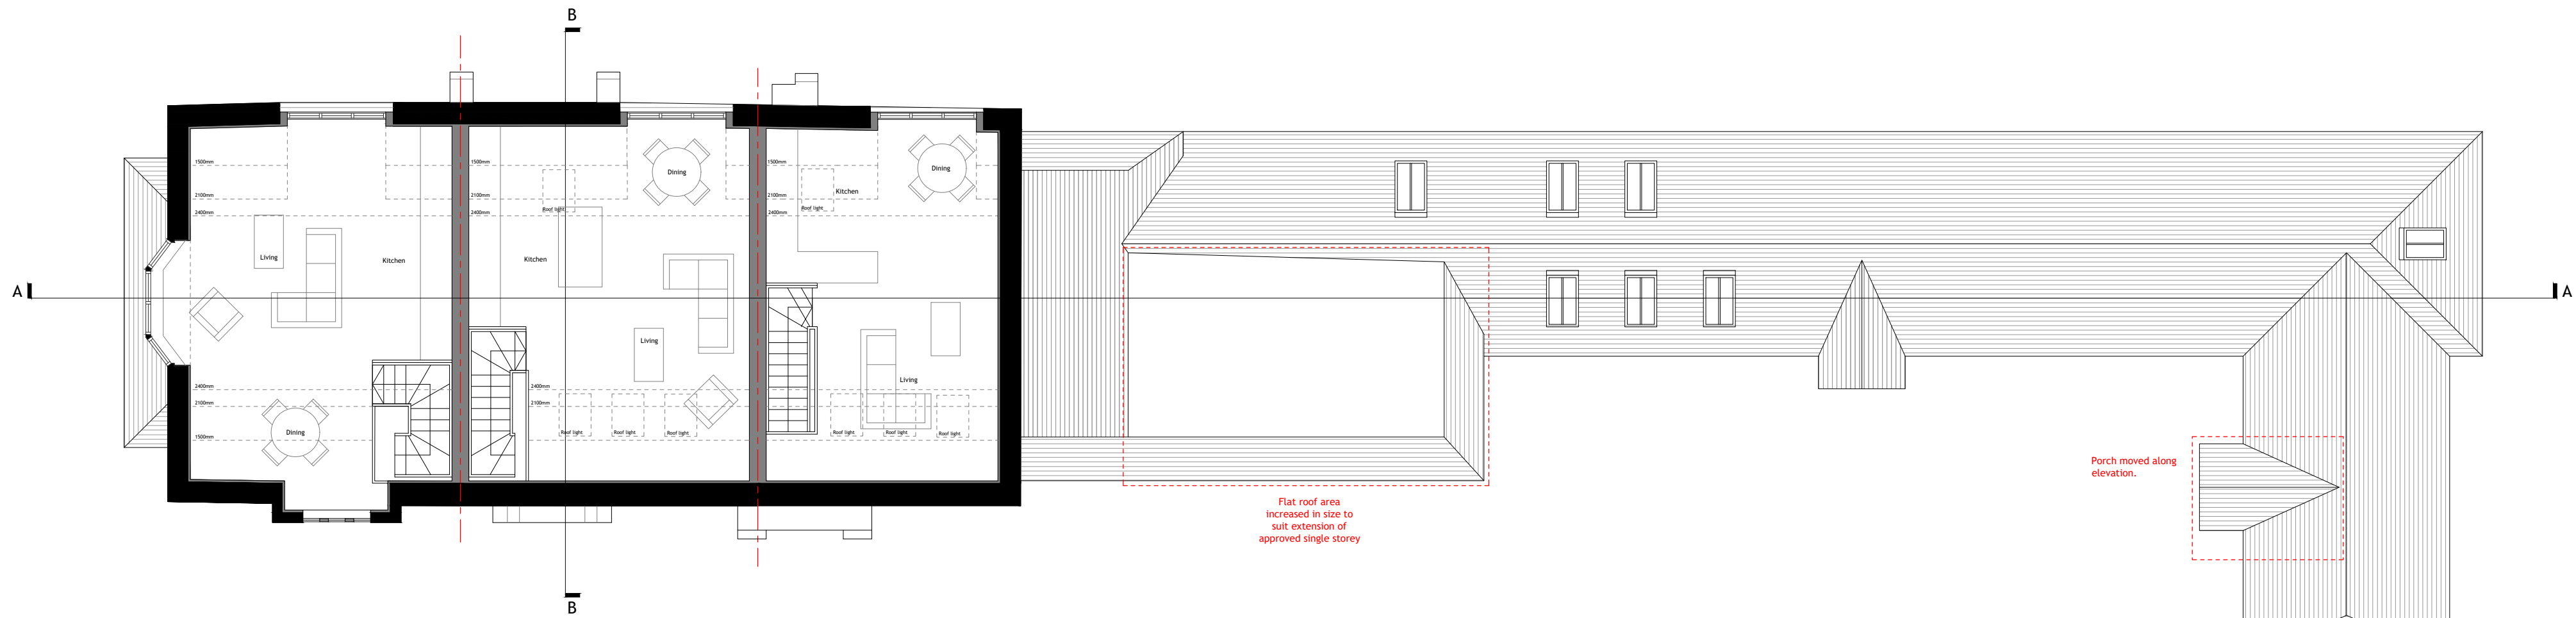

First Floor Plan

Note: Cut line shown at floor level; floor plan has vaulted ceiling with exposed roof structure. Please refer to plan for skirting lines

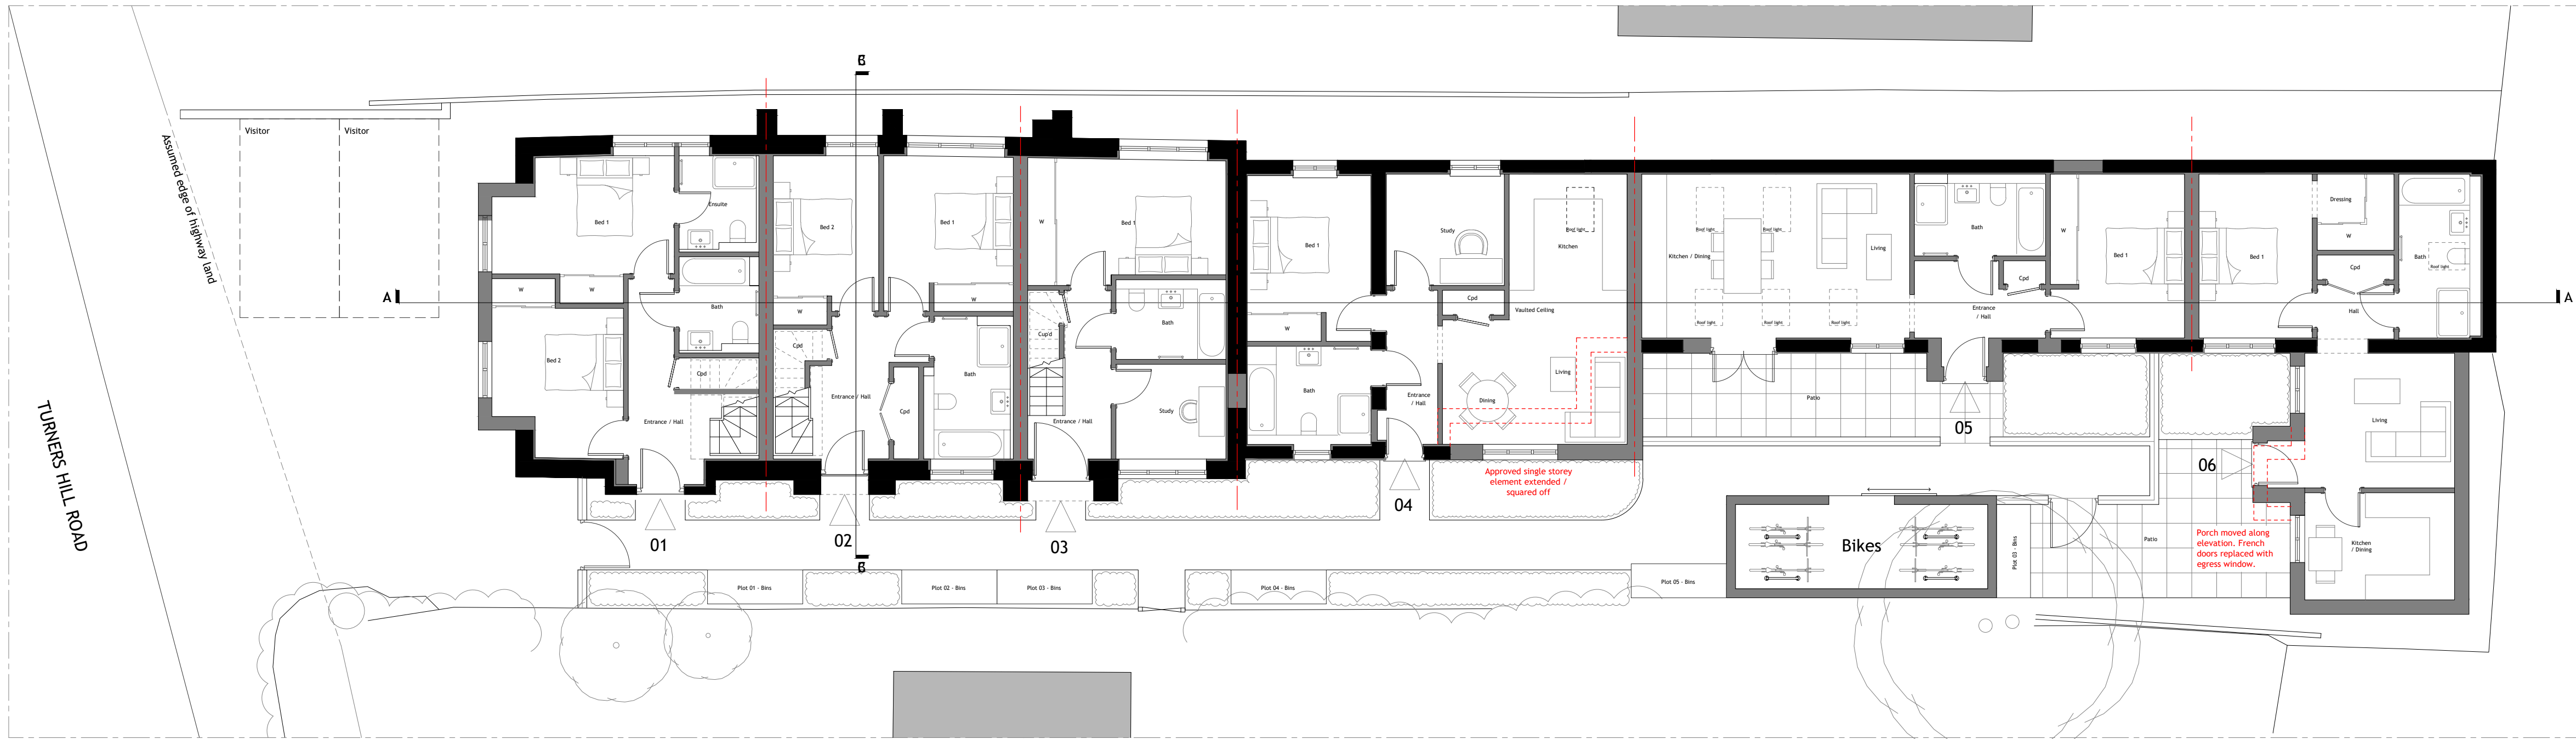

Ground Floor Plan



Disclaimer: This drawing is protected under the Copyright, Design and Patents Act 1988. This drawing is protected by copyright of FLUID ARCHITECTURE LIMITED, which is a subsidiary of Fluid Design Group Limited.  
Registered in England No: 3190755. Registered Address: The Barn, Horse Farm, Piggingsfield Park, Holey, East Sussex TN22 3HW  
Planning  
This drawing is produced for PLANNING PURPOSES ONLY and is not to be used for construction.

Notes:

.....

Revisions:

Description:

/ First Issue - MMA Application

Date:

28.01.25

Existing  
Proposed



CRAWLEY DOWN

VILLAGE HALL  
TURNERS HILL ROAD  
CRAWLEY  
RH10 4HE

PLATINUM SURREY HOMES

Drg No

FL24-2202-1100

Title

Proposed Floor Plans

Revision

/

Scale at A1

1:100

Status

PLANNING

Date

January 2025

