

Notes:

.....


Revisions:

Description:

/ First Issue - MMA Application

Date:

28.01.25

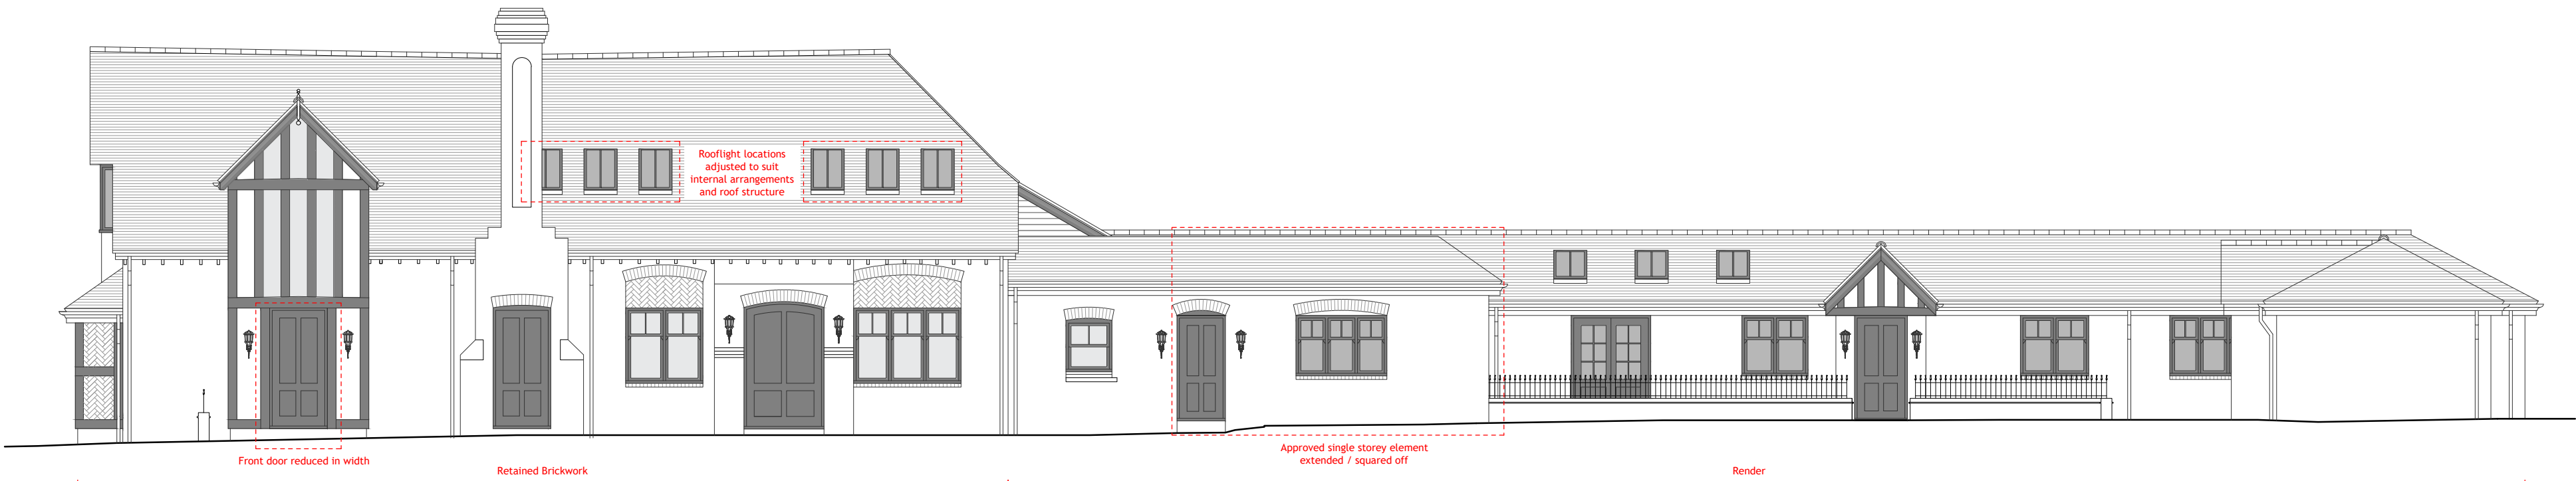


South-East Elevation




South-West Elevation




South-West Elevation (Plot 06)

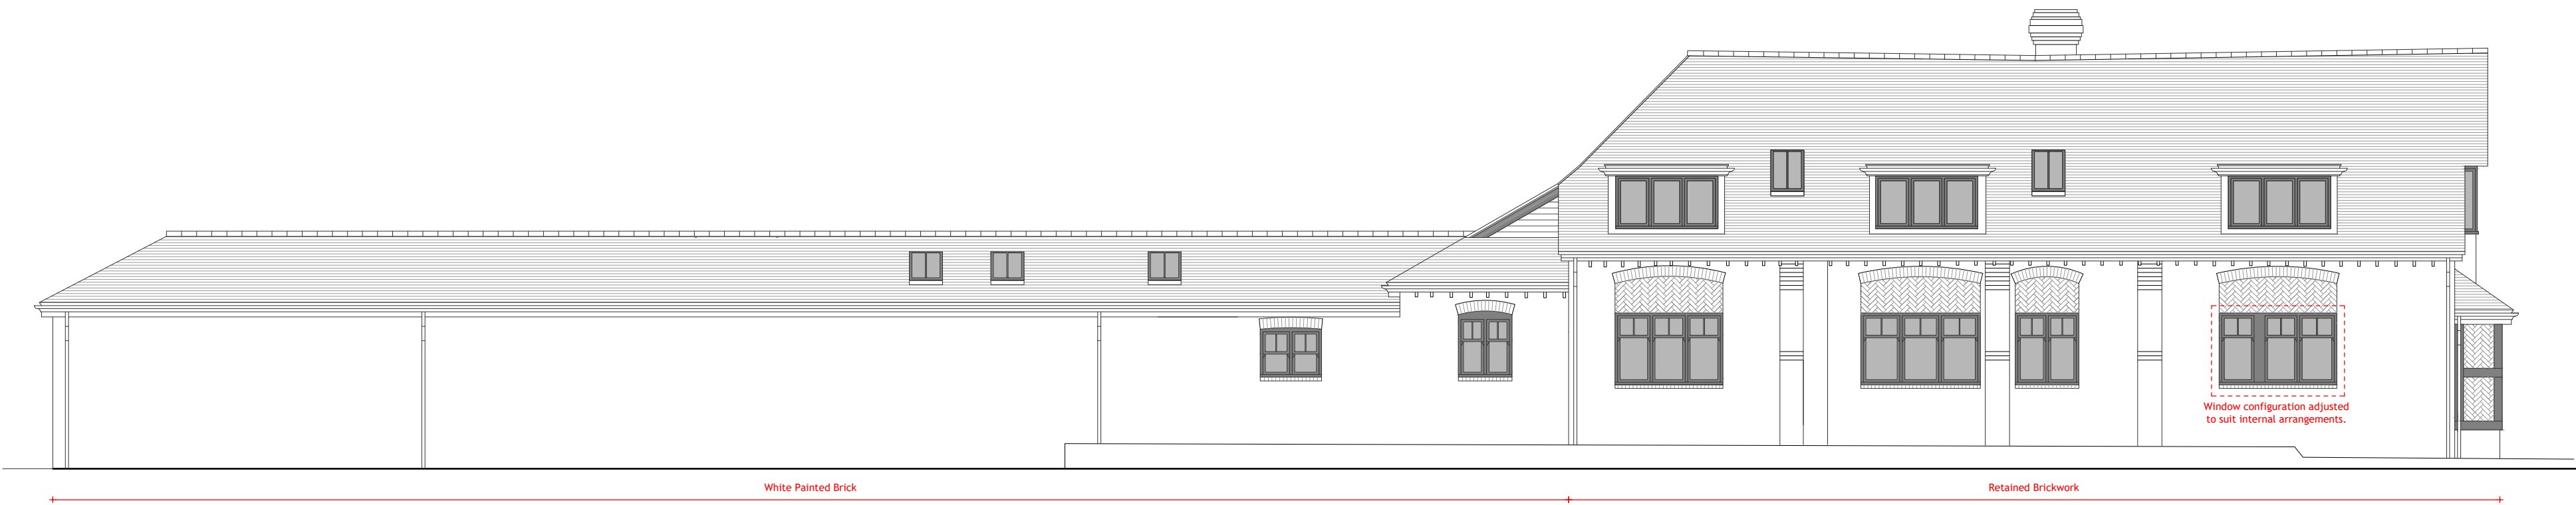


North-West Elevation

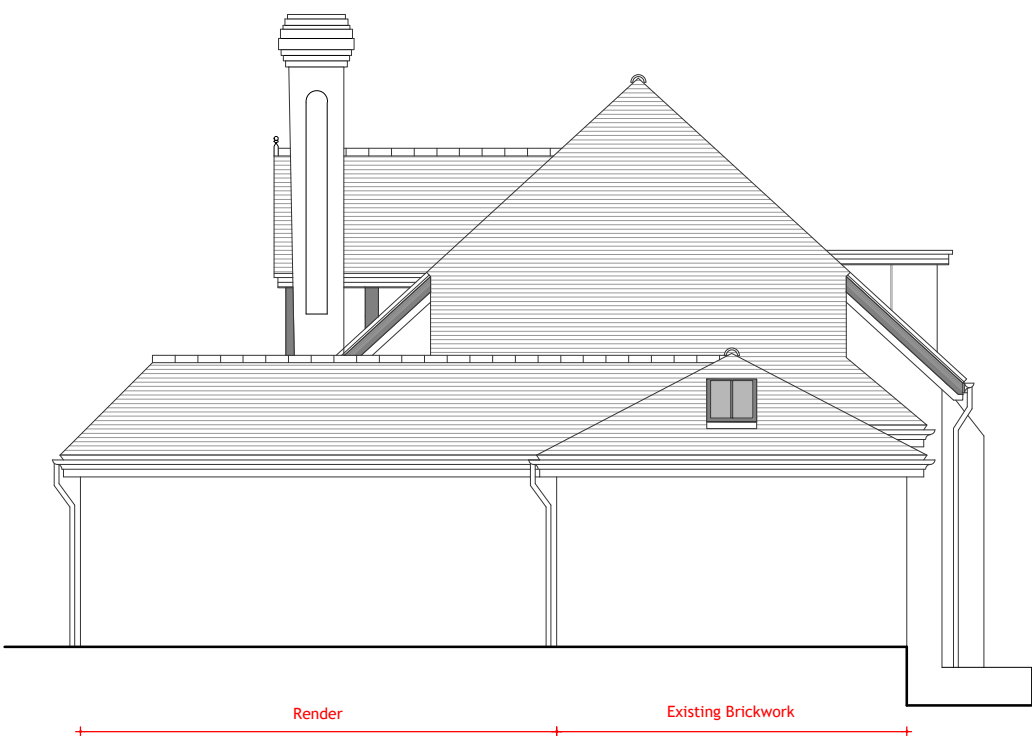

North-East Elevation

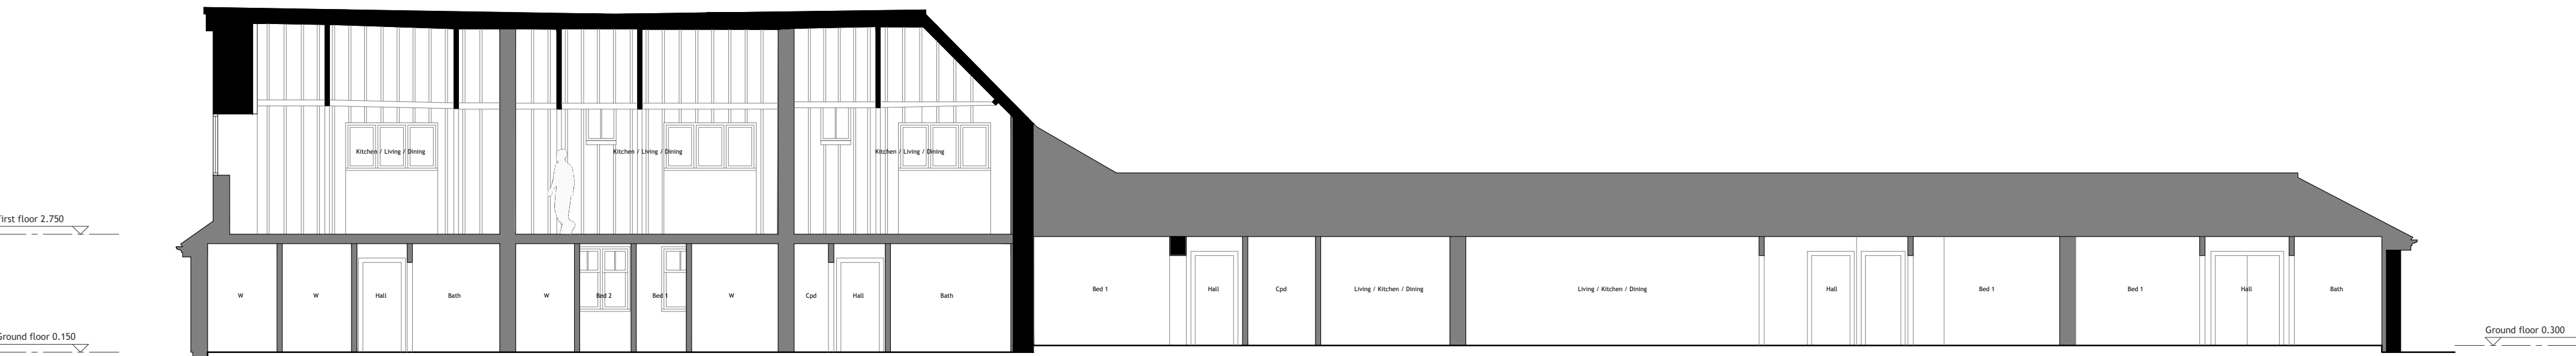

Section AA

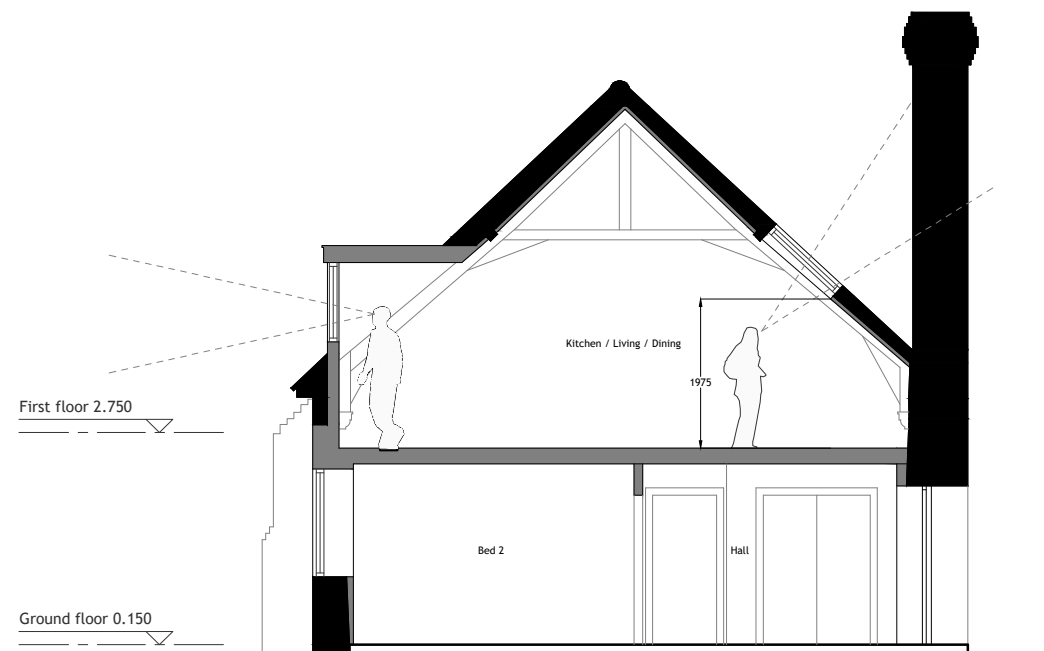

Section CC



CRAWLEY DOWN

VILLAGE HALL
TURNERS HILL ROAD
CRAWLEY
RH10 4HE

PLATINUM SURREY HOMES

Drg No

FL24-2202-1105

Title

Proposed Elevations and Sections

Revision

/

Scale at A1

1:100

Status

PLANNING

Date

January 2025