
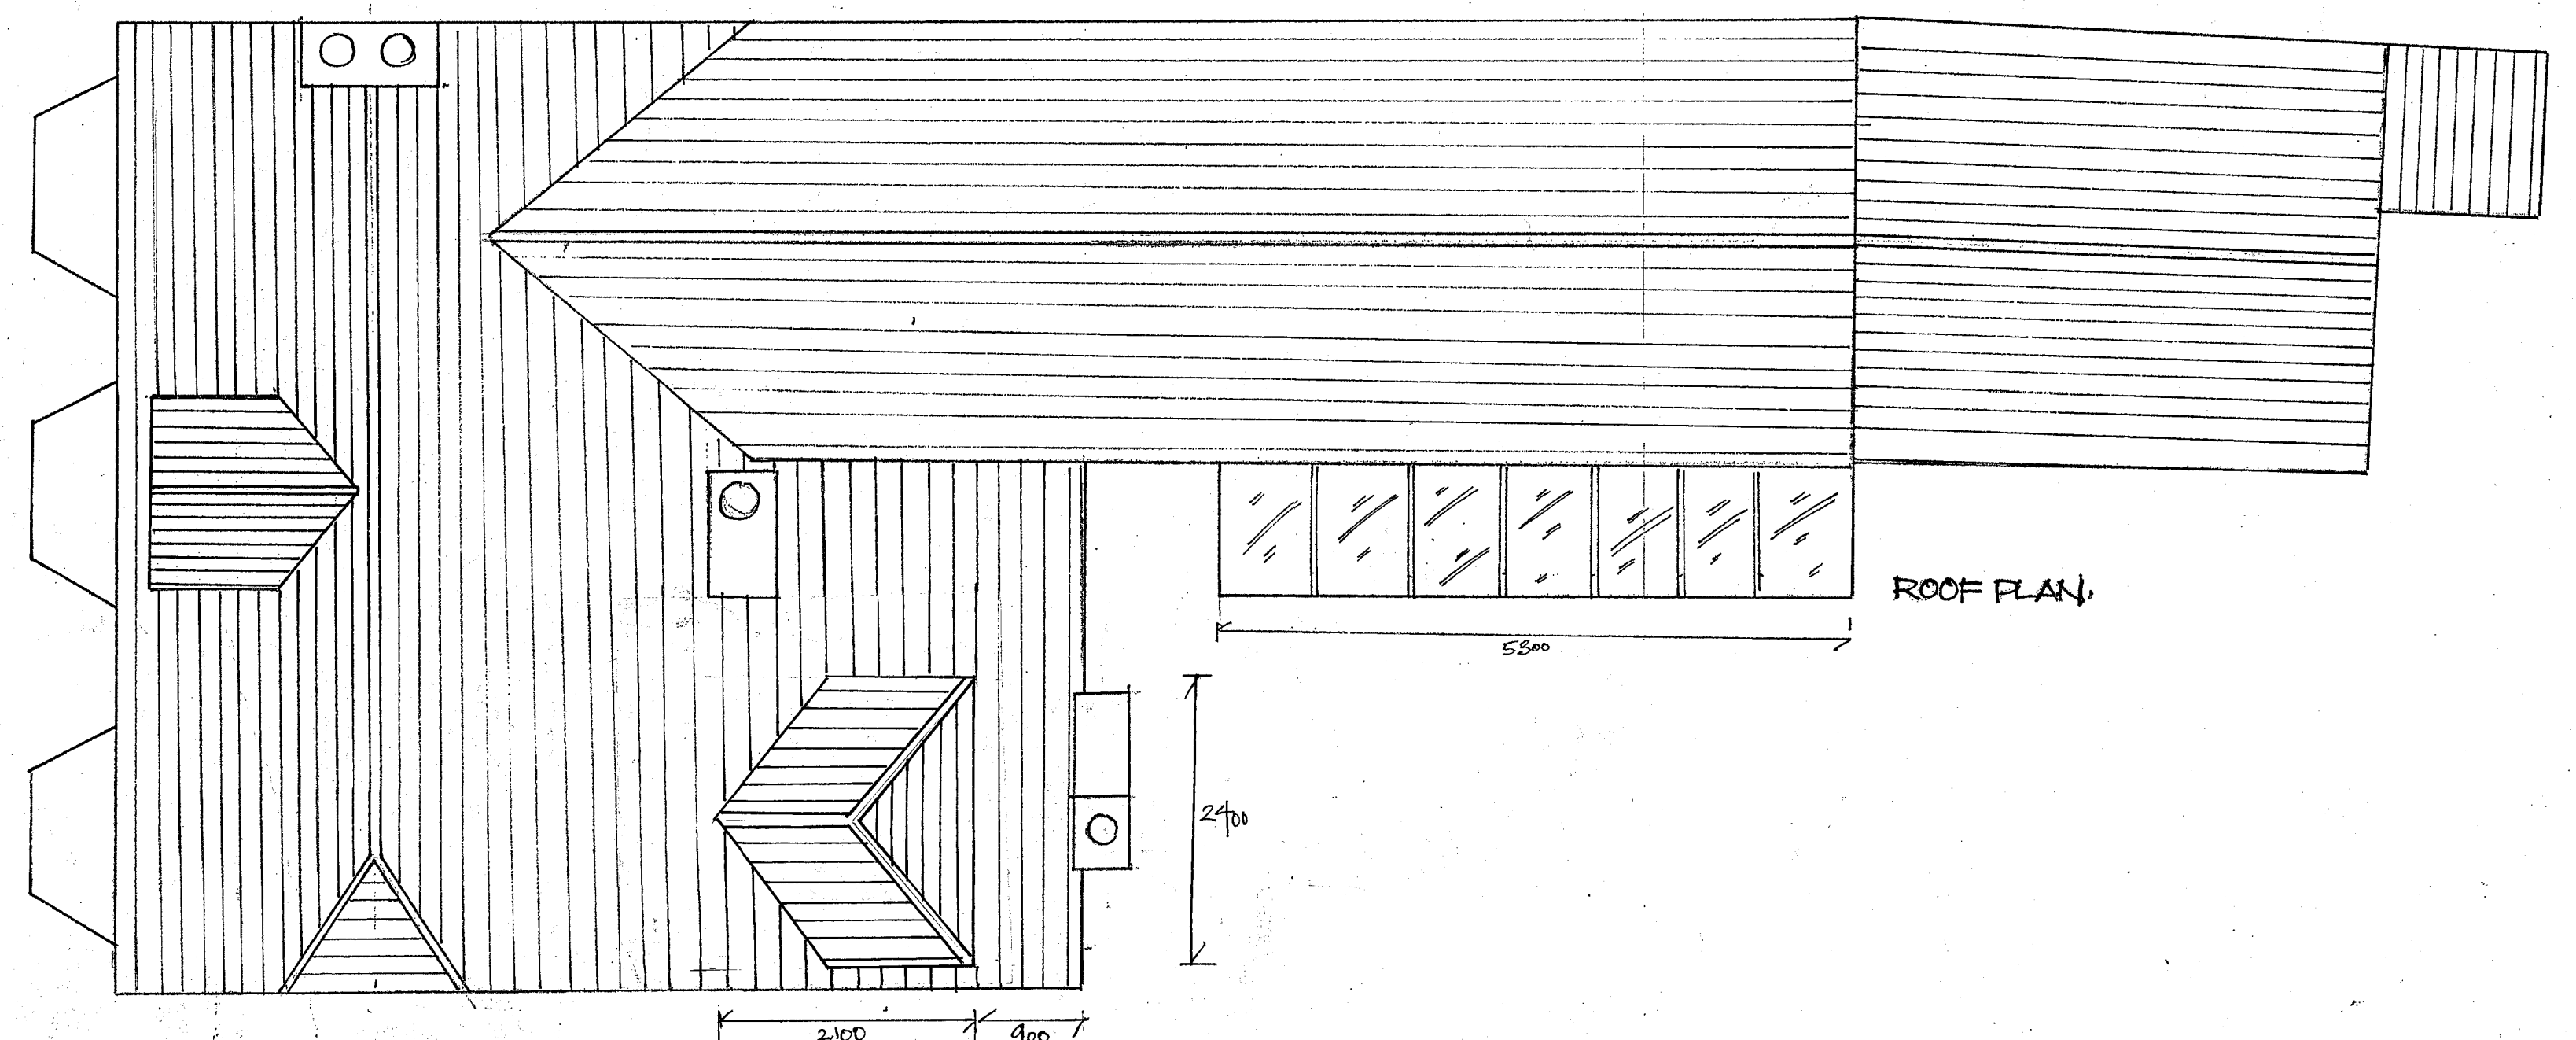
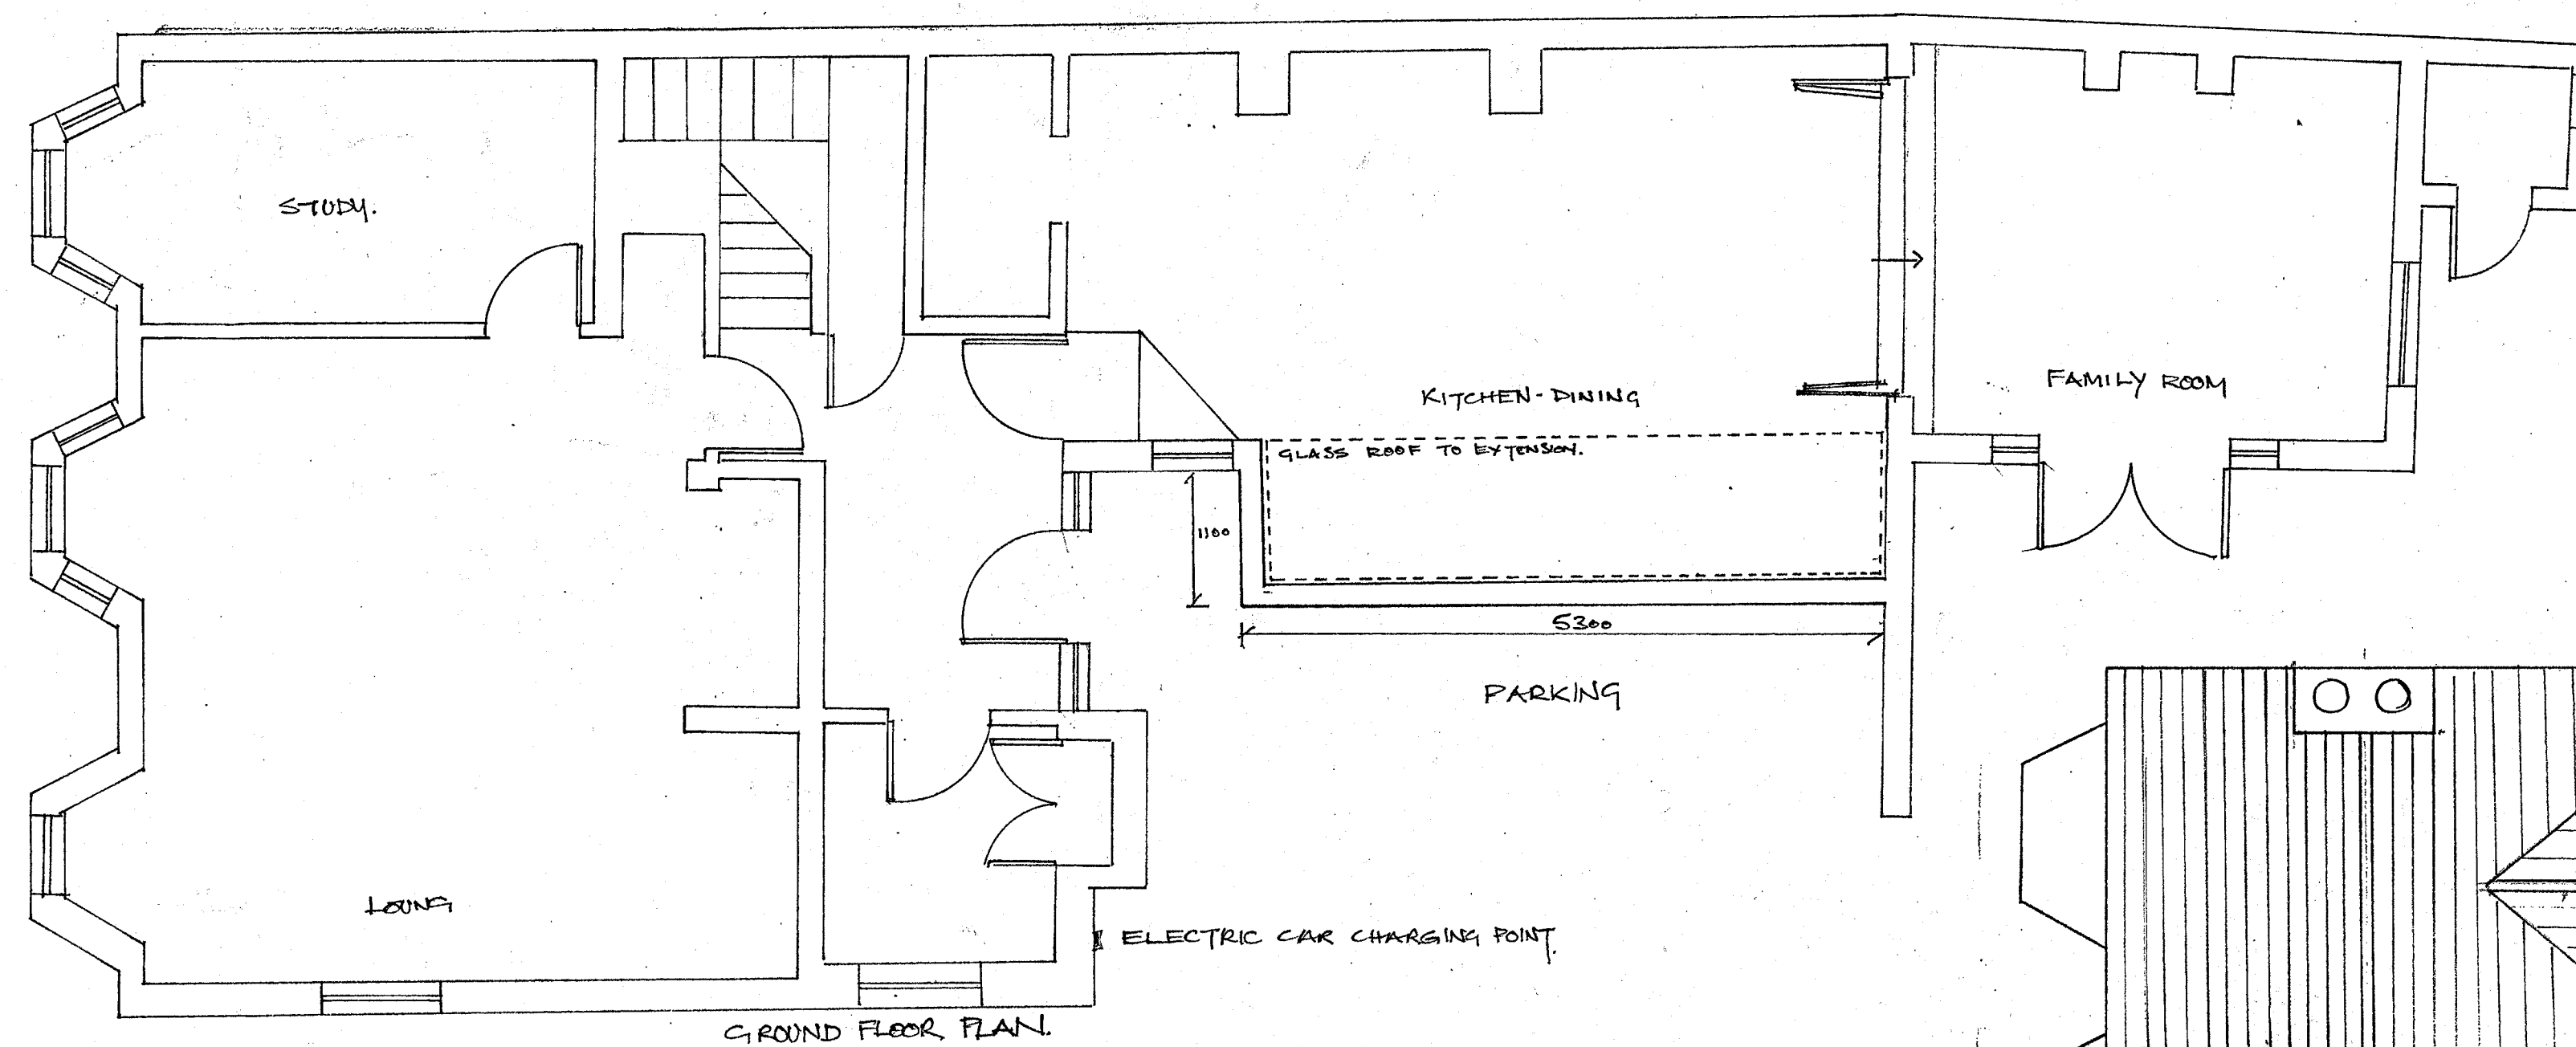
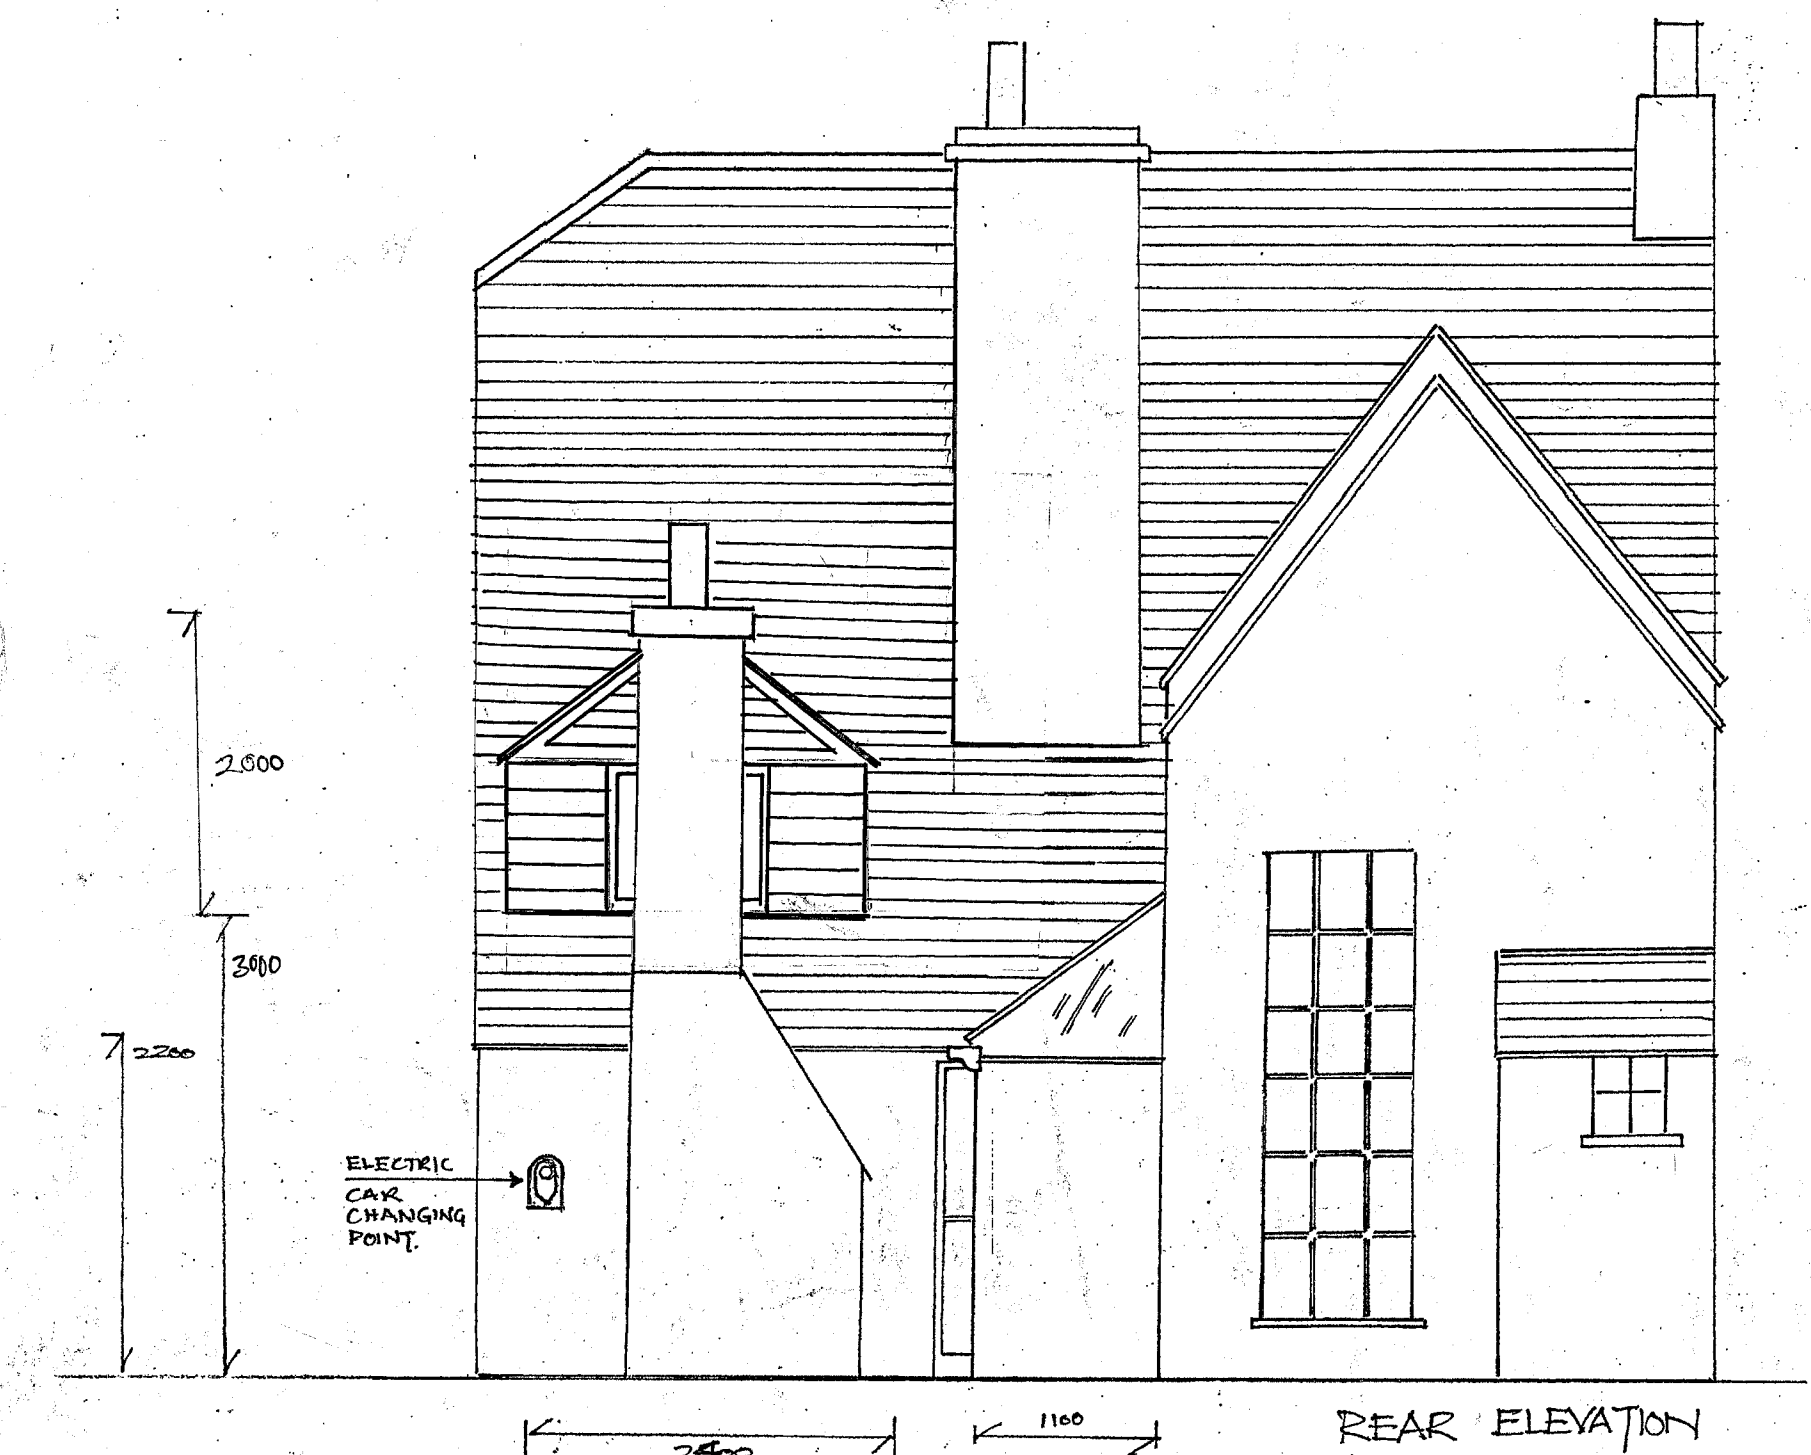



PROPOSED PLANS (AMENDED)

PLEASE NOTE:

NO CHANGE TO FRONT & NORTH ELEVATIONS

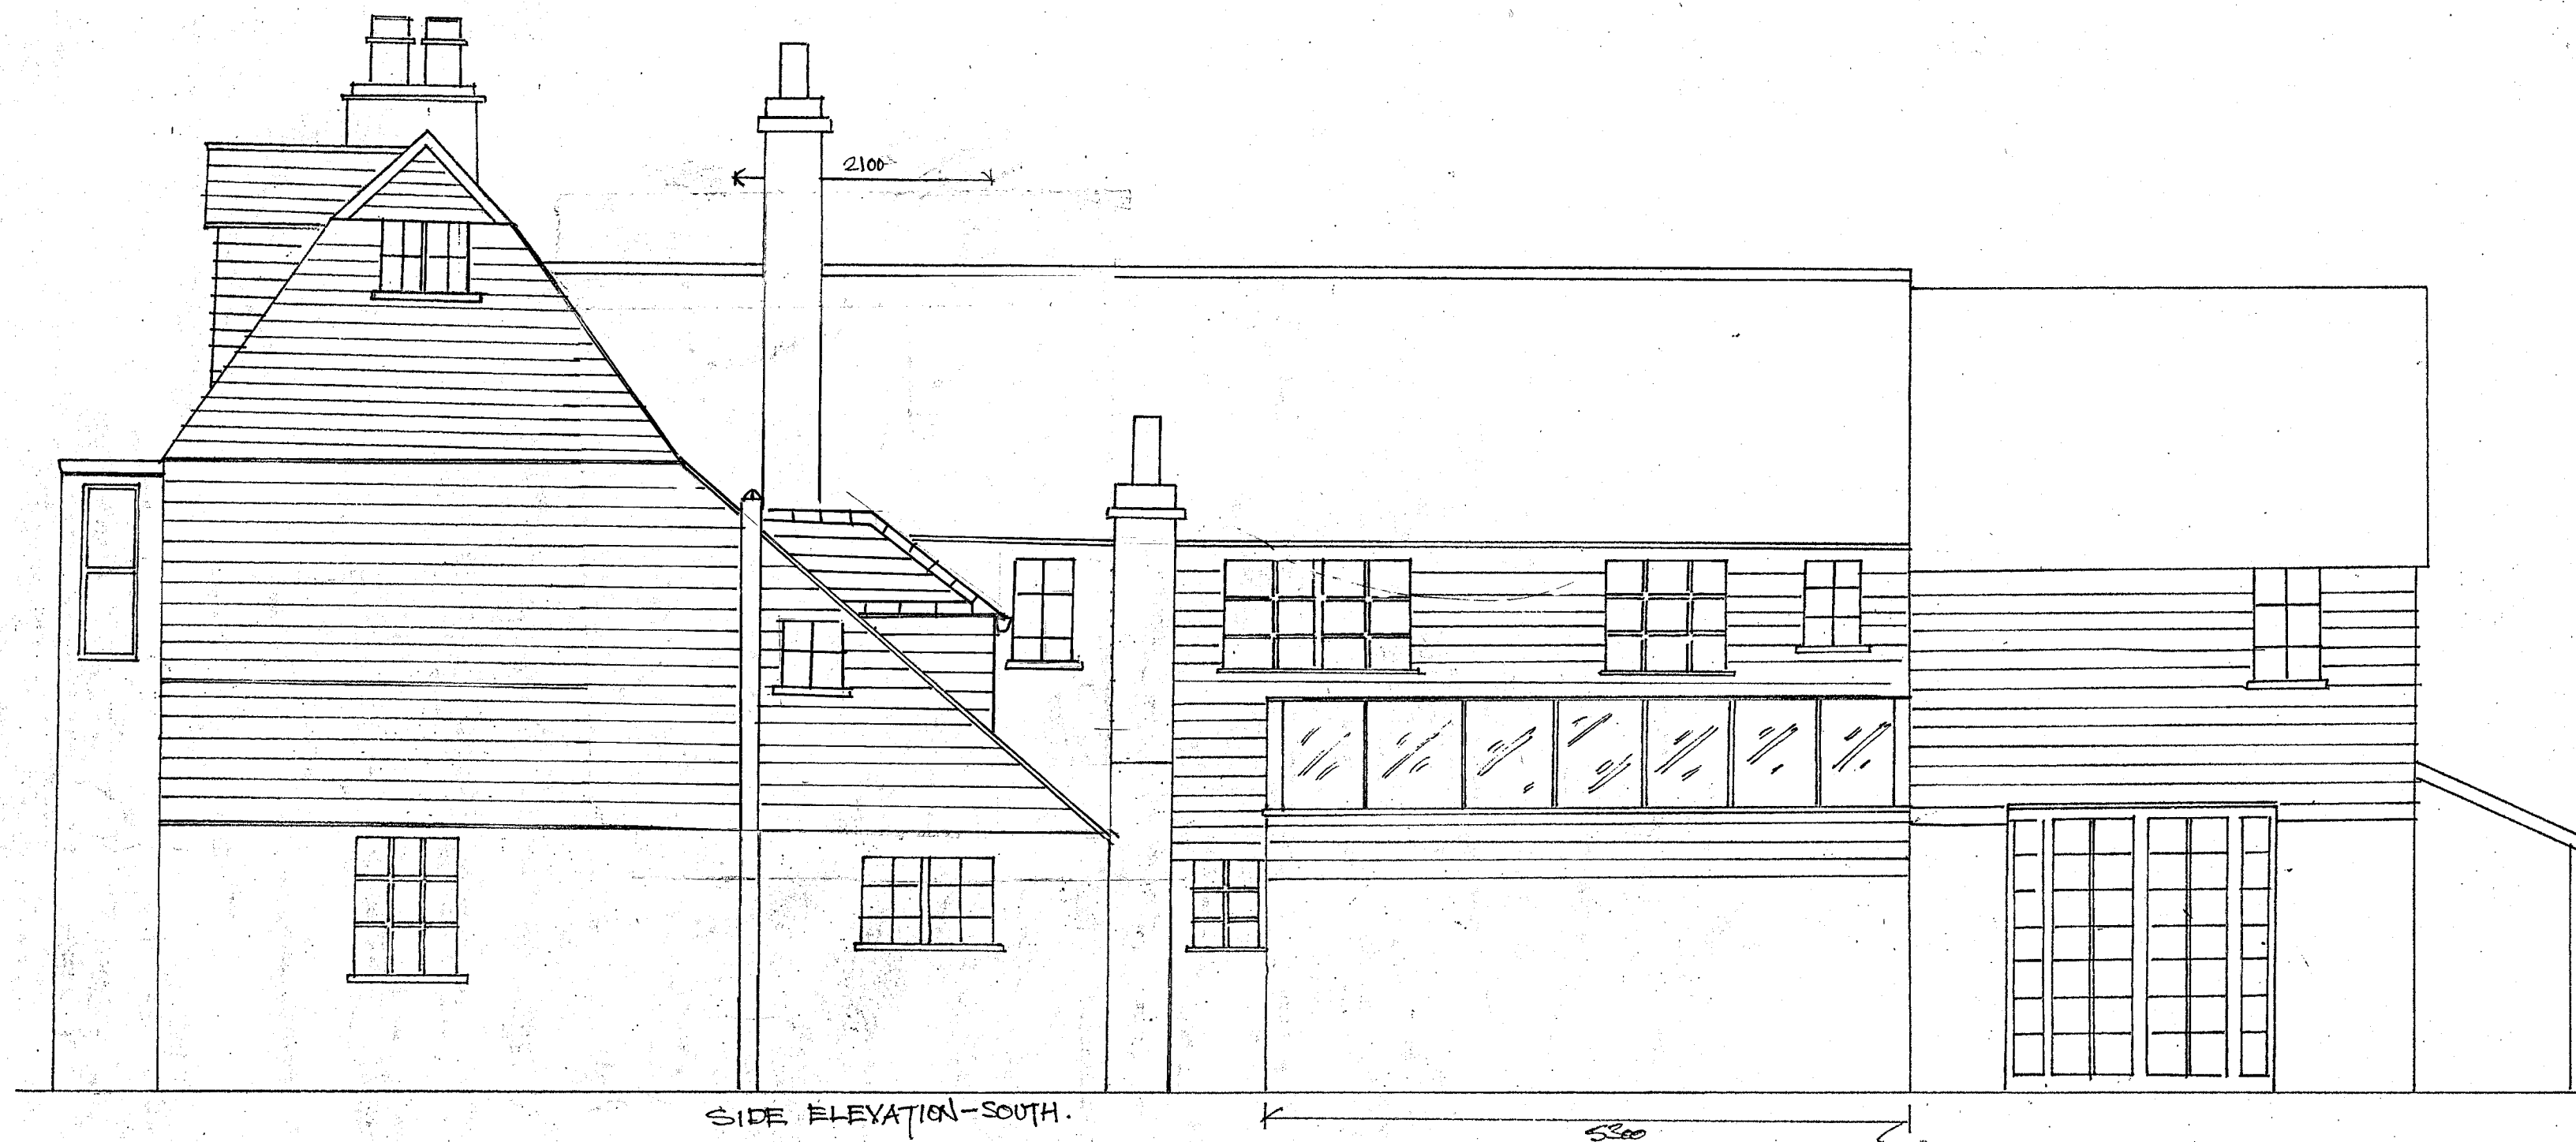

SCALE 1:50 @ A1

 

SOUTHERN BREACH. High Street Cuckfield RH17 5EN.