




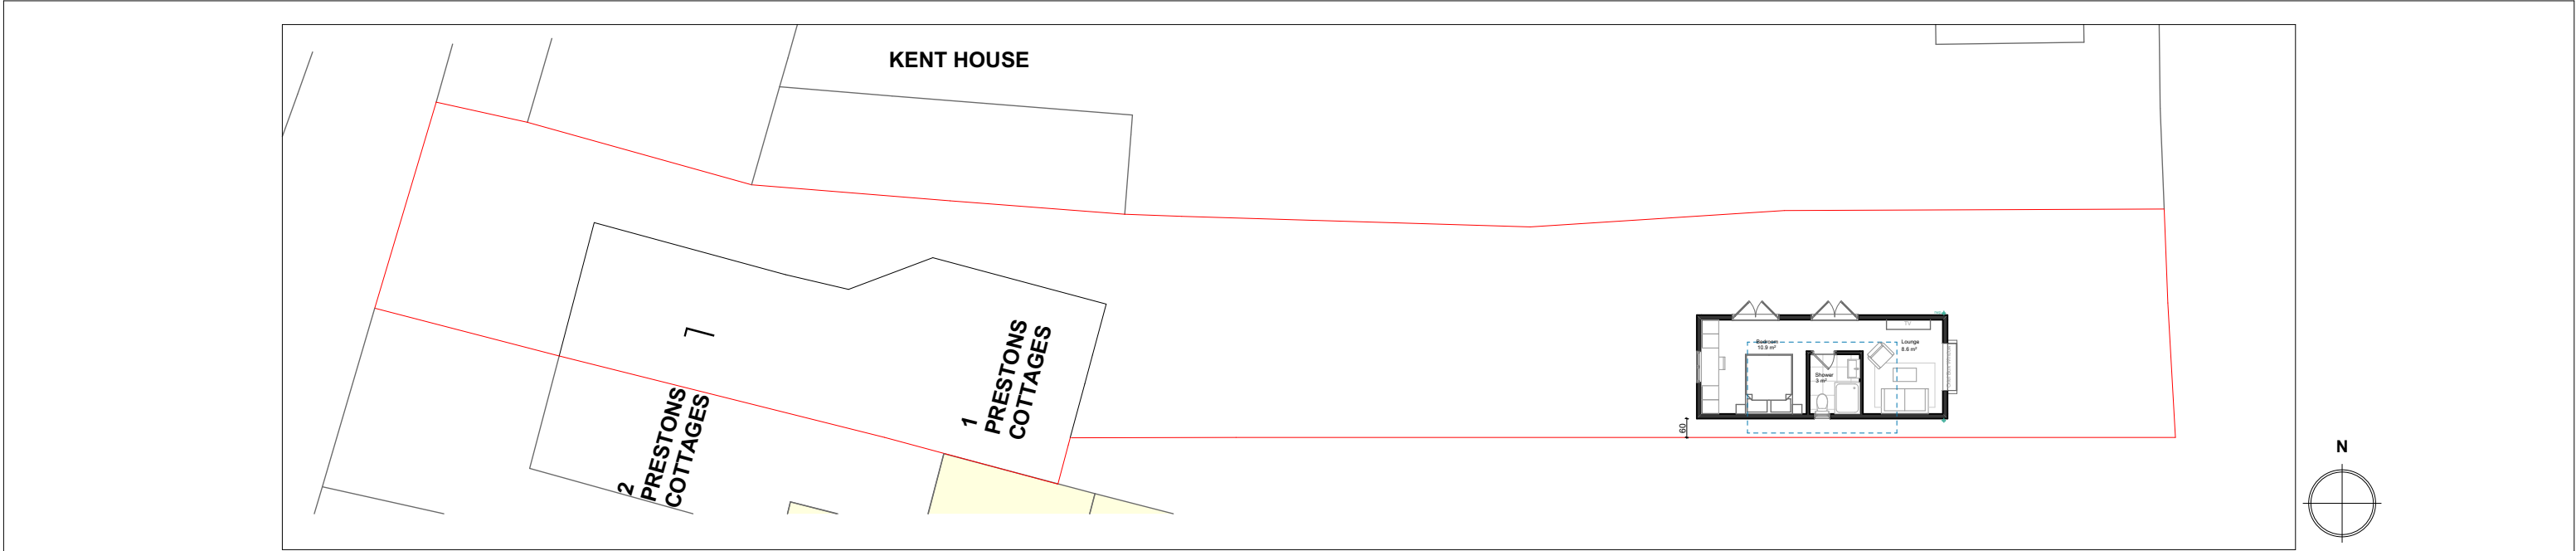




4 Proposed Site Plan
1:200

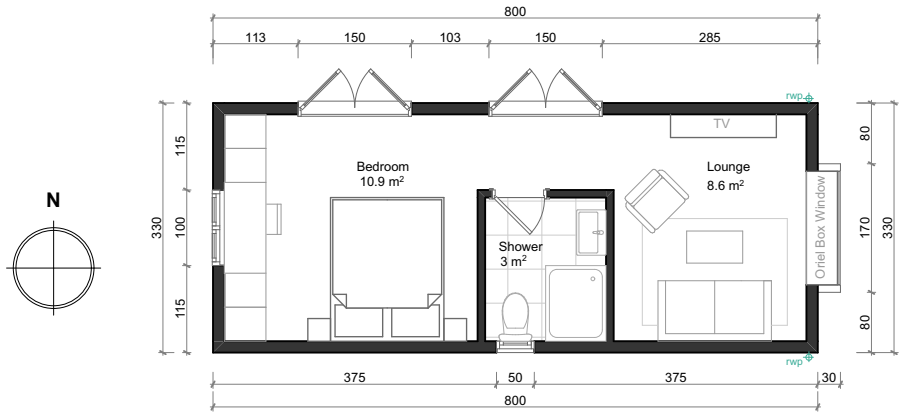


5 Proposed Annex Plan
1:100

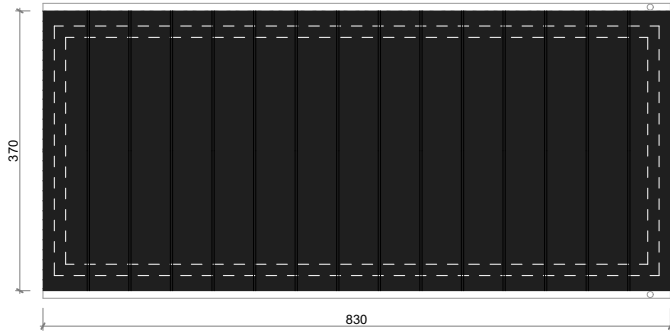


6 Proposed Roof Plan
1:100

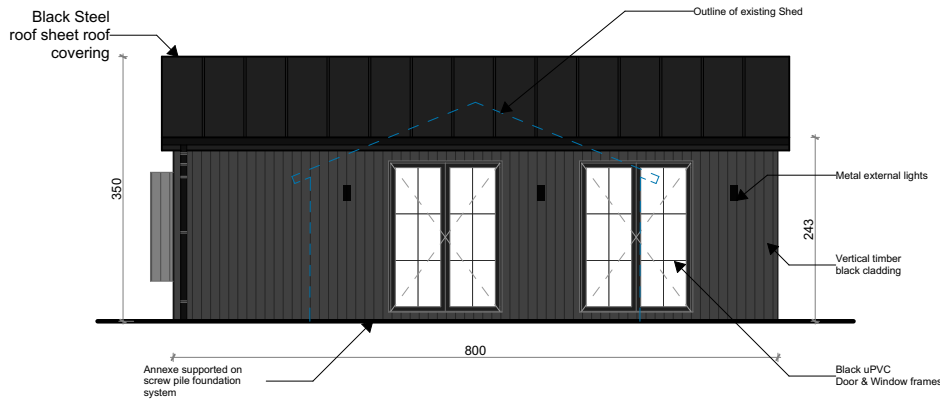  


7 Proposed -North- Elevation
1:100

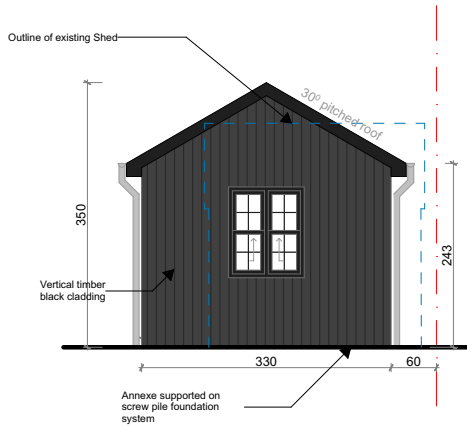

8 Proposed -West- Elevation
1:100

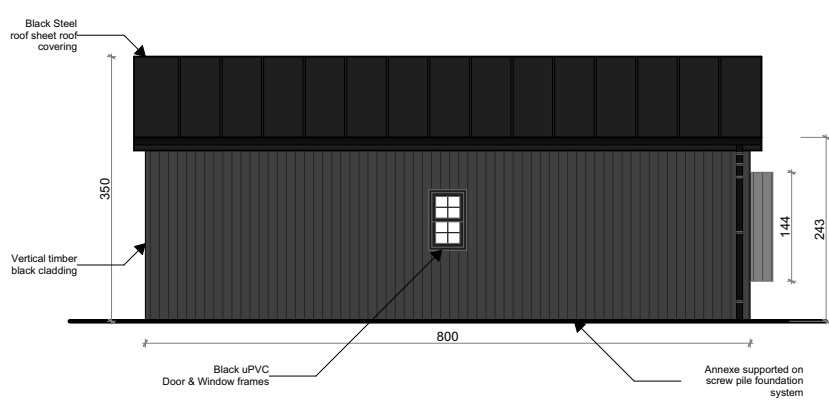

9 Proposed -South- Elevation
1:100

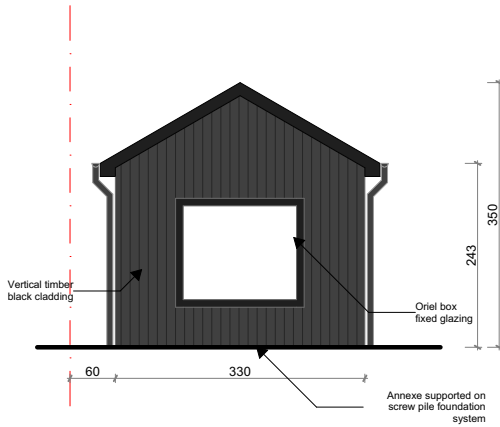

10 Proposed -East- Elevation
1:100

DRAWING TITLE
Proposed Drawings
AMENDED

PROJECT : 1 Preston Cottages, Park Road, Slaugham, Haywards Heath, RH17 6AQ

DATE
13 July 2026

SCALE @A3
AS INDICATED

DRAWING NO:
004

STATUS:
Planning

CLIENT:
G. Page

The copyright of these drawings are owned by **VIZARCHI Architecture & Visualization LTD.** Drawings must not be reproduced, copied or dealt with in any manner which infringes the exclusive rights without prior written cosent.

Have you tried our free homeowner tools?
[Design Cost Calculator](#) | [Build Cost Calculator](#) | [PD Checker](#)
Our Packages · Design & Planning · Recent Work
Please visit:
<https://vizarchi.co.uk>

VIZARCHI
ARCHITECTURE

22 First Avenue, **BN9 9HT**
Newhaven | **United Kingdom**
alperen@vizarchi.co.uk
07495 734425