




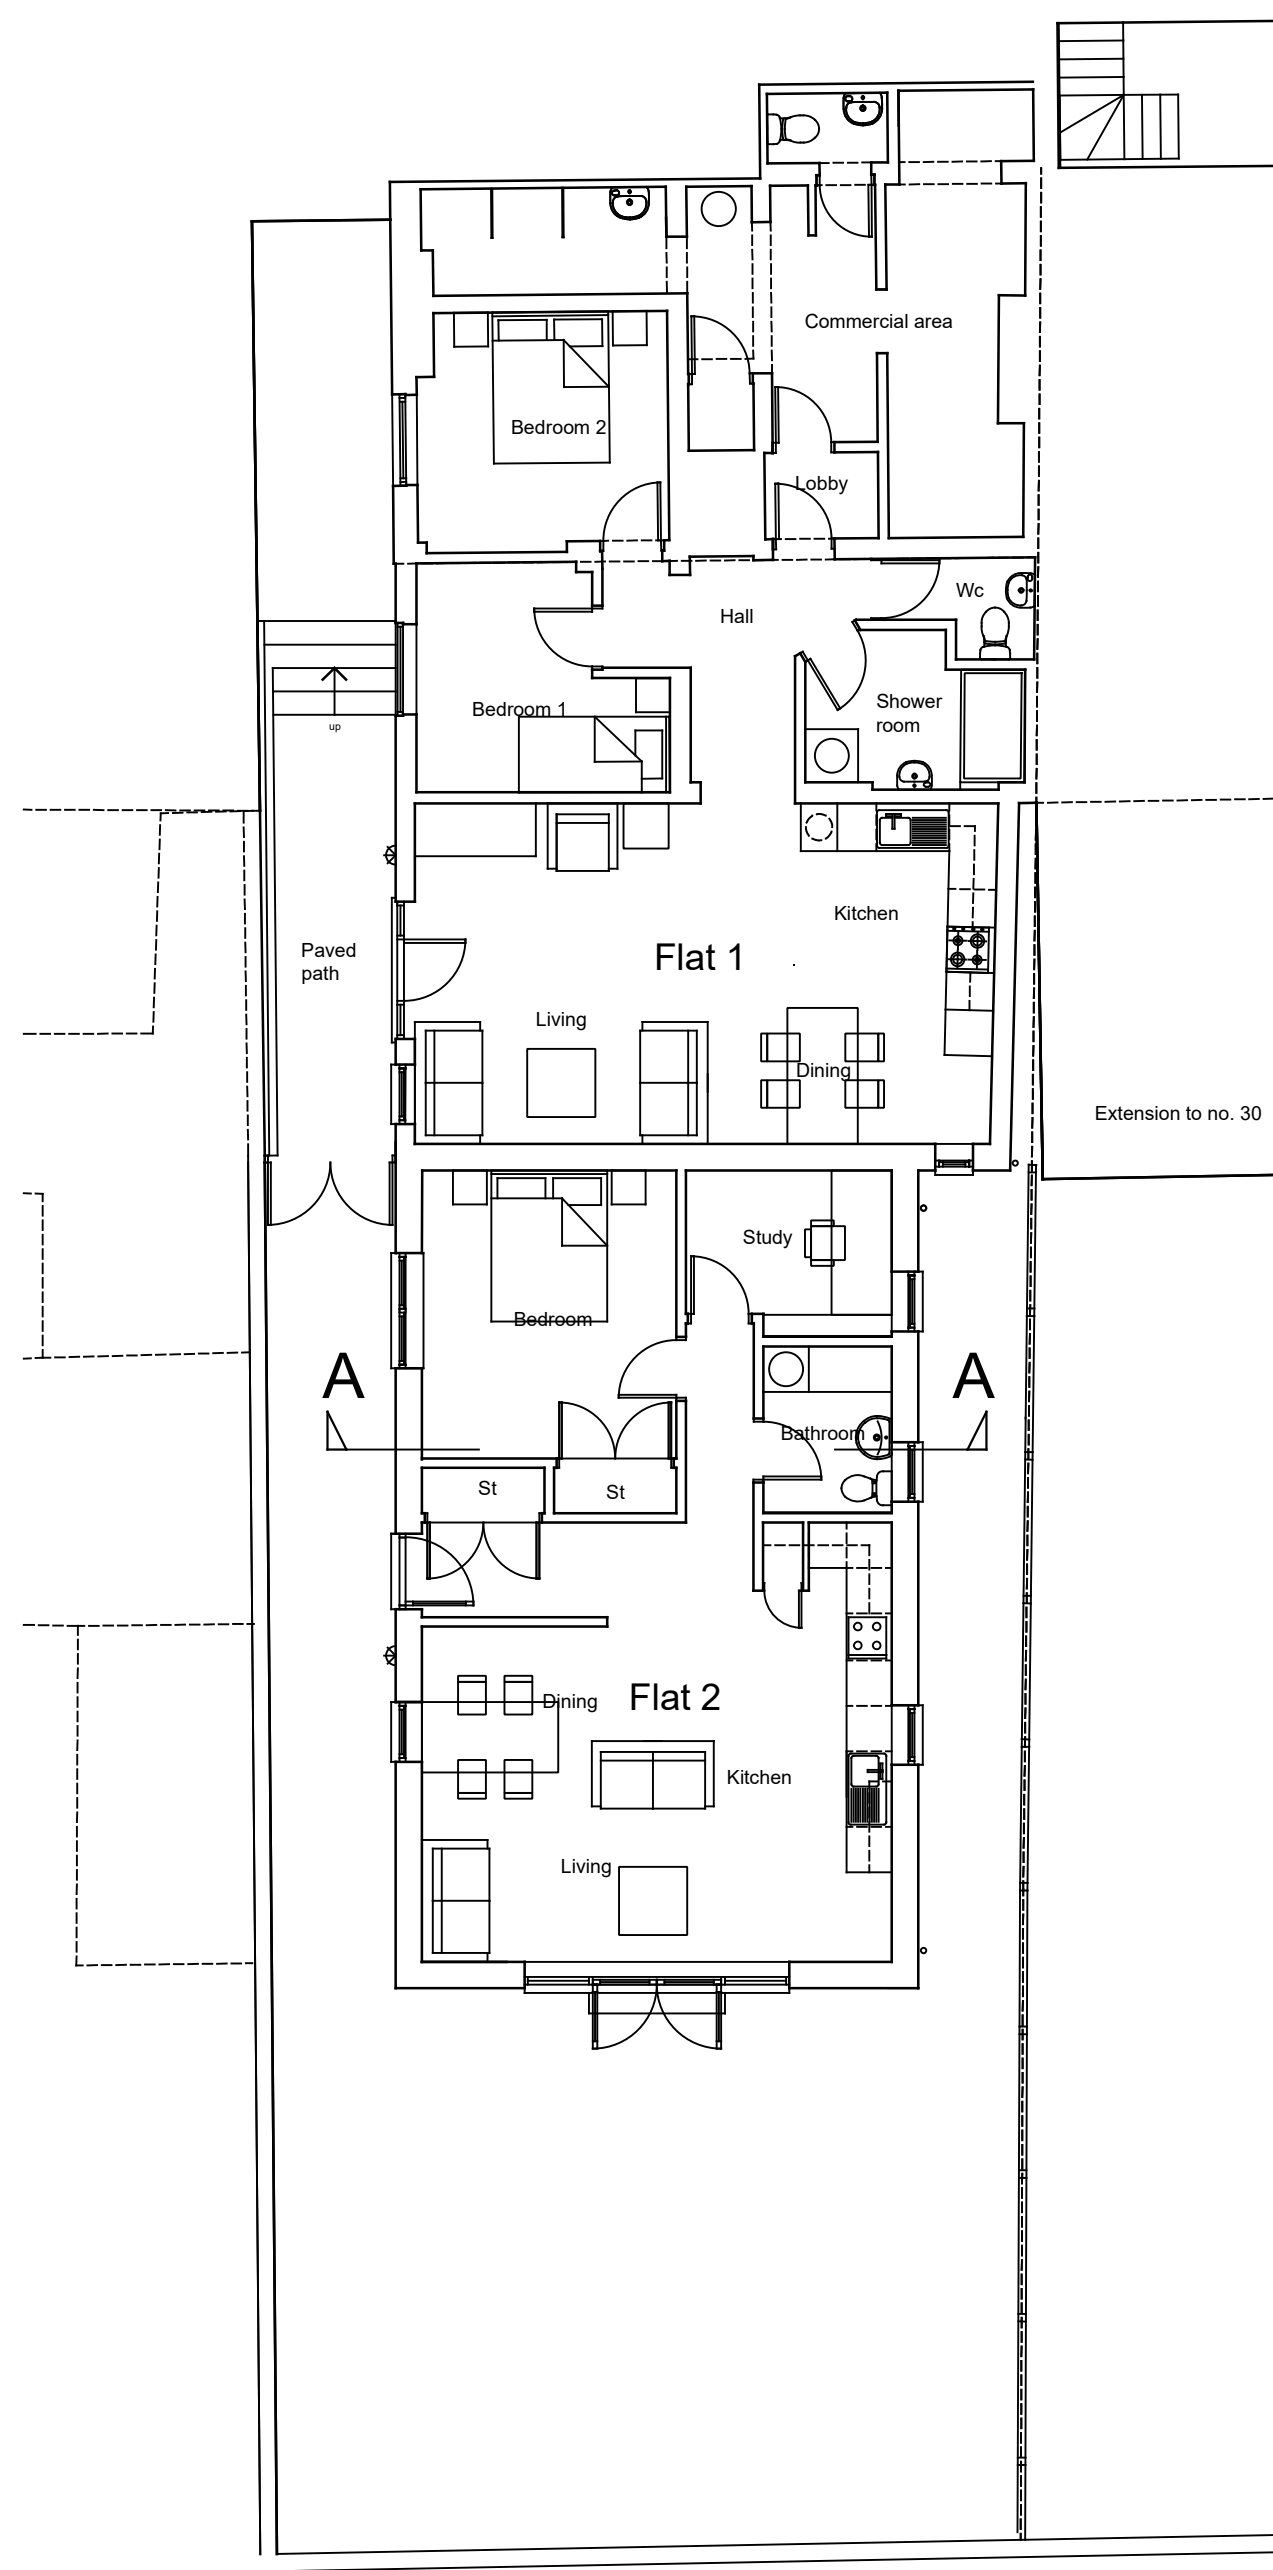


Lower Ground Floor Plan

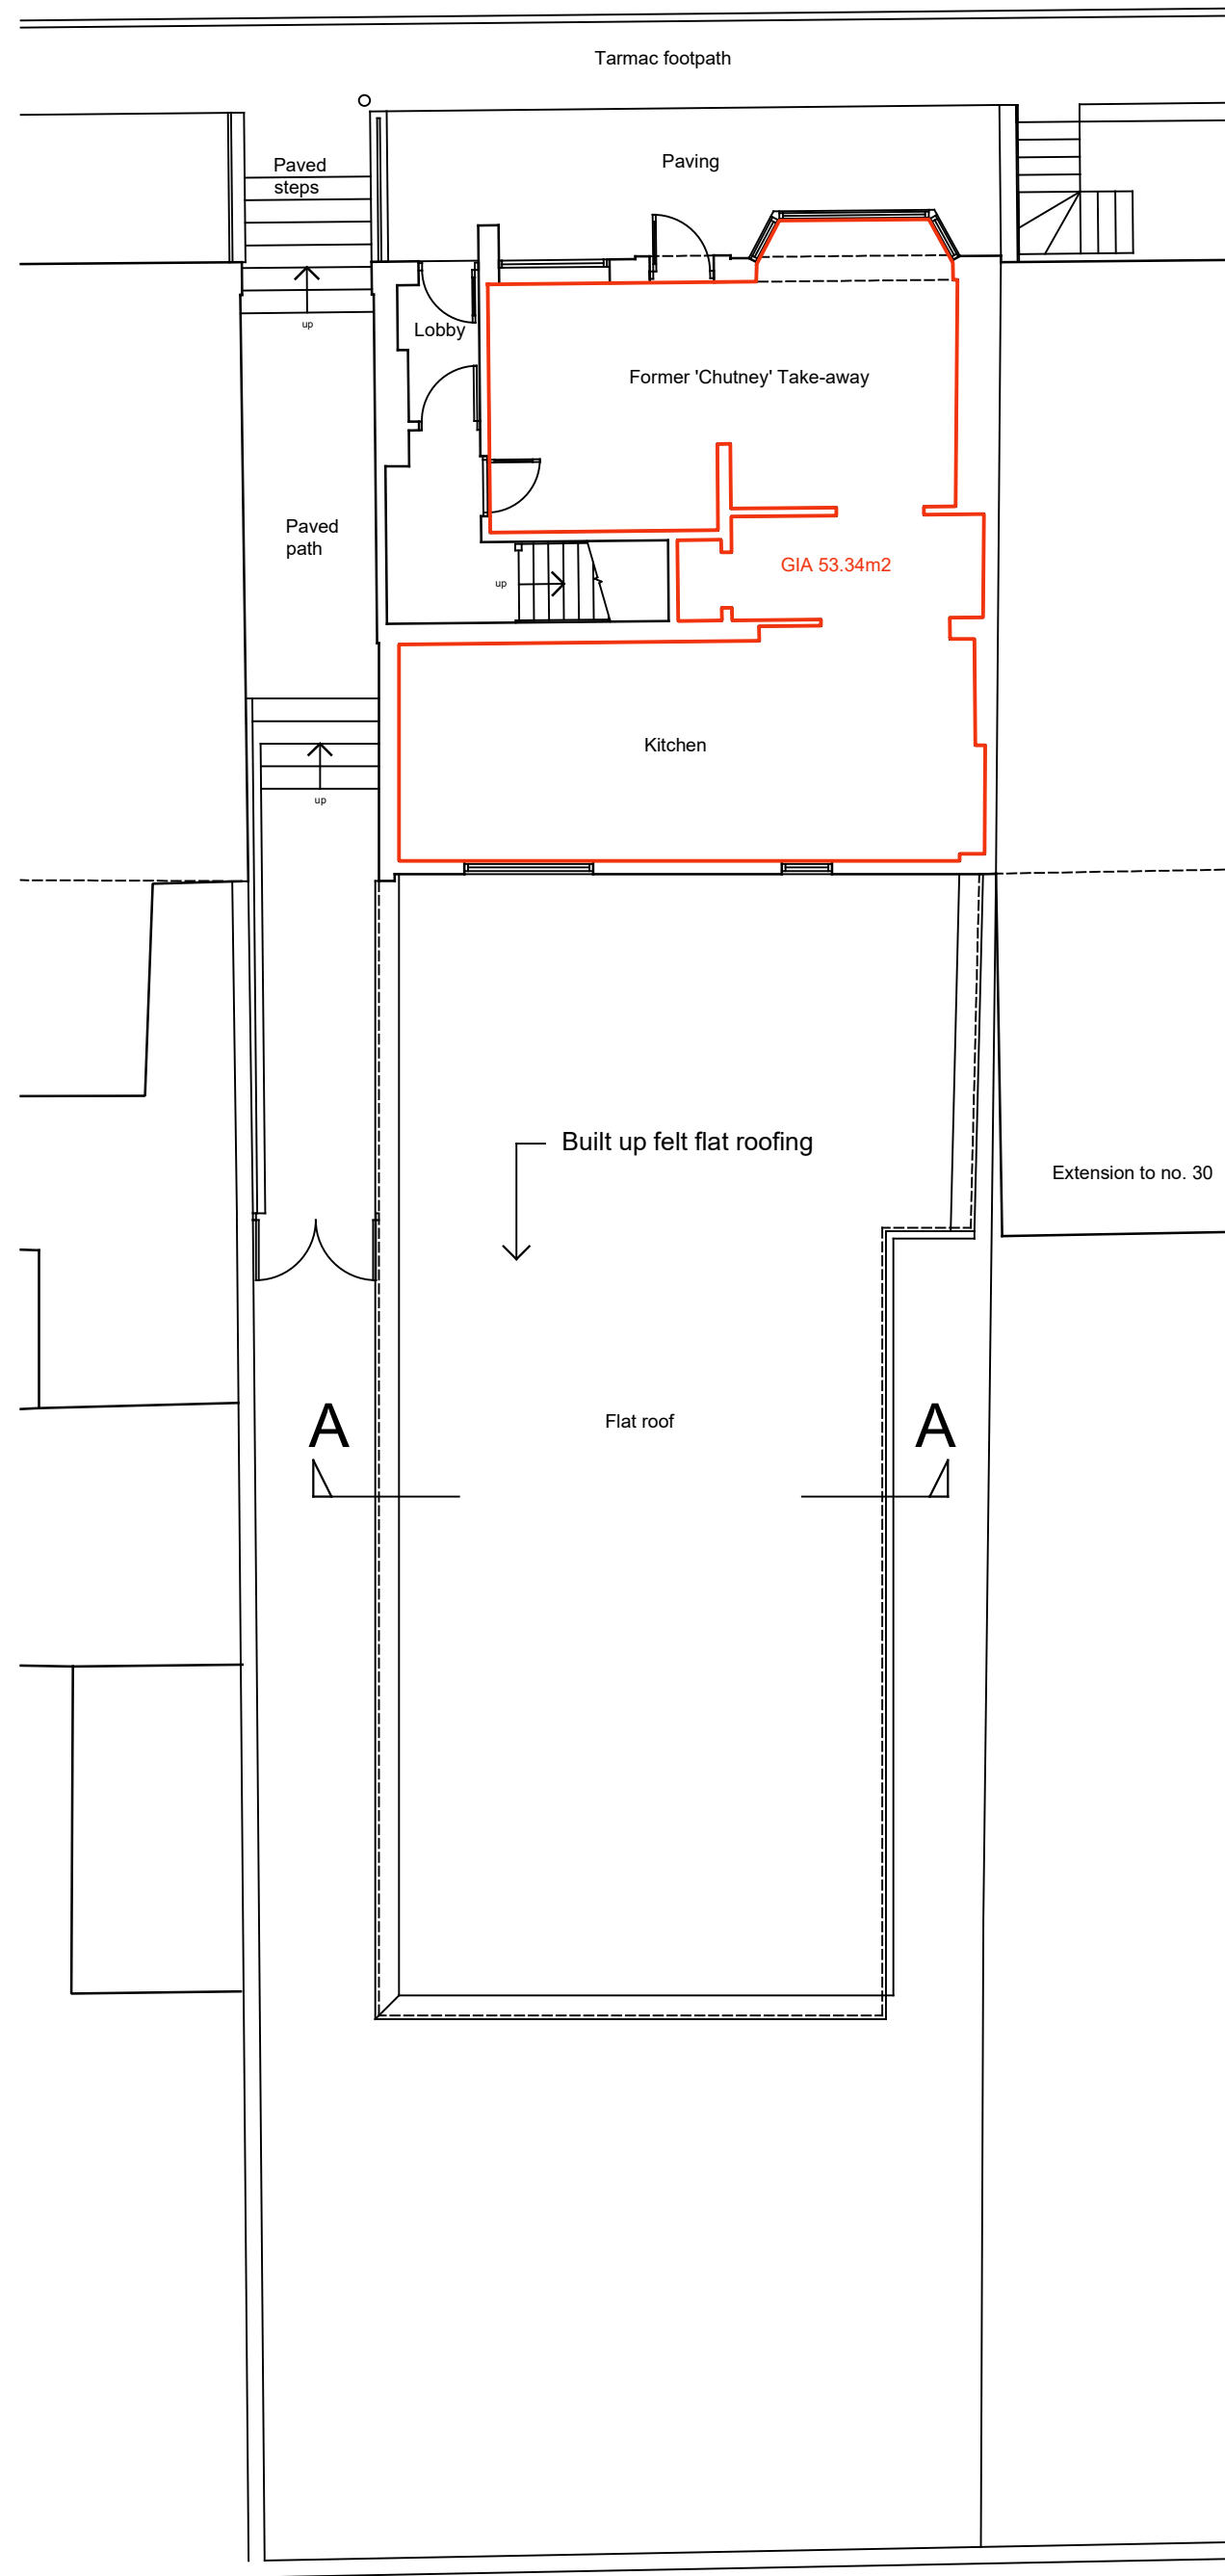


Ground Floor Plan

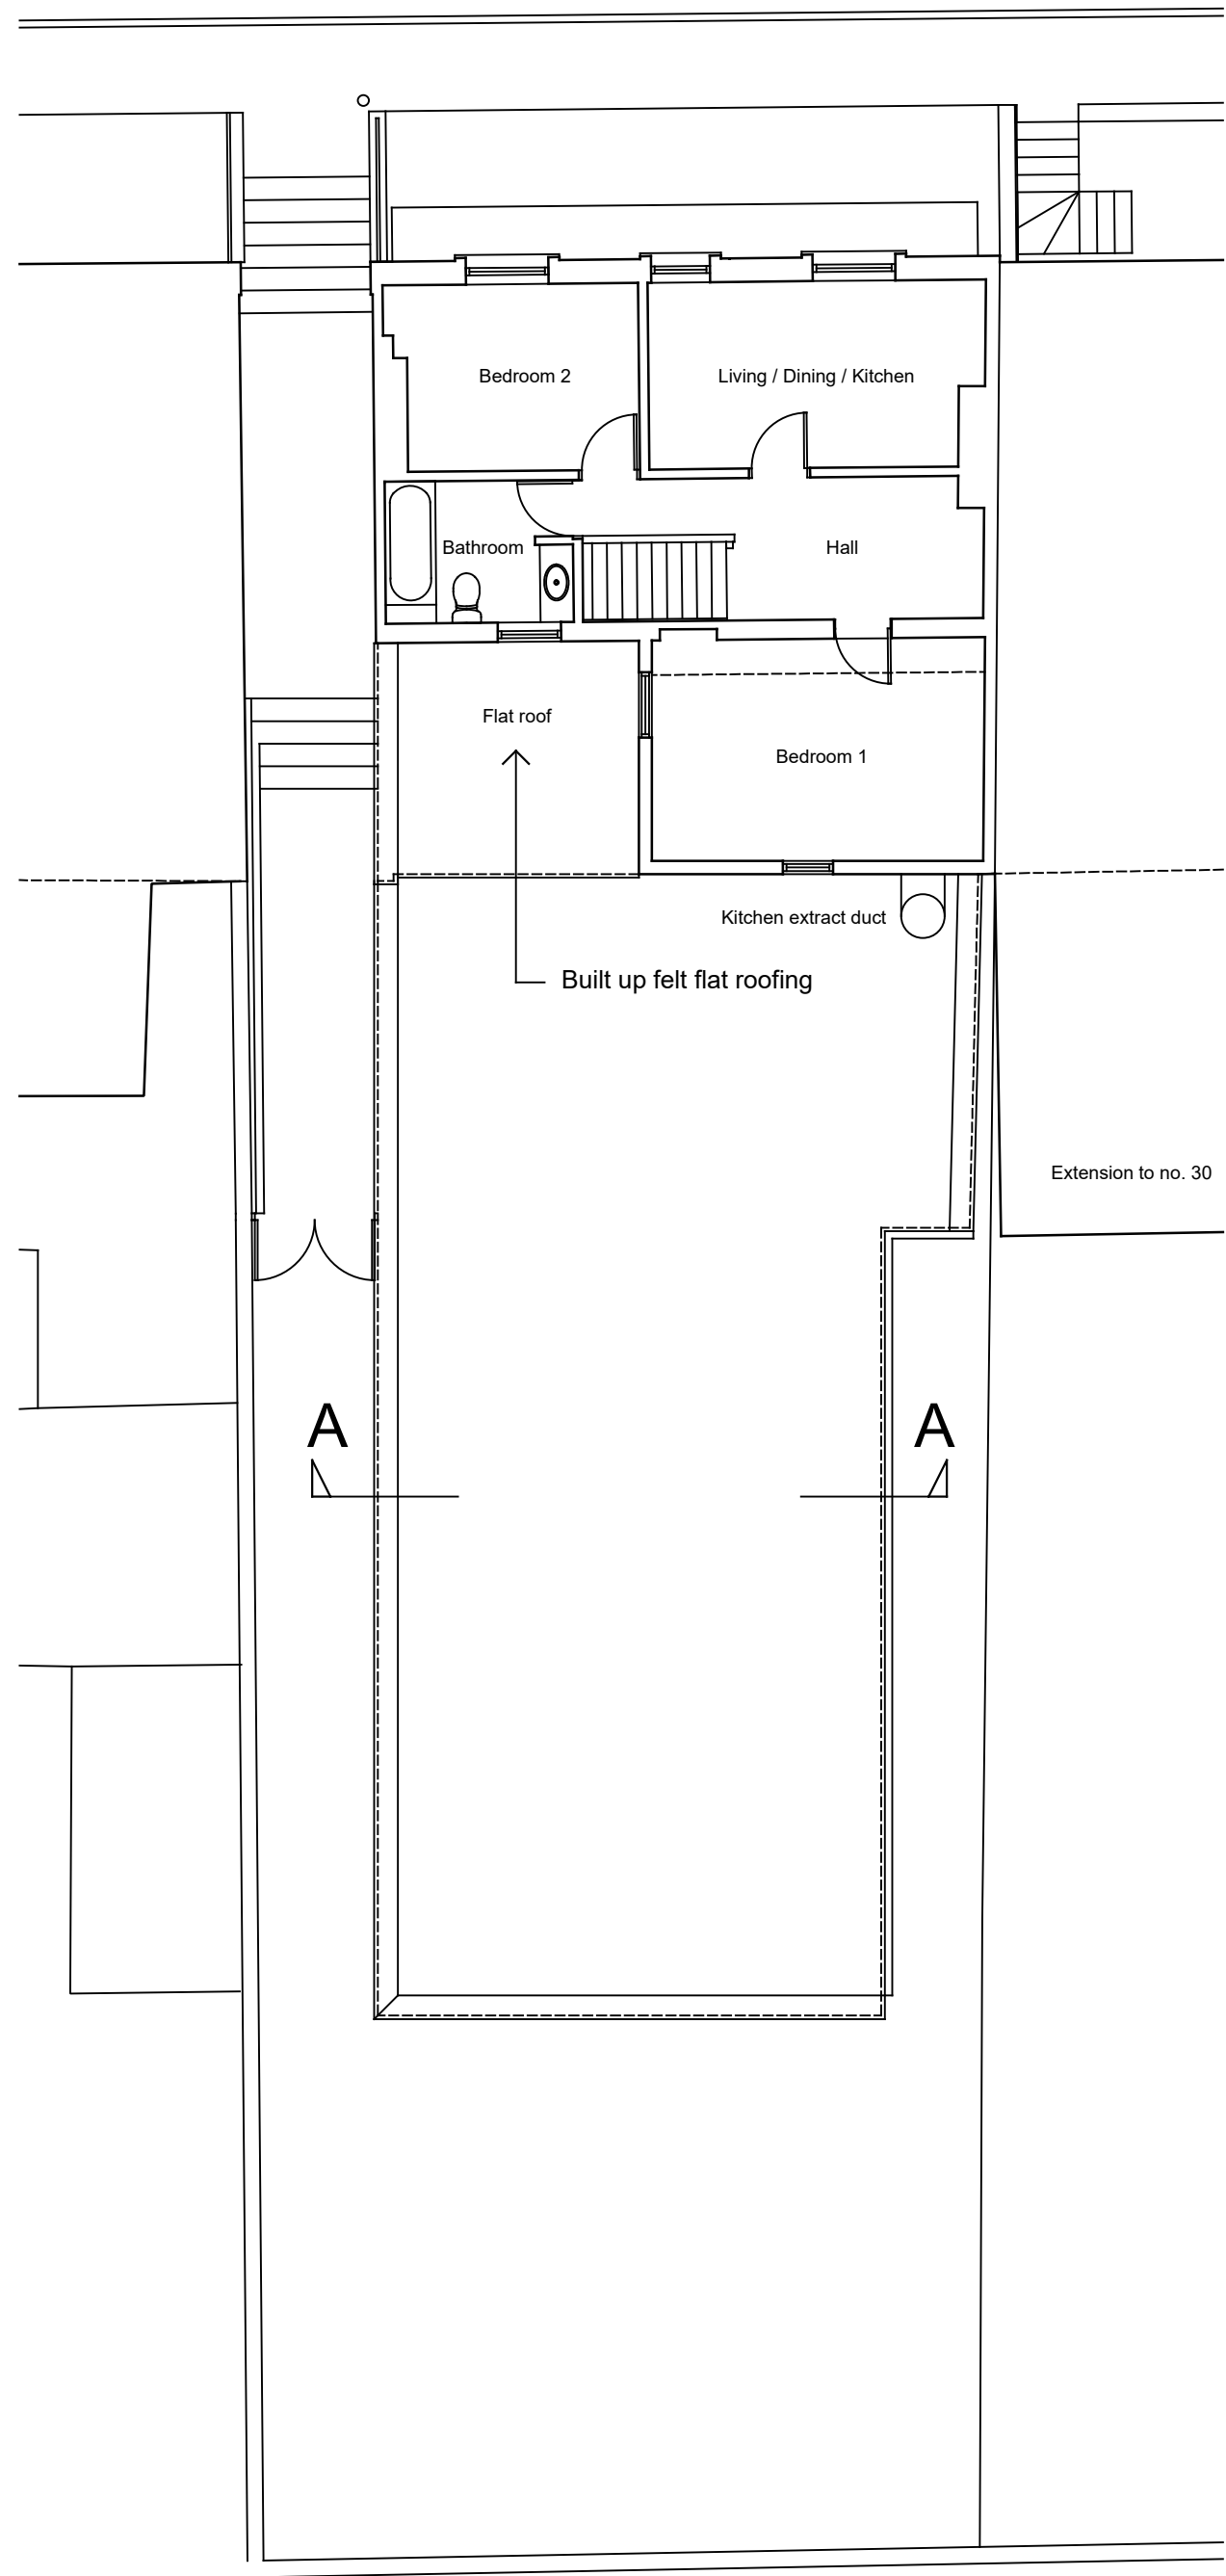

First Floor Plan

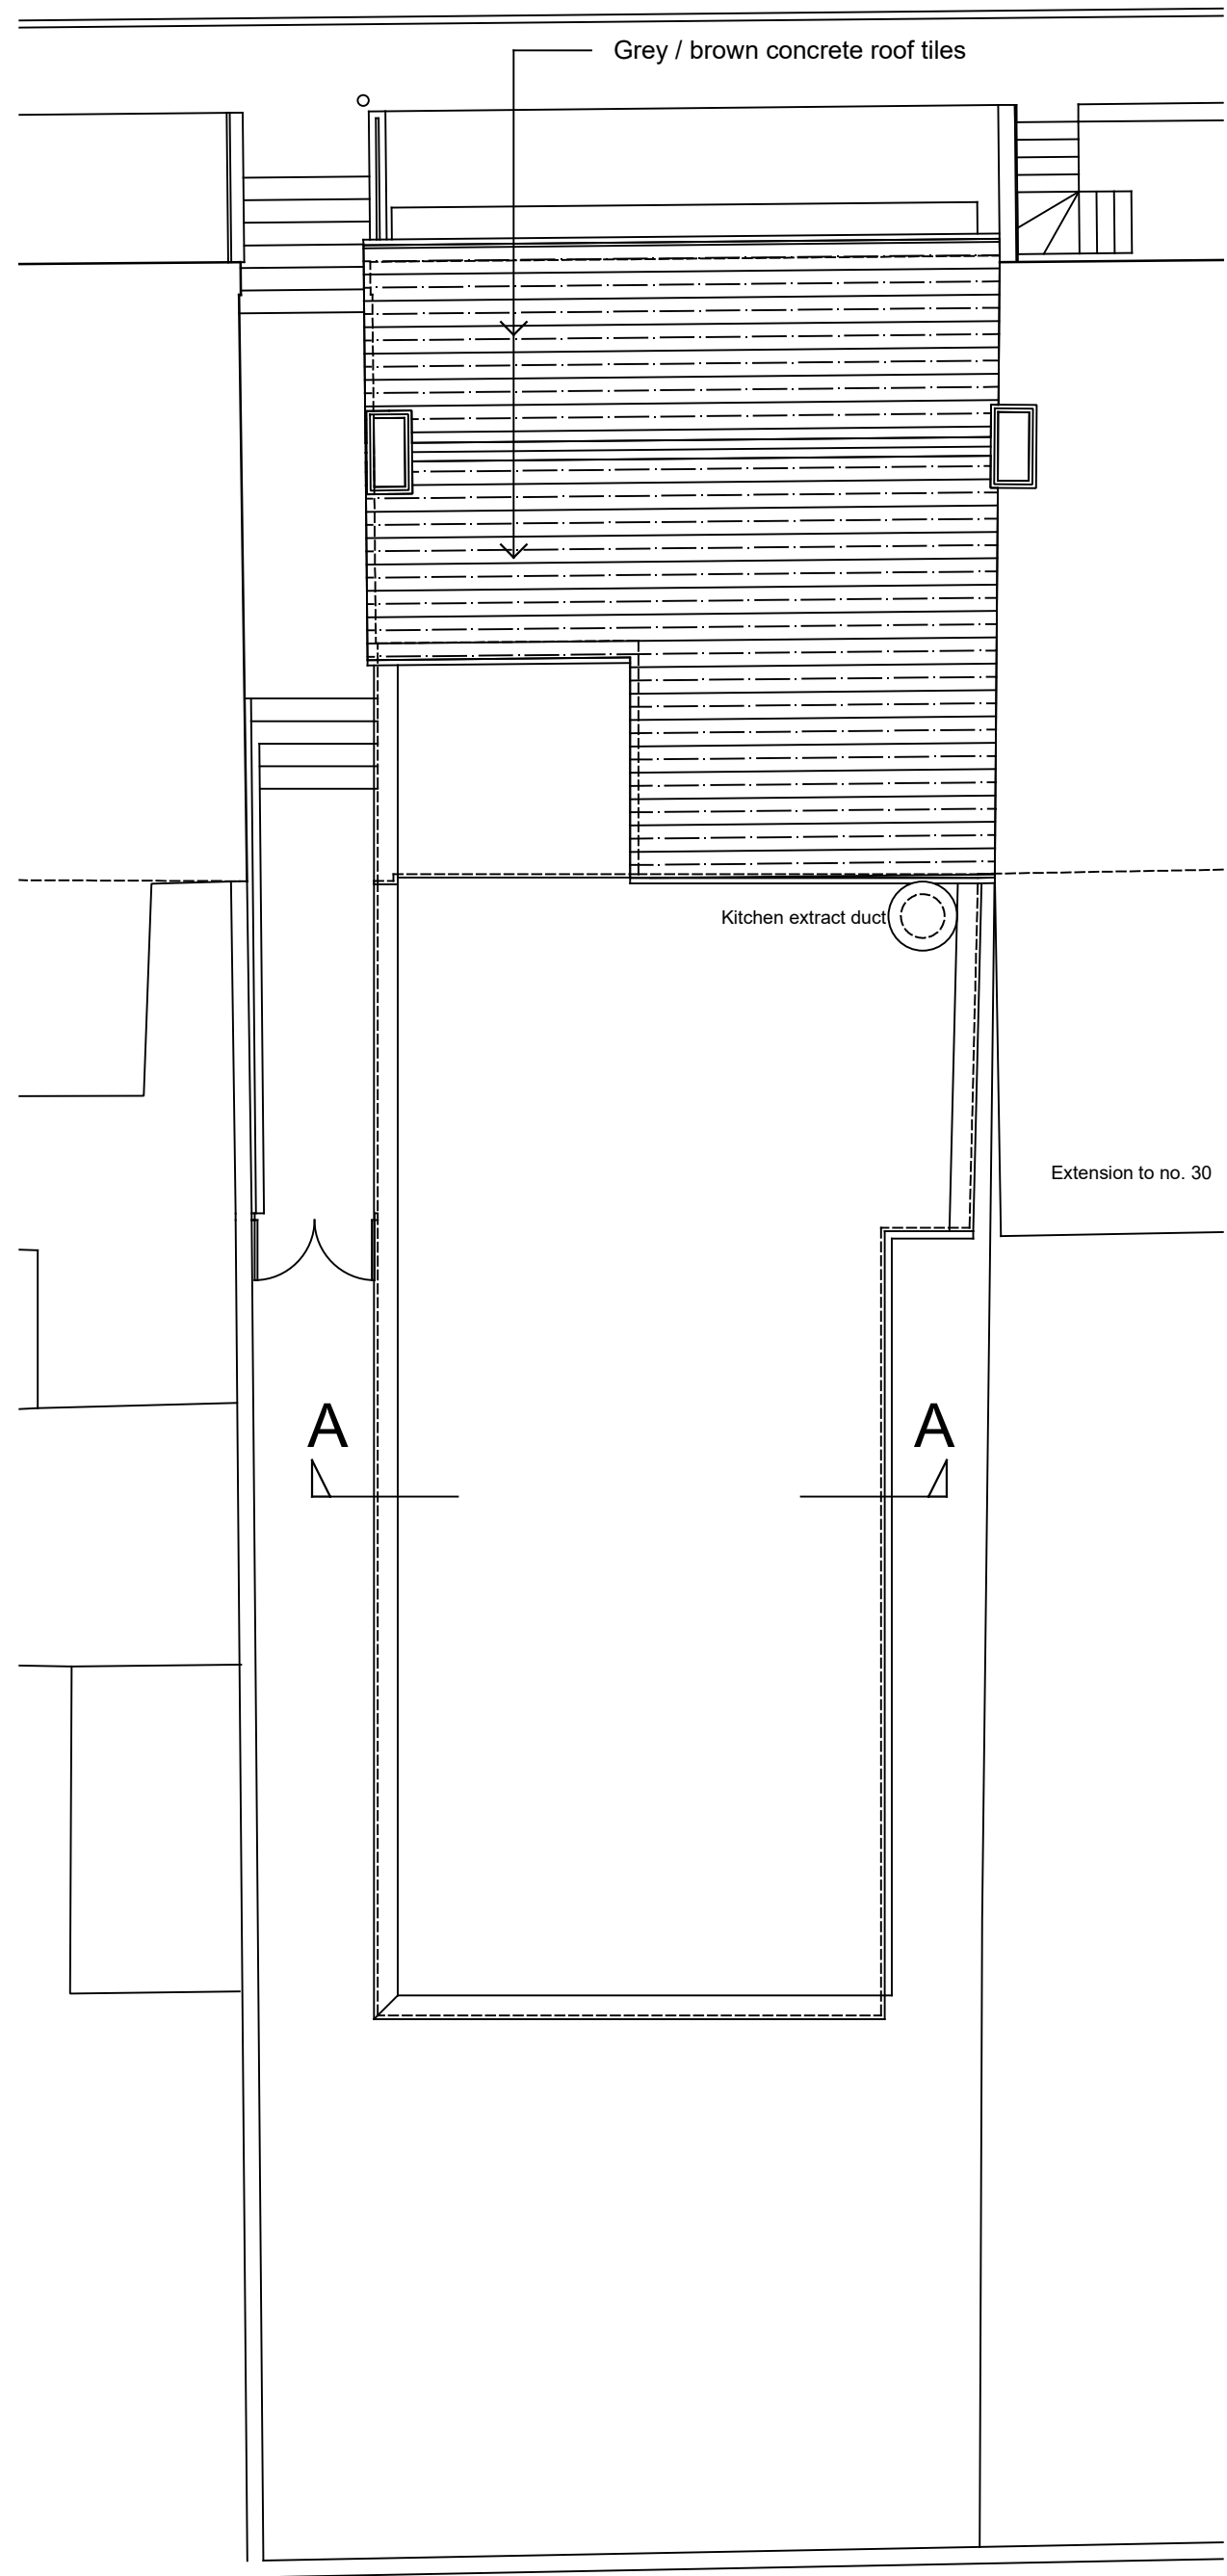

Roof Plan

 

ISSUE

REVISIONS

Revision A 11 July 2026 Room usage on first floor plan added.

The Studio

11 Gage Ridge

Forest Row, East Sussex

RH18 5HL

T +44 (0)1342 823553

E info@millerarchitects.net

W www.millerarchitects.net

MILLER

ARCHITECTURE

INTERIORS

URBAN DESIGN

www.millerarchitects.net

CLIENT

Valley Builders Limited

JOB TITLE

32 Railway Approach, East Grinstead RH19 1BP

DRAWING TITLE

Floor Plans 'As Existing'

DRAWING NO.

P.01 Rev A

SCALE

1:100 @ A1

DATE

July 2026

DRAWN

IBM

CHECKED

IBM

©copyright Miller Architects Limited all rights reserved