


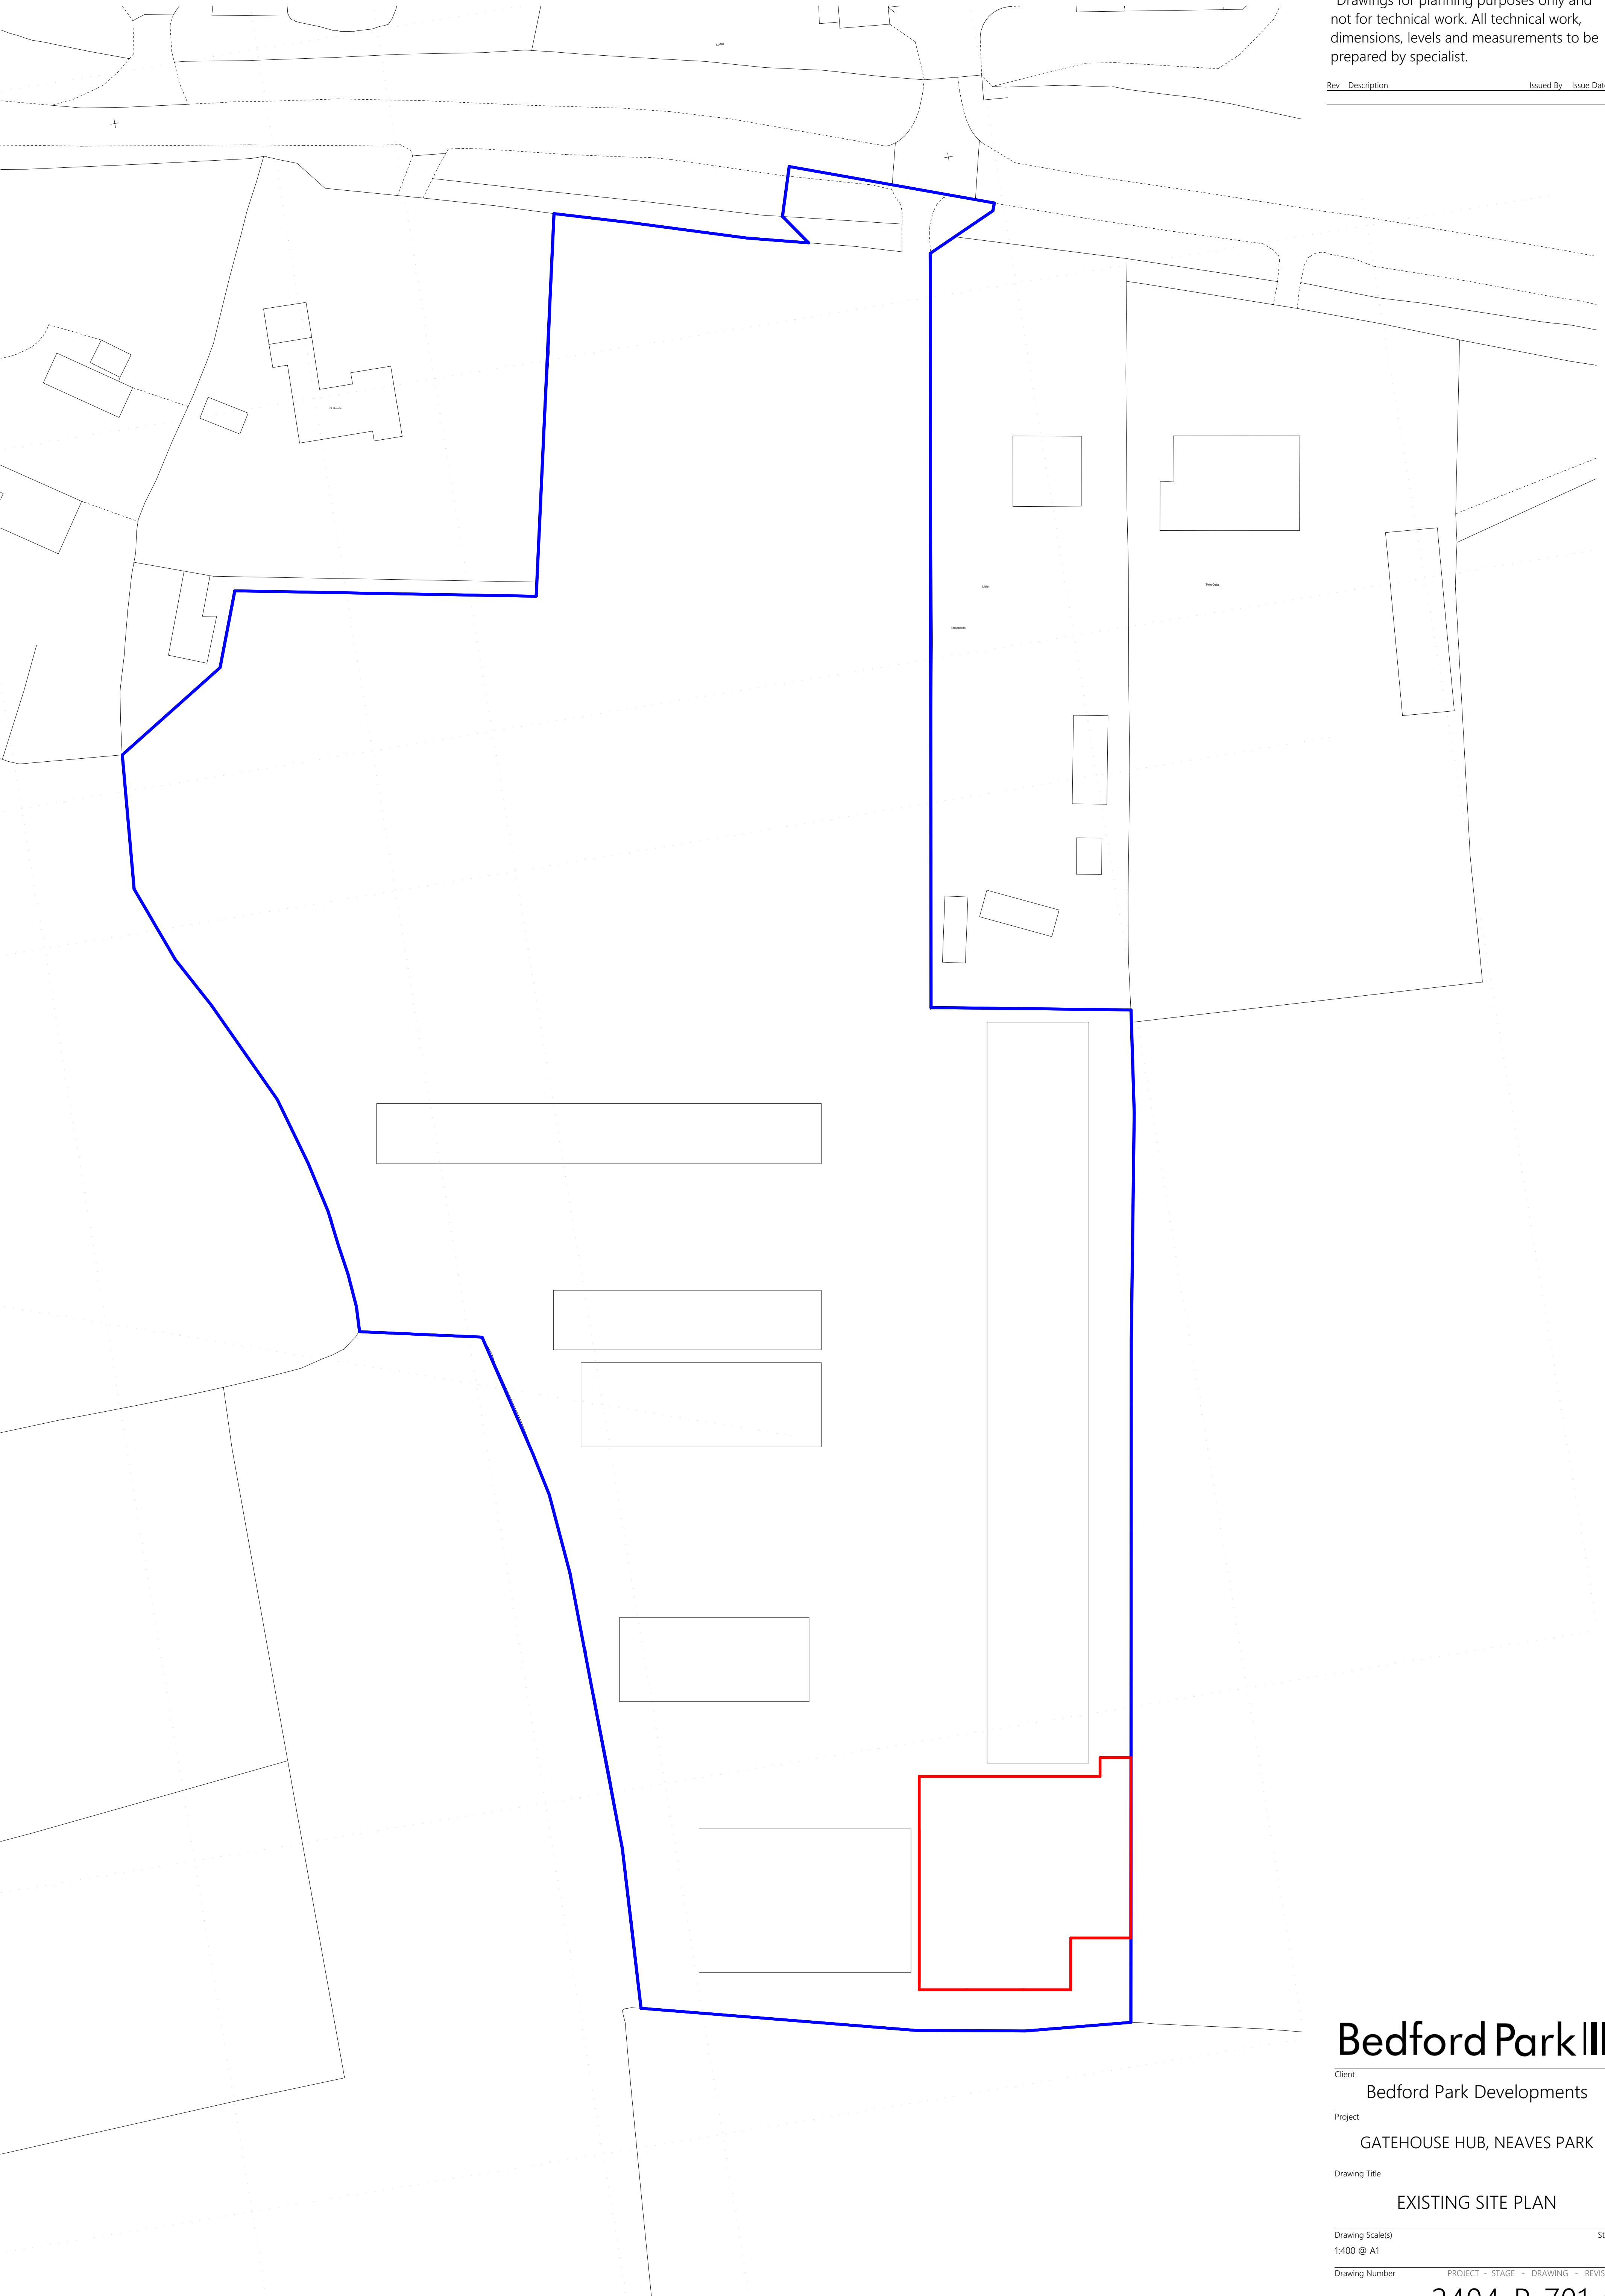

*Drawings for planning purposes only and not for technical work. All technical work, dimensions, levels and measurements to be prepared by specialist.

Rev	Description	Issued By	Issue Date

Bedford Park

Client

Bedford Park Developments

Project

GATEHOUSE HUB, NEAVES PARK

Drawing Title

EXISTING SITE PLAN

Drawing Scale(s)

1:400 @ A1

Drawing Number

2404-P-701 A

PROJECT - STAGE - DRAWING - REVISION