




*Drawings for planning purposes only and not for technical work. All technical work, dimensions, levels and measurements to be prepared by specialist.

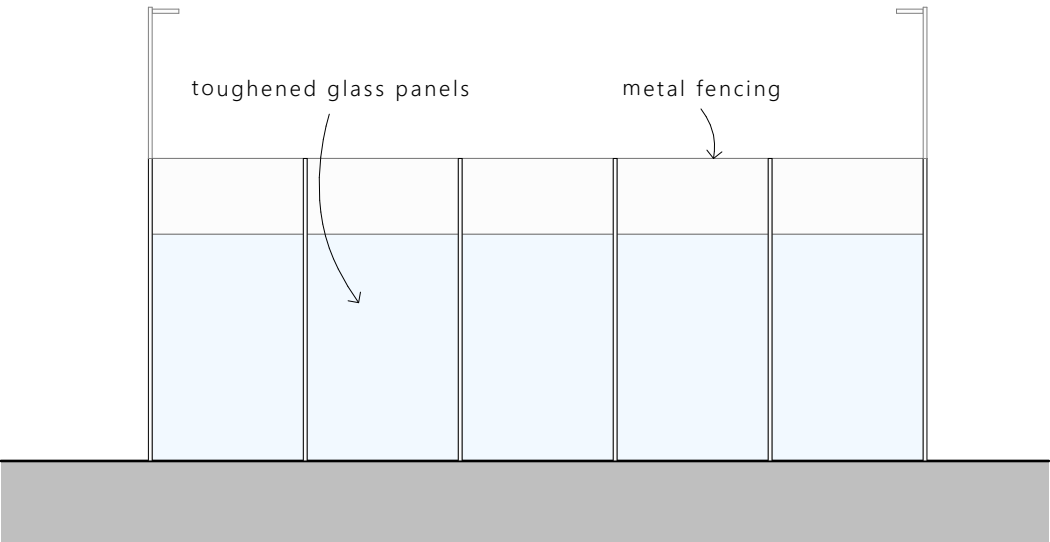


PROPOSED NORTH ELEVATION 1:100

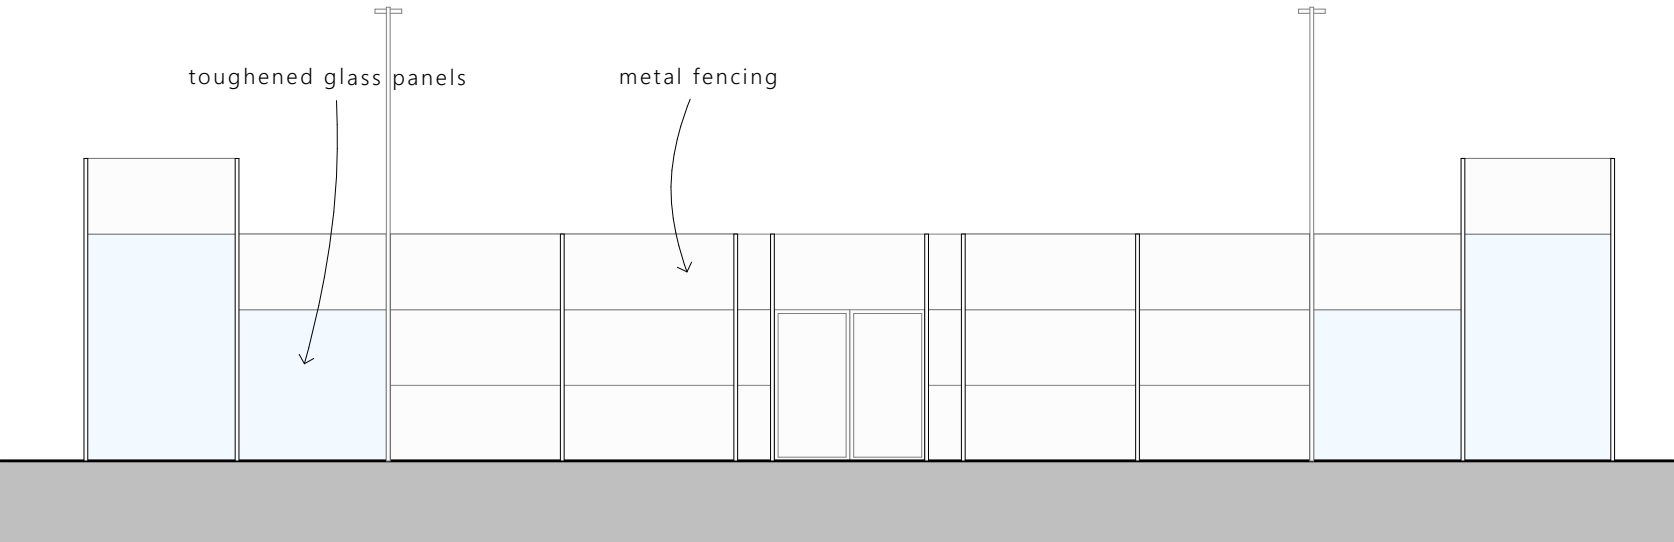

PROPOSED WEST ELEVATION 1:100

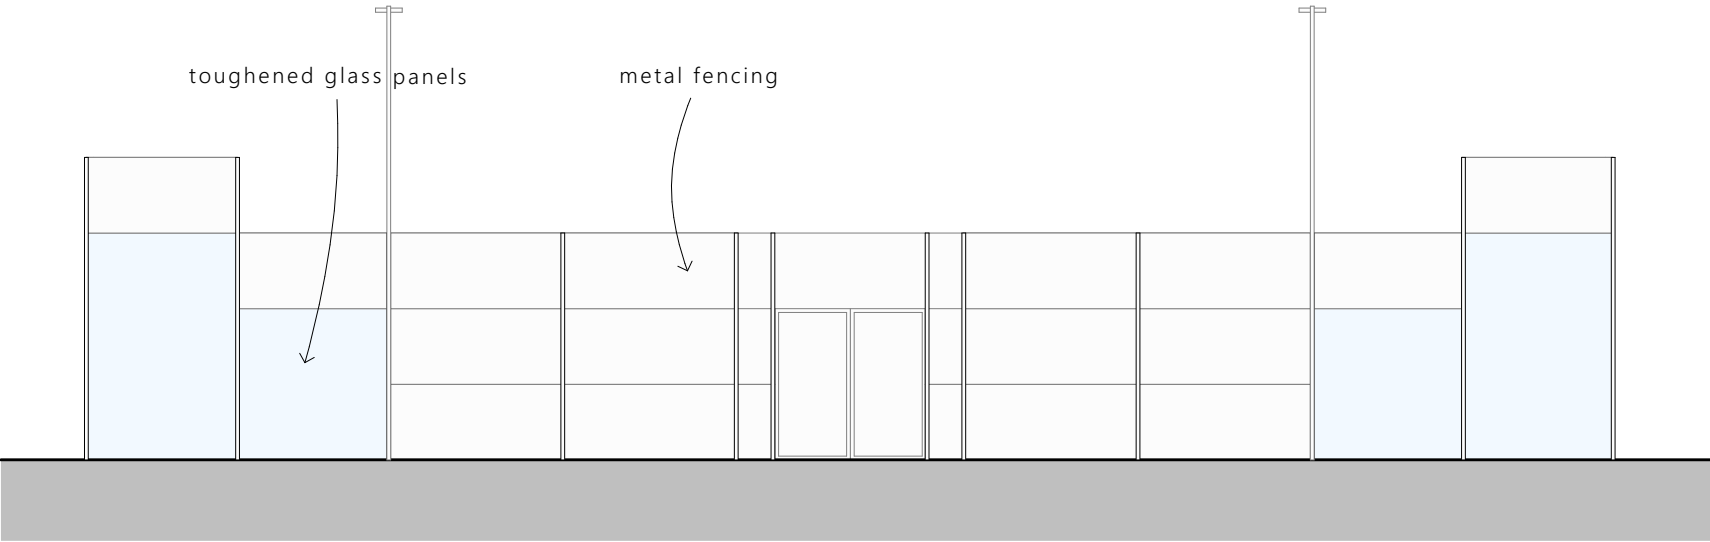

PROPOSED EAST ELEVATION 1:100

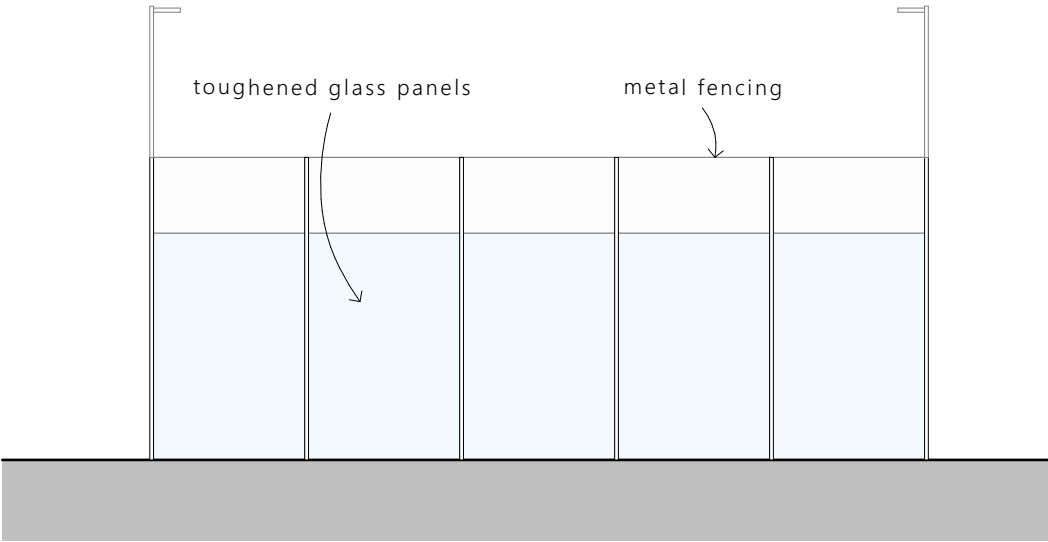

PROPOSED SOUTH ELEVATION 1:100



Bedford Park	Project GATEHOUSE HUB, NEAVES PARK		Status		PROJECT - STAGE - DRAWING - REVISION 2404-P-706 A
	Drawing PROPOSED PADEL COURTS 1 & 2 ELEVATIONS		Date of Issue 17/12/2025	Scale 1:100 @ A3	