


SITE PLAN (PART) - AS PROPOSED
SCALE @ 1:100 ON AN A1 SHEET


FOR PLANNING
PURPOSES ONLY

NOT FOR CONSTRUCTION

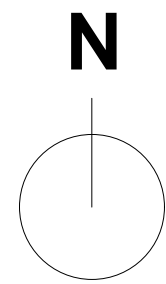

Ridge
59.04

Ridge
63.65

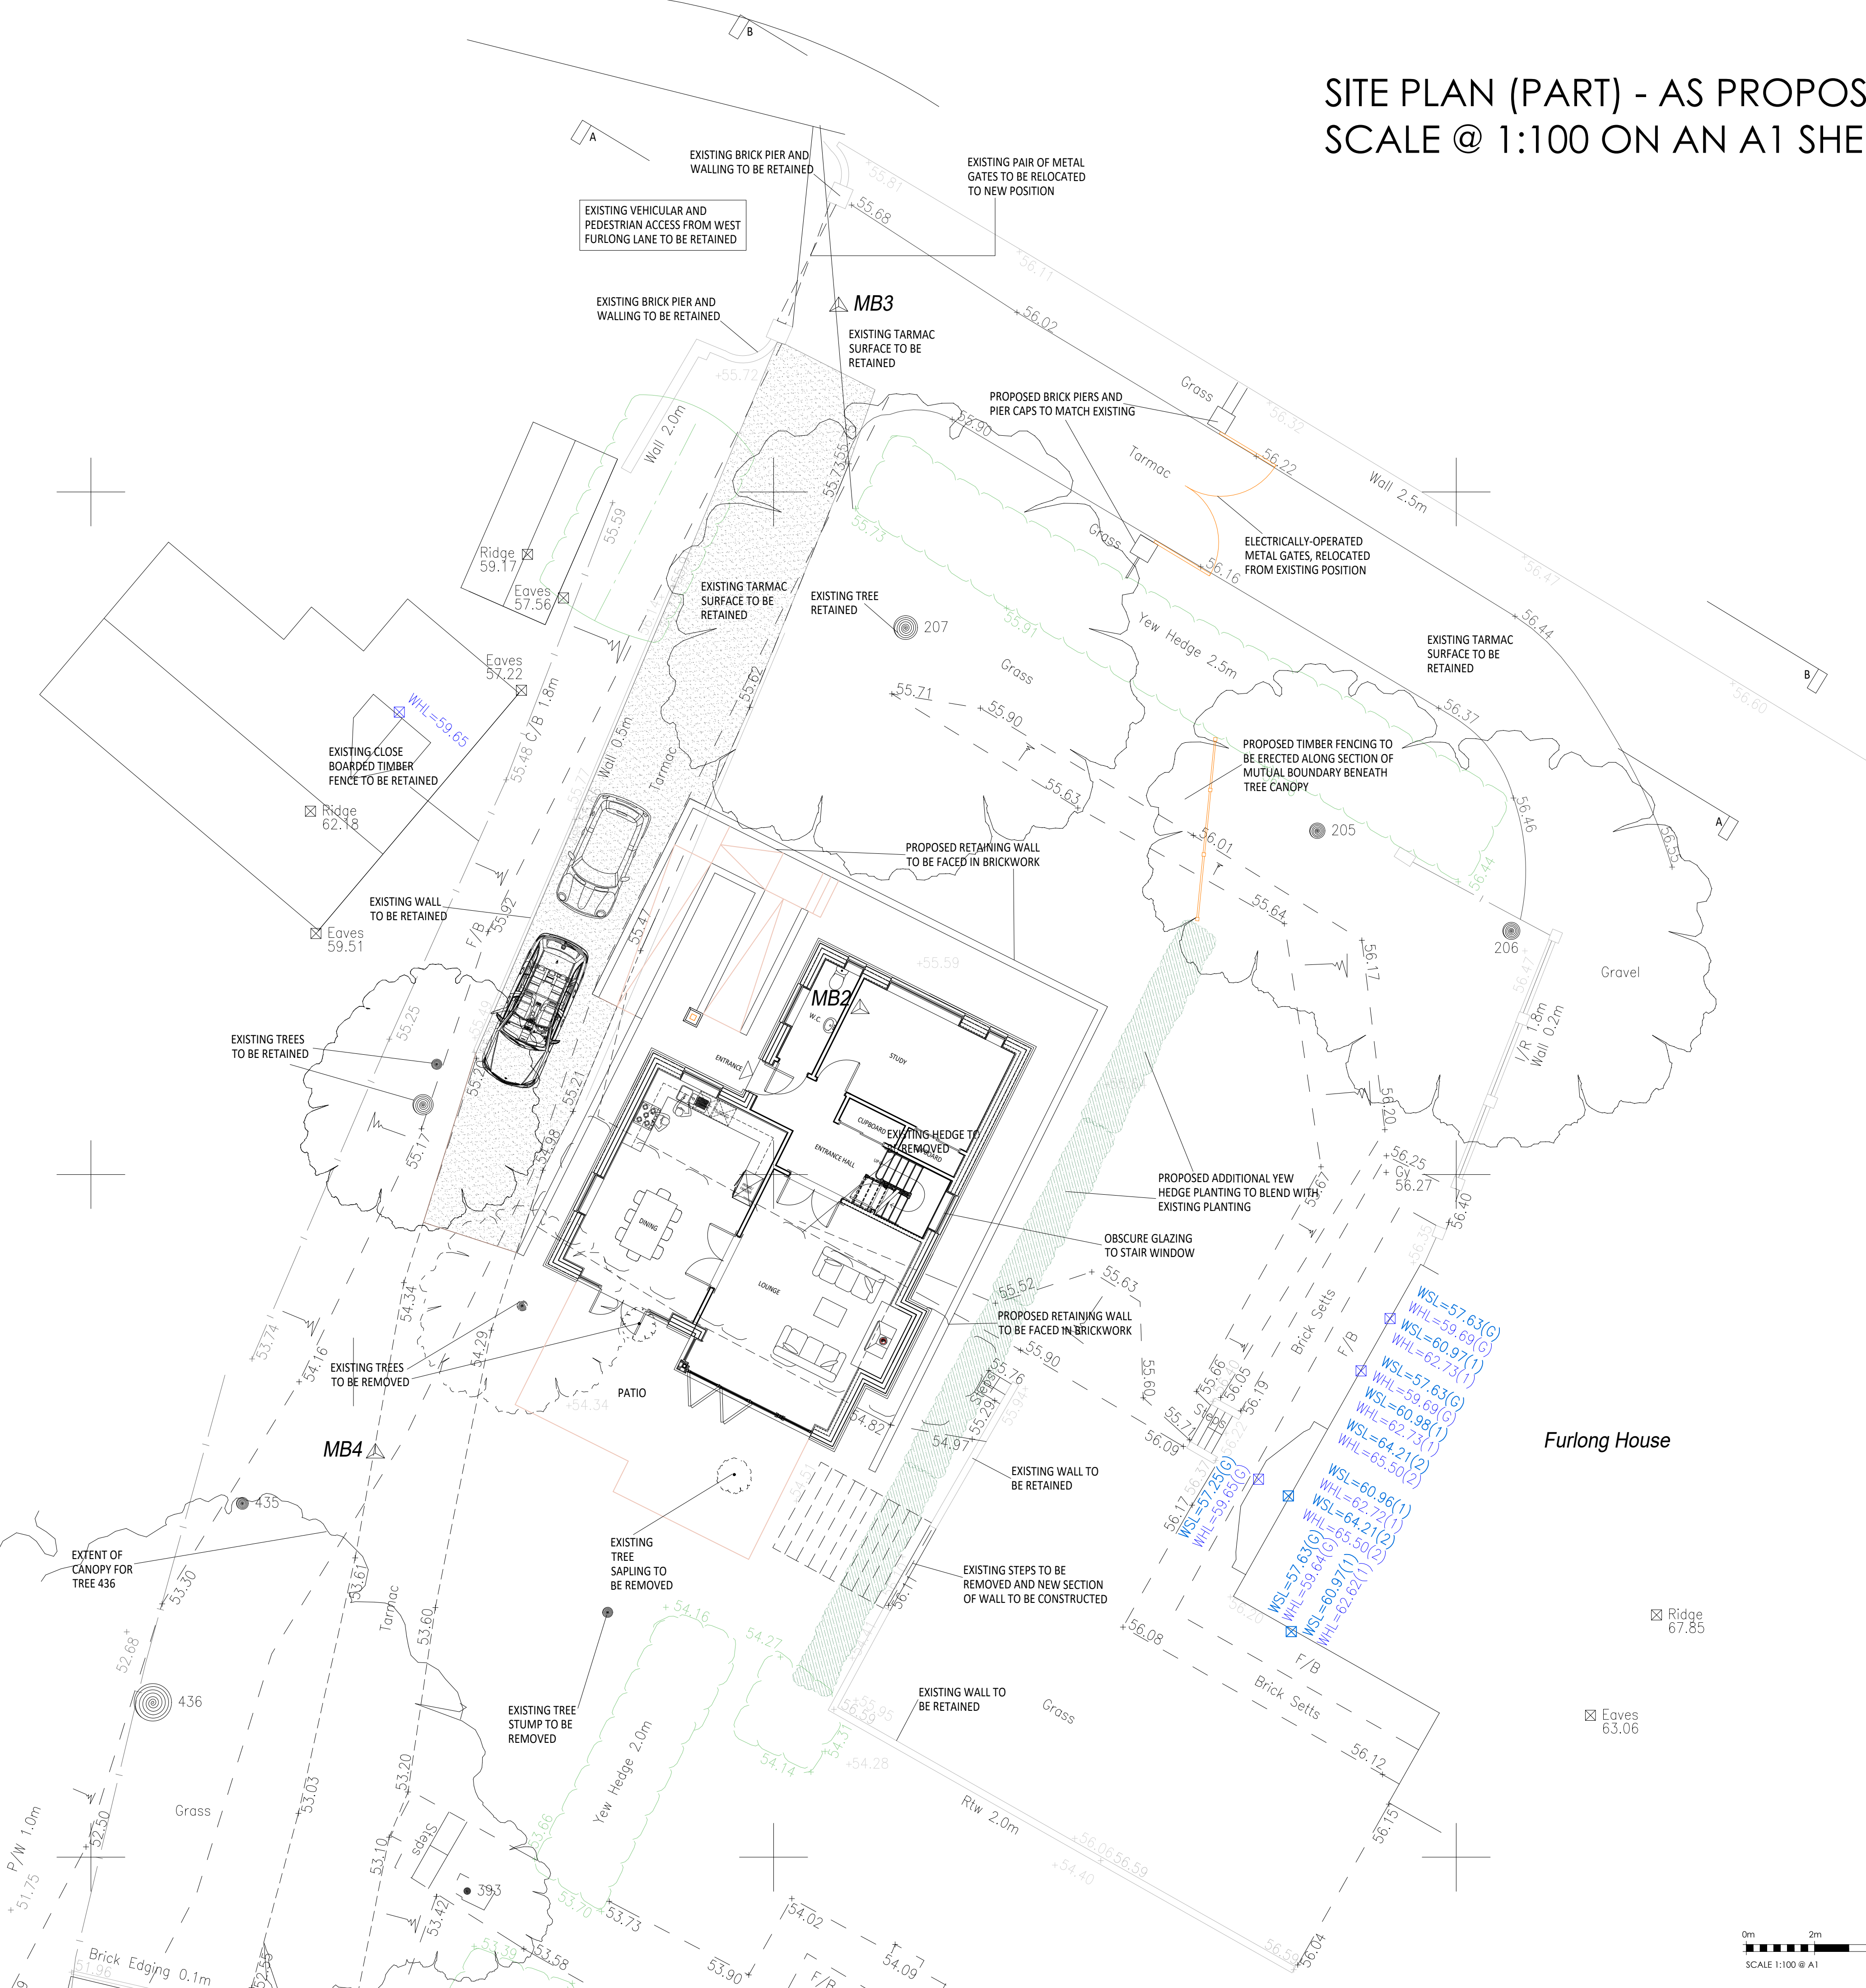

REV.	DATE	BY	AMENDMENT	CHK.

PLANNING



2 Lucastes Mews, Paddockhall Road,
Haywards Heath,
West Sussex, RH16 1HE
(01444) 452604
hb@gouldbaxter.co.uk
www.gouldbaxter.co.uk

NOTES:
DO NOT SCALE OFF THIS DRAWING UNLESS FOR PLANNING PURPOSES.
CHECK ALL DIMENSIONS ON SITE BEFORE ANY WORK IS COMMENCED.
ALL GOODS MATERIALS AND WORKMANSHIP MUST CONFORM WITH
CURRENT BUILDING REGULATIONS, BRITISH STANDARDS AND CODES OF
PRACTICE.
COPYRIGHT OF THIS DRAWING IS RETAINED BY GOULD PROPERTY
CONSULTANTS LLP T/A GOULD BAXTER AND IT MUST NOT BE REPRODUCED
WITHOUT WRITTEN CONSENT.

CLIENT:
Ms S. Spagnoli

PROJECT:
Furlong House
Pitt Lane
Hurstpierpoint
West Sussex
BN69QA

DRAWING:
Site Plan (Part)
As Proposed

DATE: 06.04.2023	SCALE AT A1: 1:100	DRAWN BY: RH CHECKED BY: GB
---------------------	-----------------------	--------------------------------

JOB NO. GH494	DRAWING NO. P.2.01	REV. -
------------------	-----------------------	-----------

