

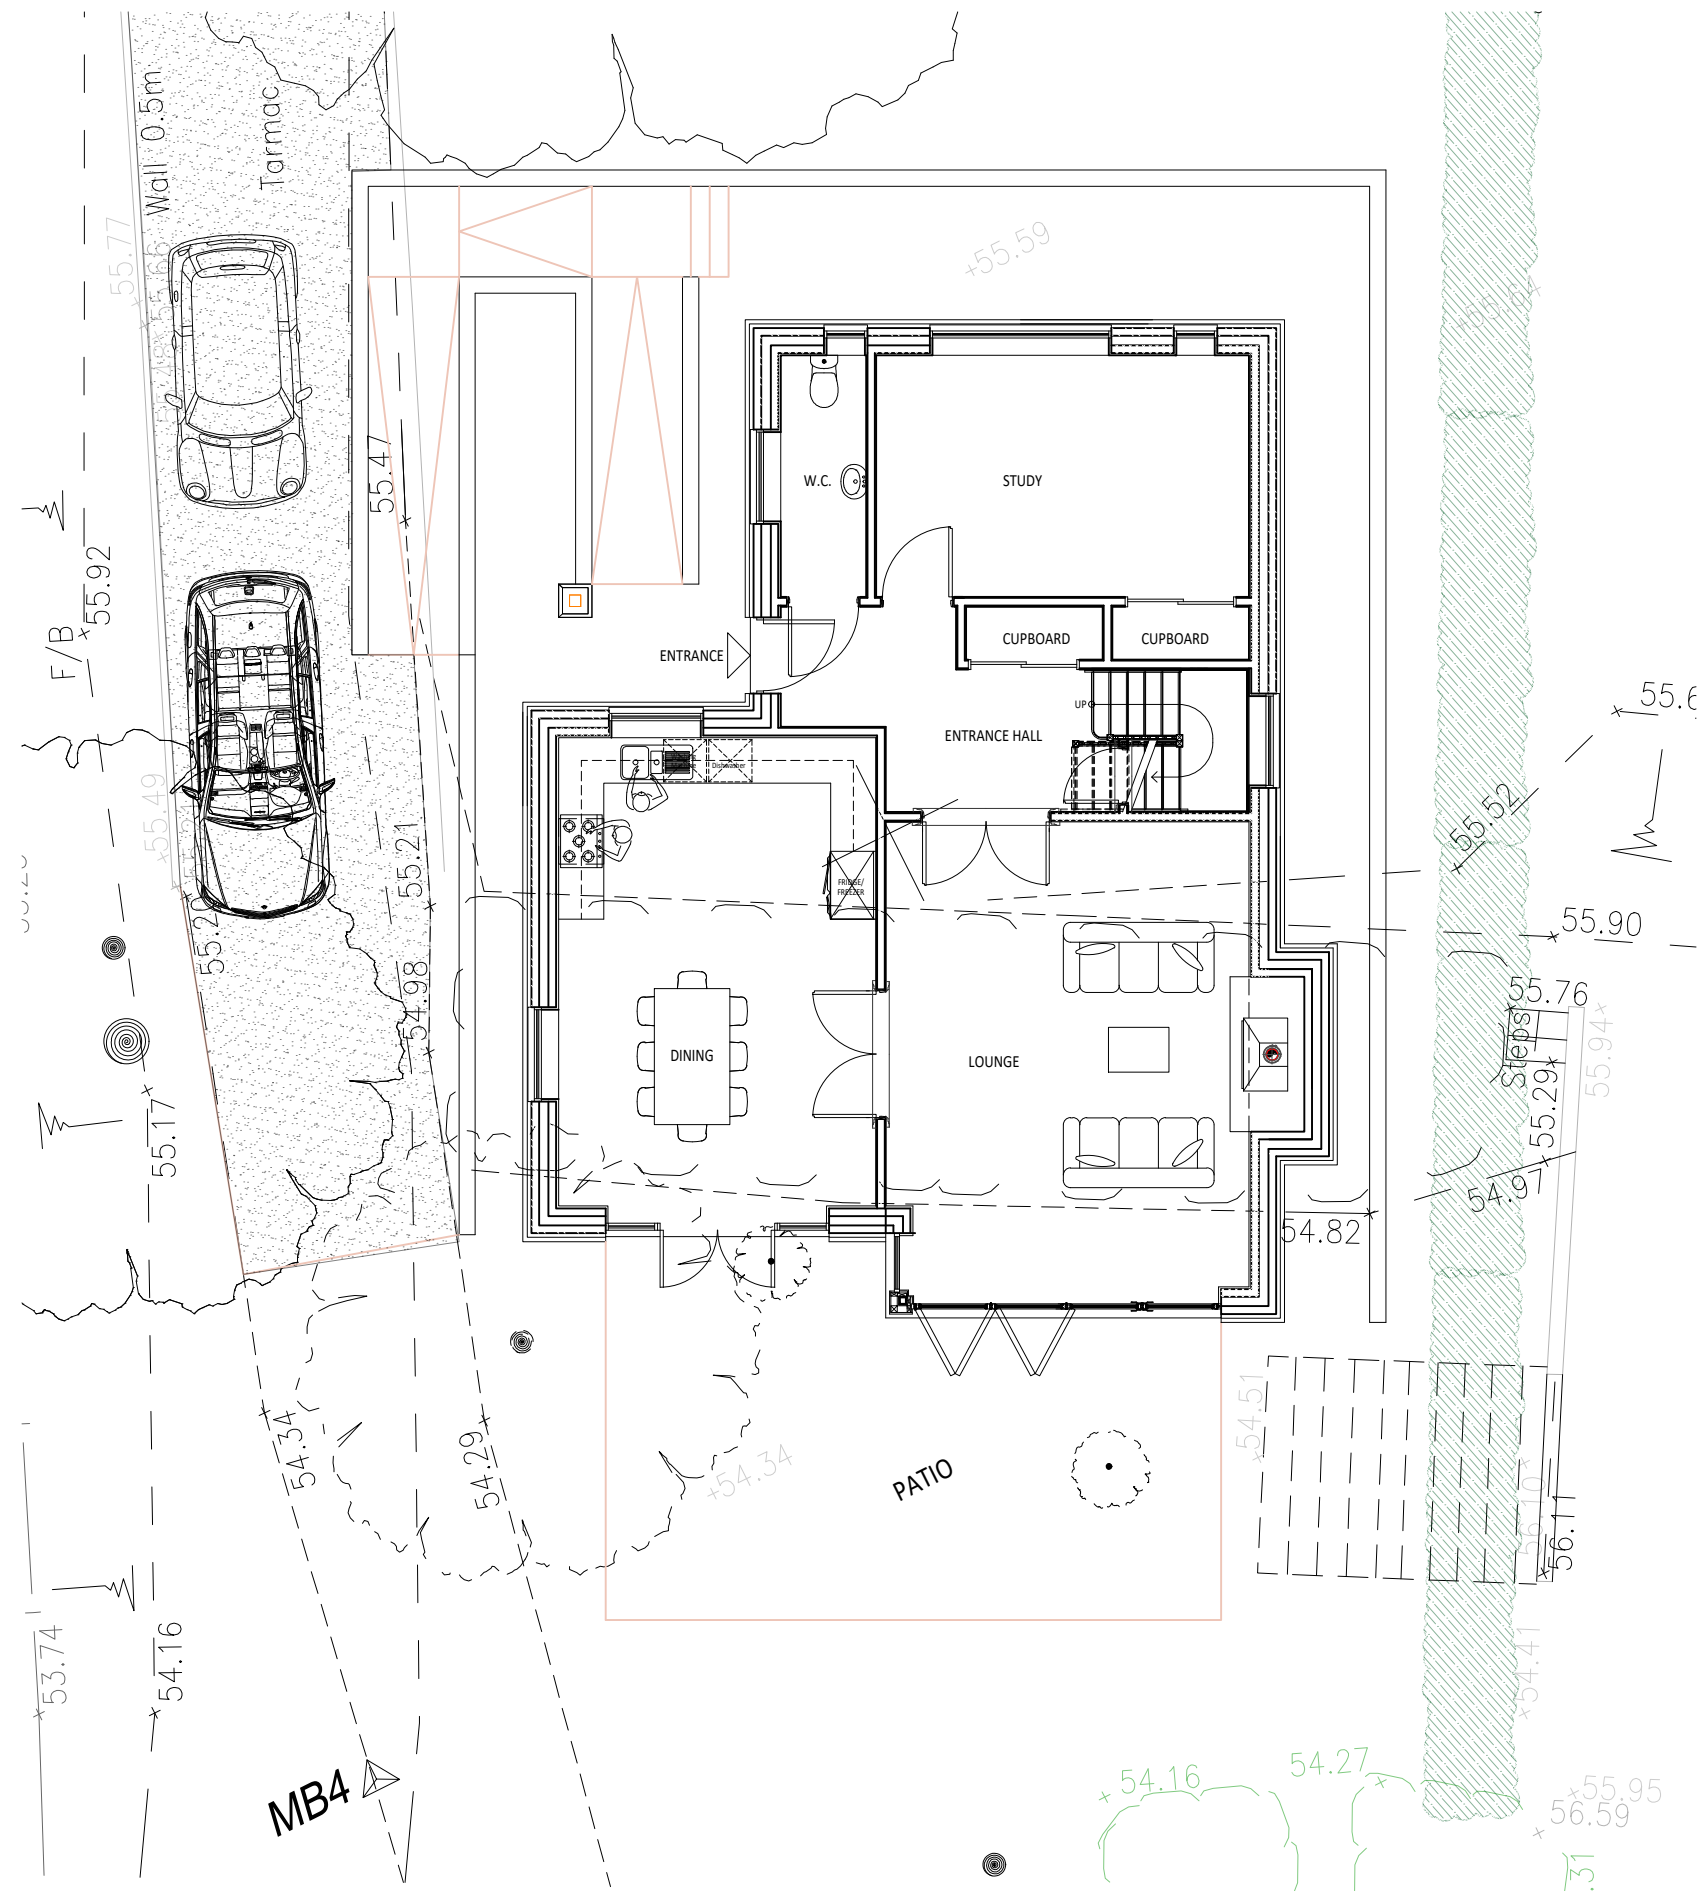


FOR PLANNING
PURPOSES ONLY


NOT FOR CONSTRUCTION

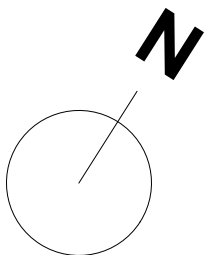

GROUND FLOOR PLAN - AS PROPOSED
SCALE @ 1:100 ON AN A1 SHEET

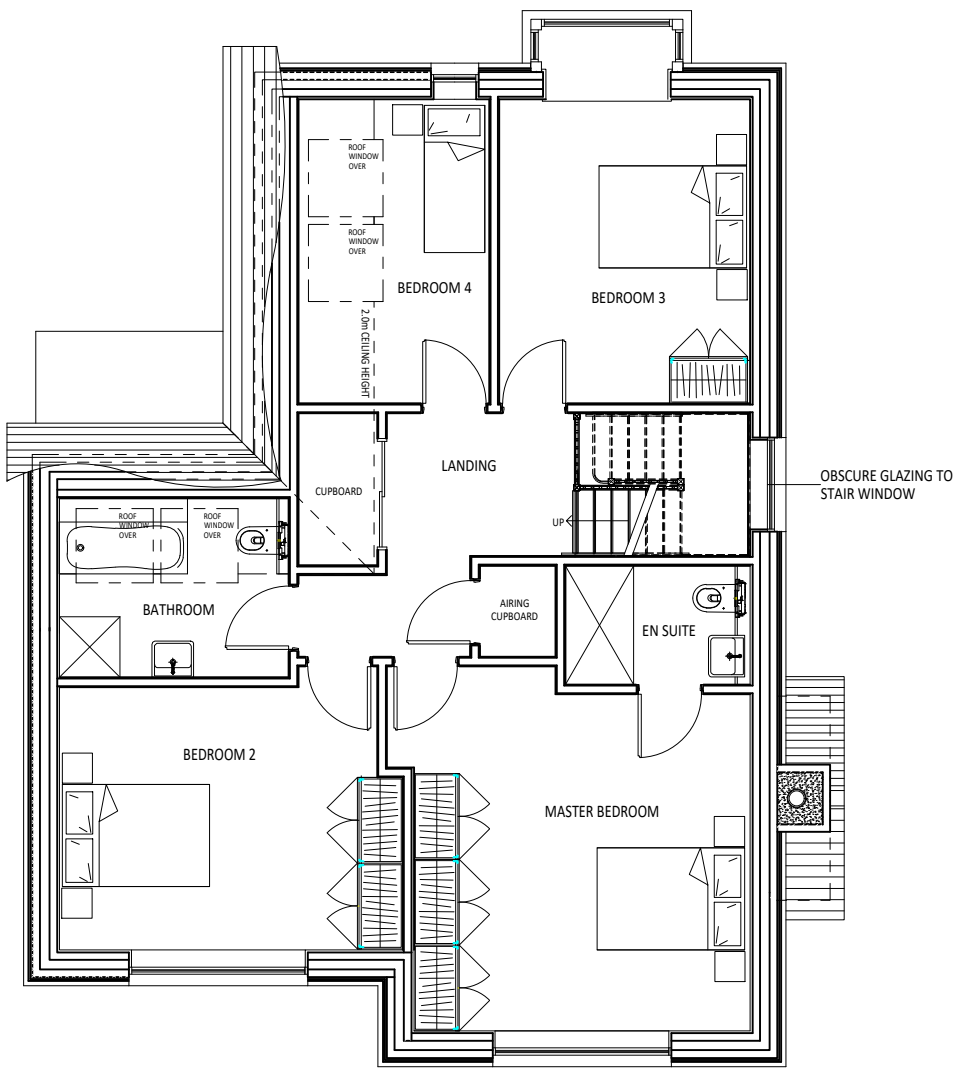

FIRST FLOOR PLAN - AS PROPOSED
SCALE @ 1:100 ON AN A1 SHEET

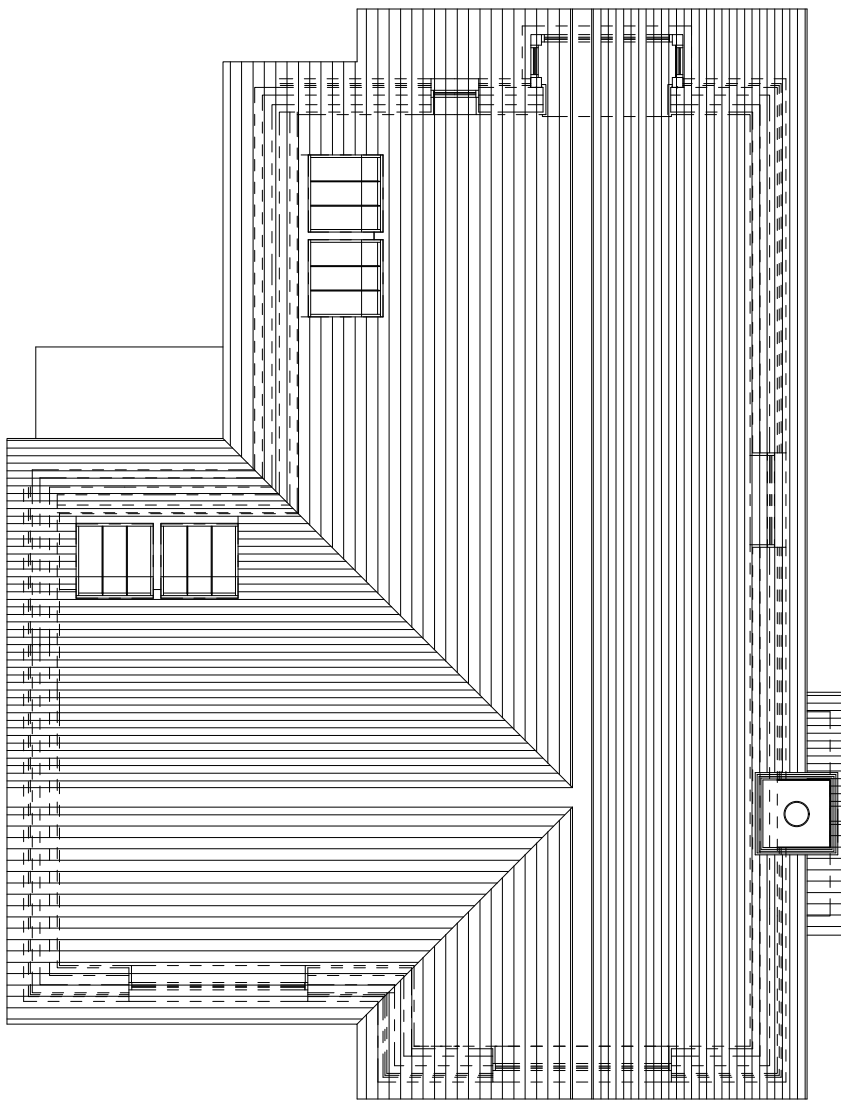

ROOF PLAN - AS PROPOSED
SCALE @ 1:100 ON AN A1 SHEET



REV.	DATE	BY	AMENDMENT	CHK.	
PLANNING					
 2 Lucastes Mews, Paddockhall Road, Haywards Heath, West Sussex, RH16 1HE (01444) 452604 hh@gooldbaxter.co.uk www.gooldbaxter.co.uk					
NOTES: DO NOT SCALE OFF THIS DRAWING UNLESS FOR PLANNING PURPOSES. CHECK ALL DIMENSIONS ON SITE BEFORE ANY WORK IS COMMENCED. ALL GOODS MATERIALS AND WORKMANSHIP MUST CONFORM WITH CURRENT BUILDING REGULATIONS, BRITISH STANDARDS AND CODES OF PRACTICE. COPYRIGHT OF THIS DRAWING IS RETAINED BY GOULD PROPERTY CONSULTANTS LTD VIA GOULD BAXTER AND IT MUST NOT BE REPRODUCED WITHOUT WRITTEN CONSENT.					
CLIENT: Ms S. Spagnoli					
PROJECT: Furlong House Pitt Lane Hurstpierpoint West Sussex BN69QA					
DRAWING: Floor and Roof Plans As Proposed					
DATE: 06.04.2023	SCALE AT A1: 1:100	DRAWN BY: CS	CHECKED BY: GB		
JOB NO. GH494	DRAWING NO. P.2.03	REV. -			