



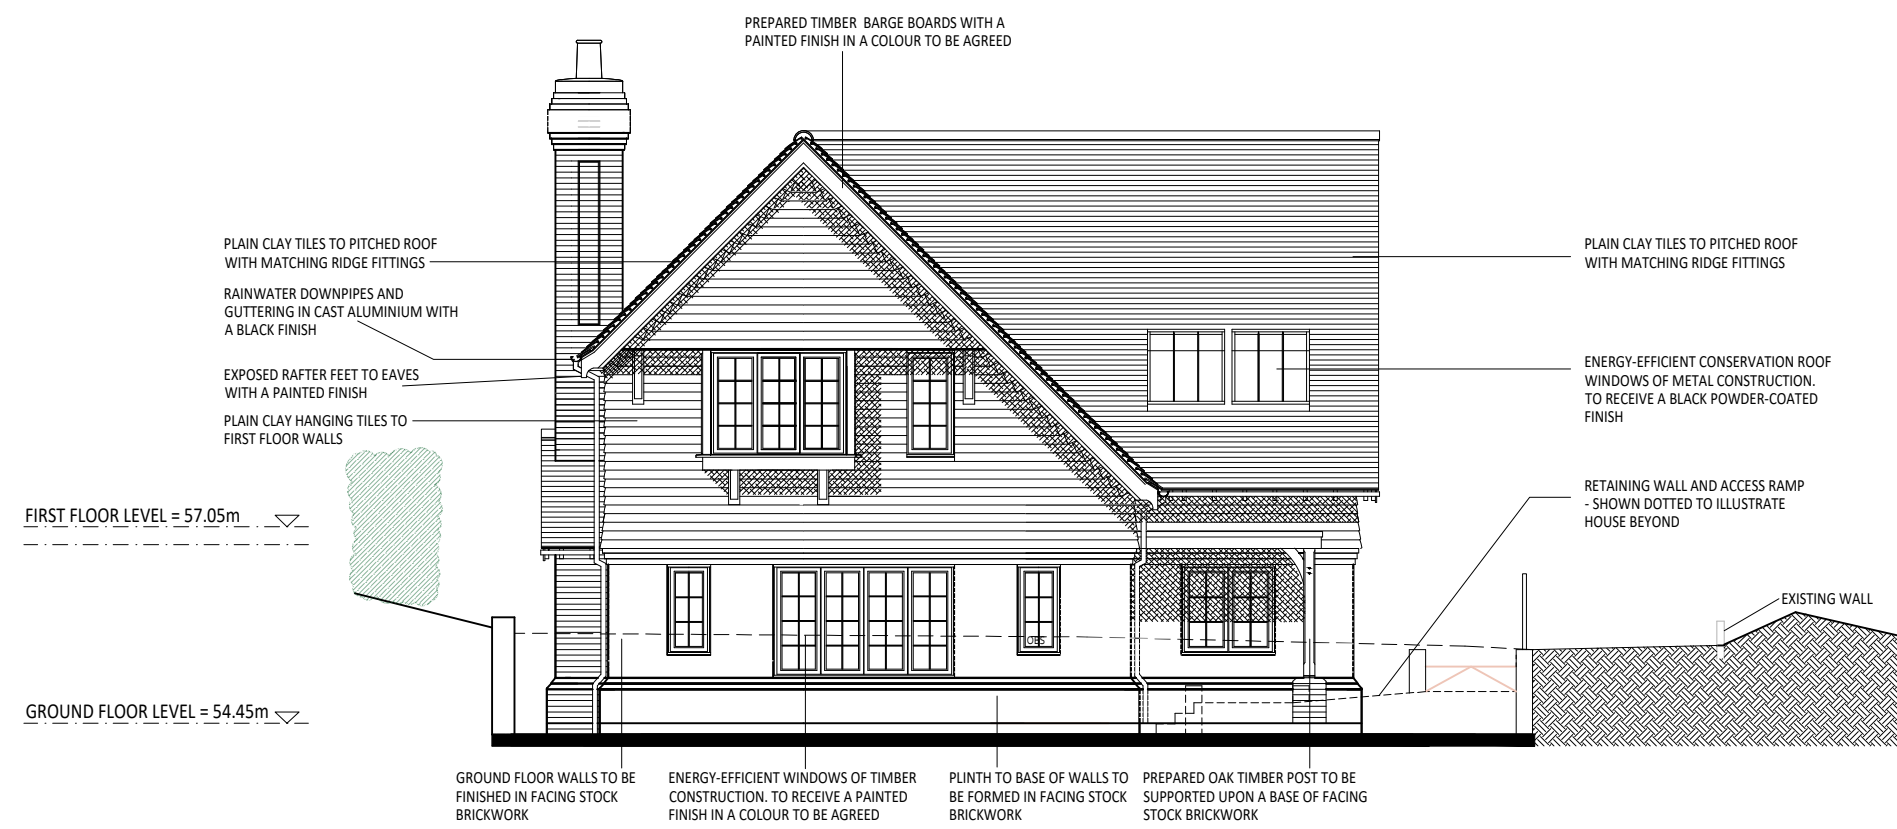

FRONT ELEVATION - AS PROPOSED
SCALE @ 1:100 ON AN A1 SHEET

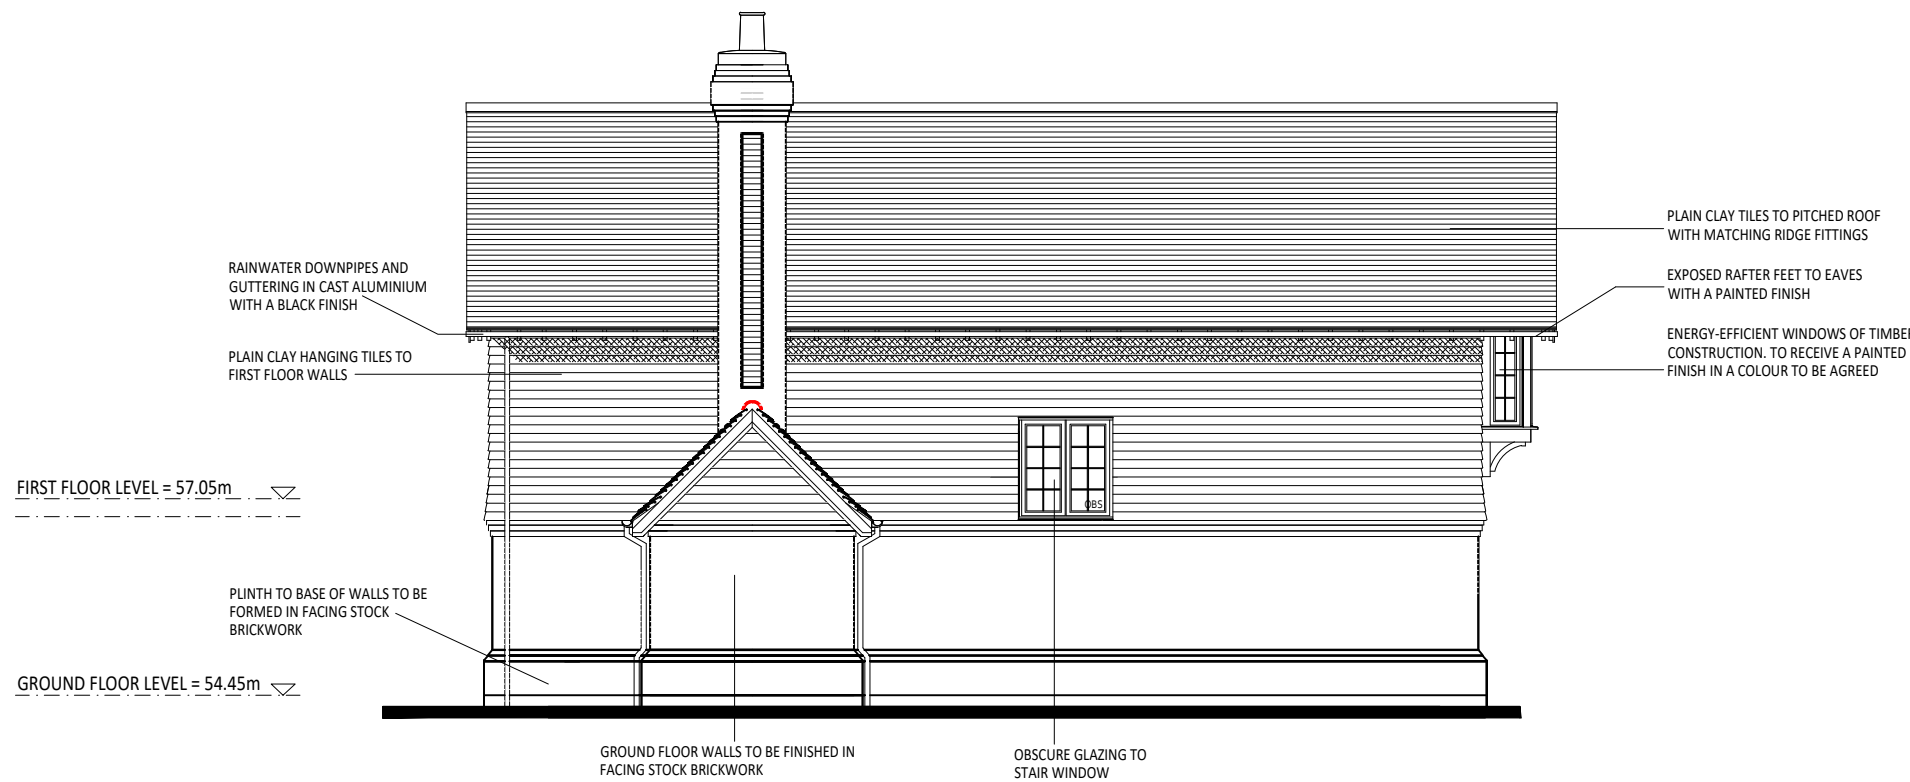

SIDE (SOUTH EAST) ELEVATION - AS PROPOSED
SCALE @ 1:100 ON AN A1 SHEET



REAR ELEVATION - AS PROPOSED
SCALE @ 1:100 ON AN A1 SHEET



SIDE (NORTH WEST) ELEVATION - AS PROPOSED
SCALE @ 1:100 ON AN A1 SHEET



REV.	DATE.	BY.	AMENDMENT.	CHK.	
PLANNING					
 gould baxter 2 Lucastes Mews, Paddockhall Road, Haywards Heath, West Sussex, RH16 1HE (01444) 452604 hb@gouldbaxter.co.uk www.gouldbaxter.co.uk					
NOTES: DO NOT SCALE OFF THIS DRAWING UNLESS FOR PLANNING PURPOSES. CHECK ALL DIMENSIONS ON SITE BEFORE ANY WORK IS COMMENCED. ALL GOODS MATERIALS AND WORKMANSHIP MUST CONFORM WITH CURRENT BUILDING REGULATIONS, BRITISH STANDARDS AND CODES OF PRACTICE. COPYRIGHT OF THIS DRAWING IS RETAINED BY GOULD PROPERTY CONSULTANTS LLP T/A GOULD BAXTER AND IT MUST NOT BE REPRODUCED WITHOUT WRITTEN CONSENT.					
CLIENT: Ms S. Spagnoli					
PROJECT: Furlong House Pitt Lane Hurstpierpoint West Sussex BN69QA					
DRAWING: Elevations As Proposed					
DATE: 06.04.2023		SCALE AT A1: 1:100		DRAWN BY: RH CHECKED BY: GB	
JOB NO. GH494		DRAWING NO. P.2.04		REV. -	