


site plan - scale 1:500 @ A3

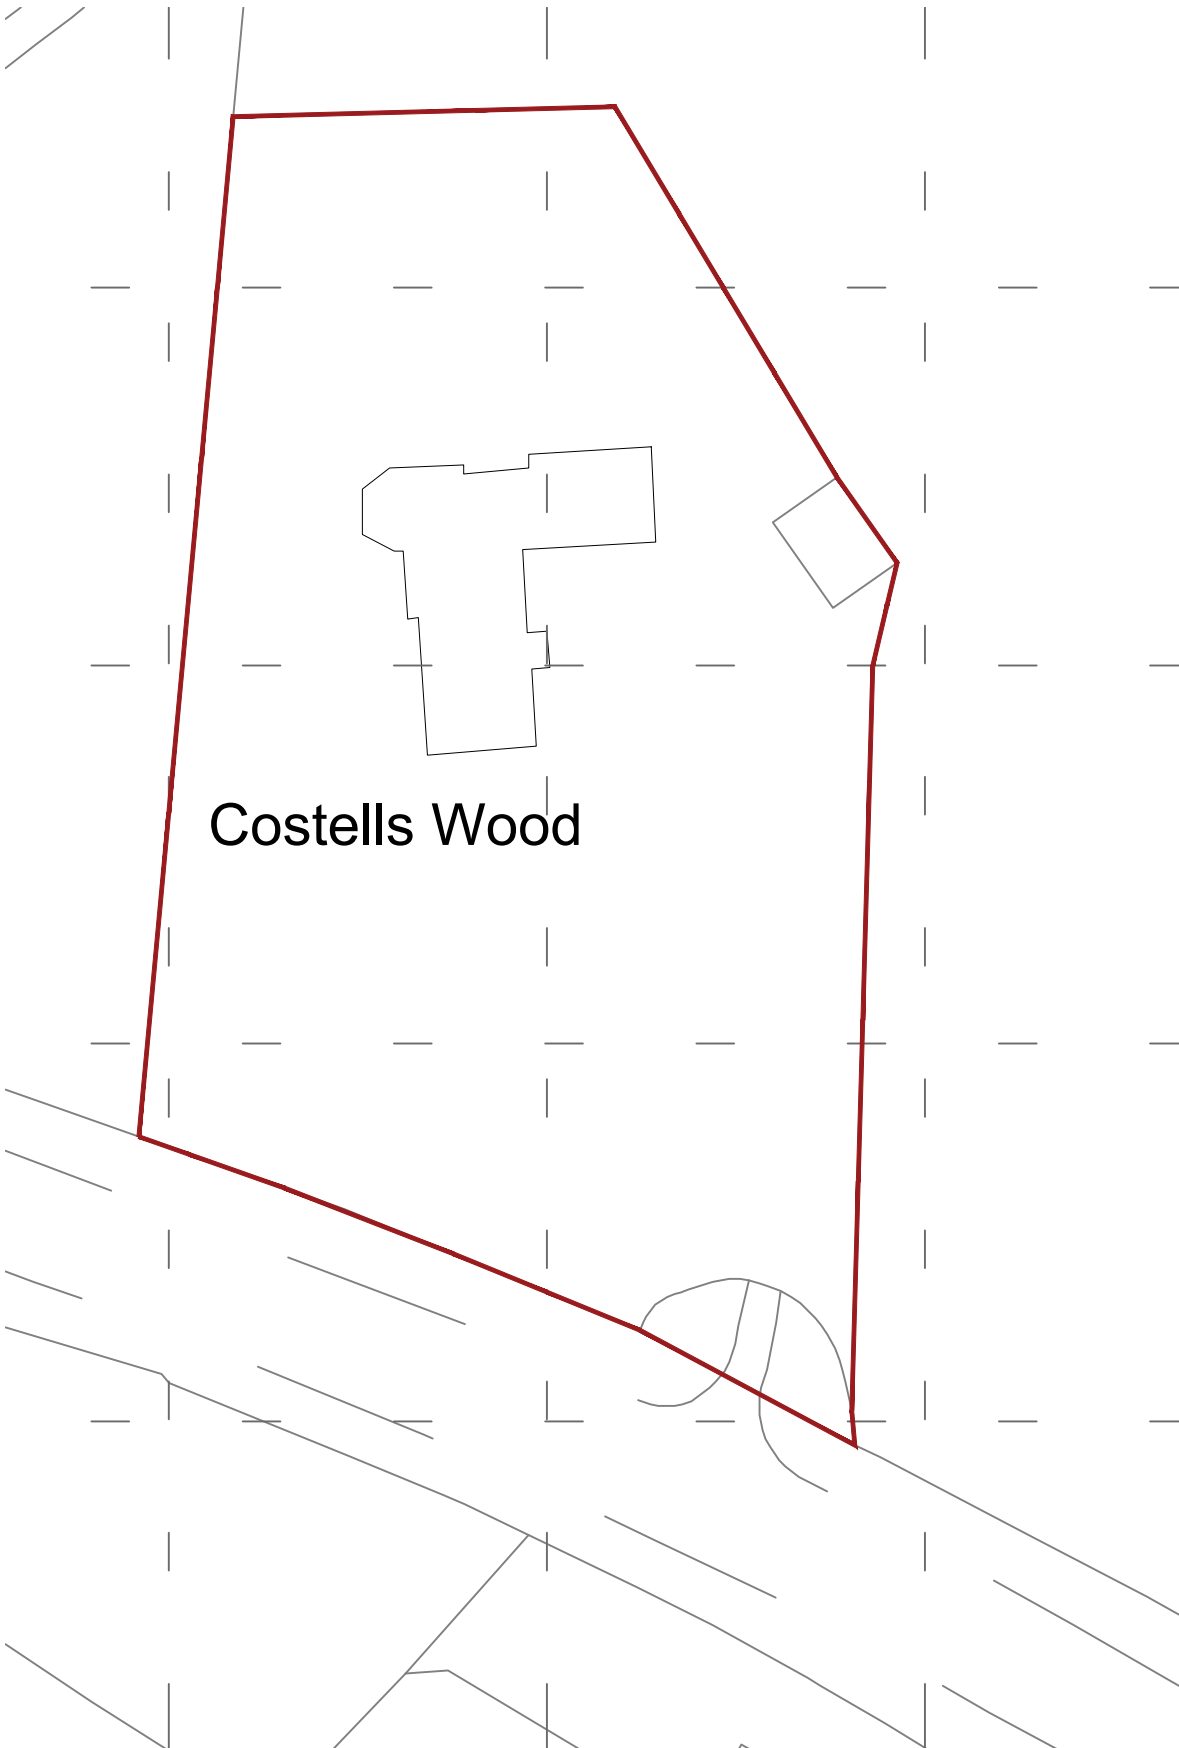

B+C ARCHITECTURE

t: 07751 878897
e: pc@bandcarchitecture.co.uk
w: www.bandcarchitecture.co.uk



GENERAL NOTES :
1 - THIS DRAWING IS THE COPYRIGHT OF BENTLEY & CARTER AND IS NOT TO BE REPRODUCED OR TRANSMITTED IN ANY FORM OR BY ANY MEANS, WITHOUT PRIOR WRITTEN CONSENT.
2 - Do not scale from this drawing unless for planning purposes.
3 - All dimensions to be verified by the client and any discrepancies to be reported to Bentley & Carter.
4 - This drawing is not to be used for any other purpose without the relevant consent and specialist drawings.
5 - All works to comply with the relevant British Standards, Codes of Practice and Building Regulations.

PROJECT :
costells wood, lewes rd, scaynes hill,
west sussex, rh17 7pn

DRAWING :
site - location plan

DRAWING STATUS :
planning

JOB NO:
jax - 307

DRAWING NO:
100

SCALE:
as indicated @ A3

DATE:
december 2024

DRAWN BY:
pc

REVISIONS:
none